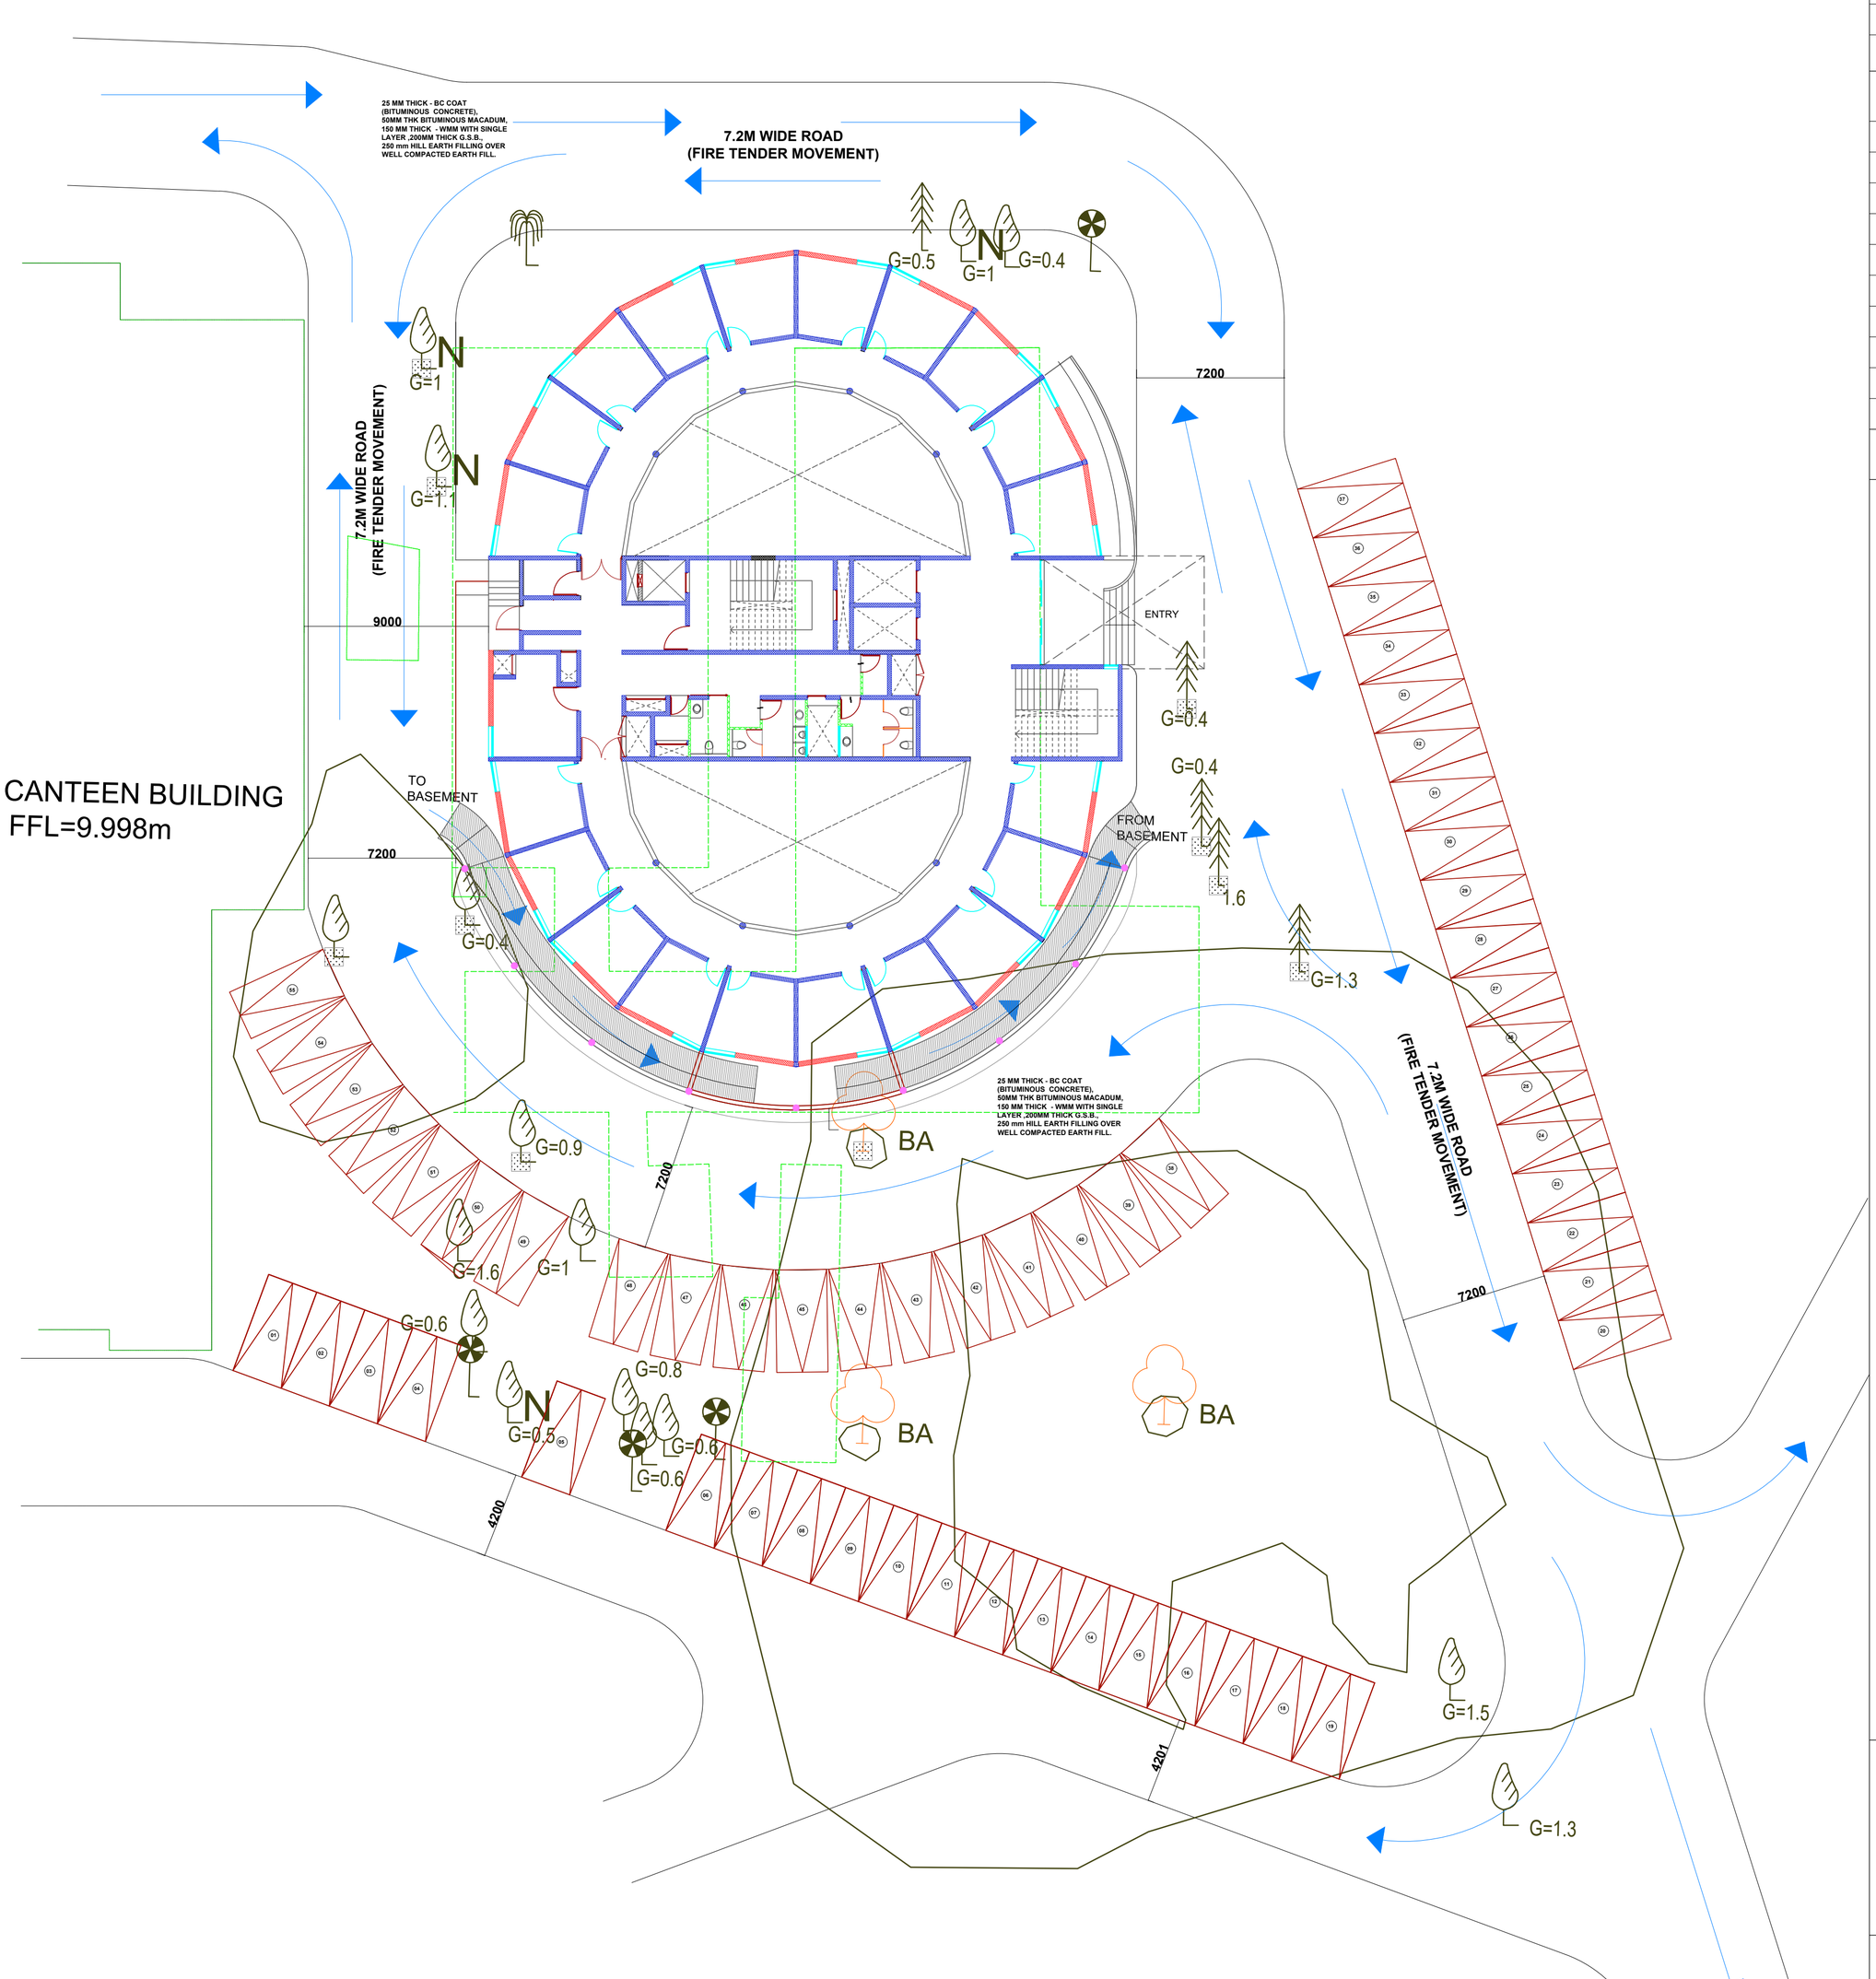

CANTEEN BUILDING
FFL=9.998m

Site plan

LEGEND:

----------	EXISTING
----------	PROPOSED

DISCLAIMER

DOCUMENT CONTROL STATUS

Schematic layout

PRINTS

REVISIONS

NOTES

1.ALL DIMENSIONS ARE IN MM.
2. ALL LEVELS GIVEN W.R.T. SITE SURVEY DRAWING GIVEN BY CLIENT
3.DRAWING TO BE READ & NOT SCALED.
4.THIS DRAWING IS TO BE READ IN CONJUNCTION WITH RELEVANT CONSULTANTS DRAWINGS. DISCREPANCIES IF ANY ARE TO BE BROUGHT TO THE NOTICE OF THE ARCHITECT PRIOR.

PROJECT

CONSTRUCTION OF FACULTY COMPLEX BY REPLACING THE EXISTING MFL BUILDING AT IIT MADRAS

CLIENT

IIT MADRAS

DRAWING TITLE

SITE PLAN

DATE	SCALE	DRAWN BY
12.05.2026	A1-1:200	KARTHIK
PROJECT NO.	DRAWING NO.	REV NO.
IITM-FC	TD-01	R2

NORTH

CHECKED BY
Ar.Iswarya Jayakumar

APPROVED BY
Ar. Jeganath.J.Balakrishnan

JEGANATH JB ARCHITECTS
Tel(m): 91 - 9840570026
Email : jeganathjb@gmail.com
Web : www.jeganathjbarchitects.carbonmade.com
Address: No.6, 6th floor, Ram Swathi Towers,
Durghabai Deshmukh Road,
R.A.Puram, Chennai - 28.

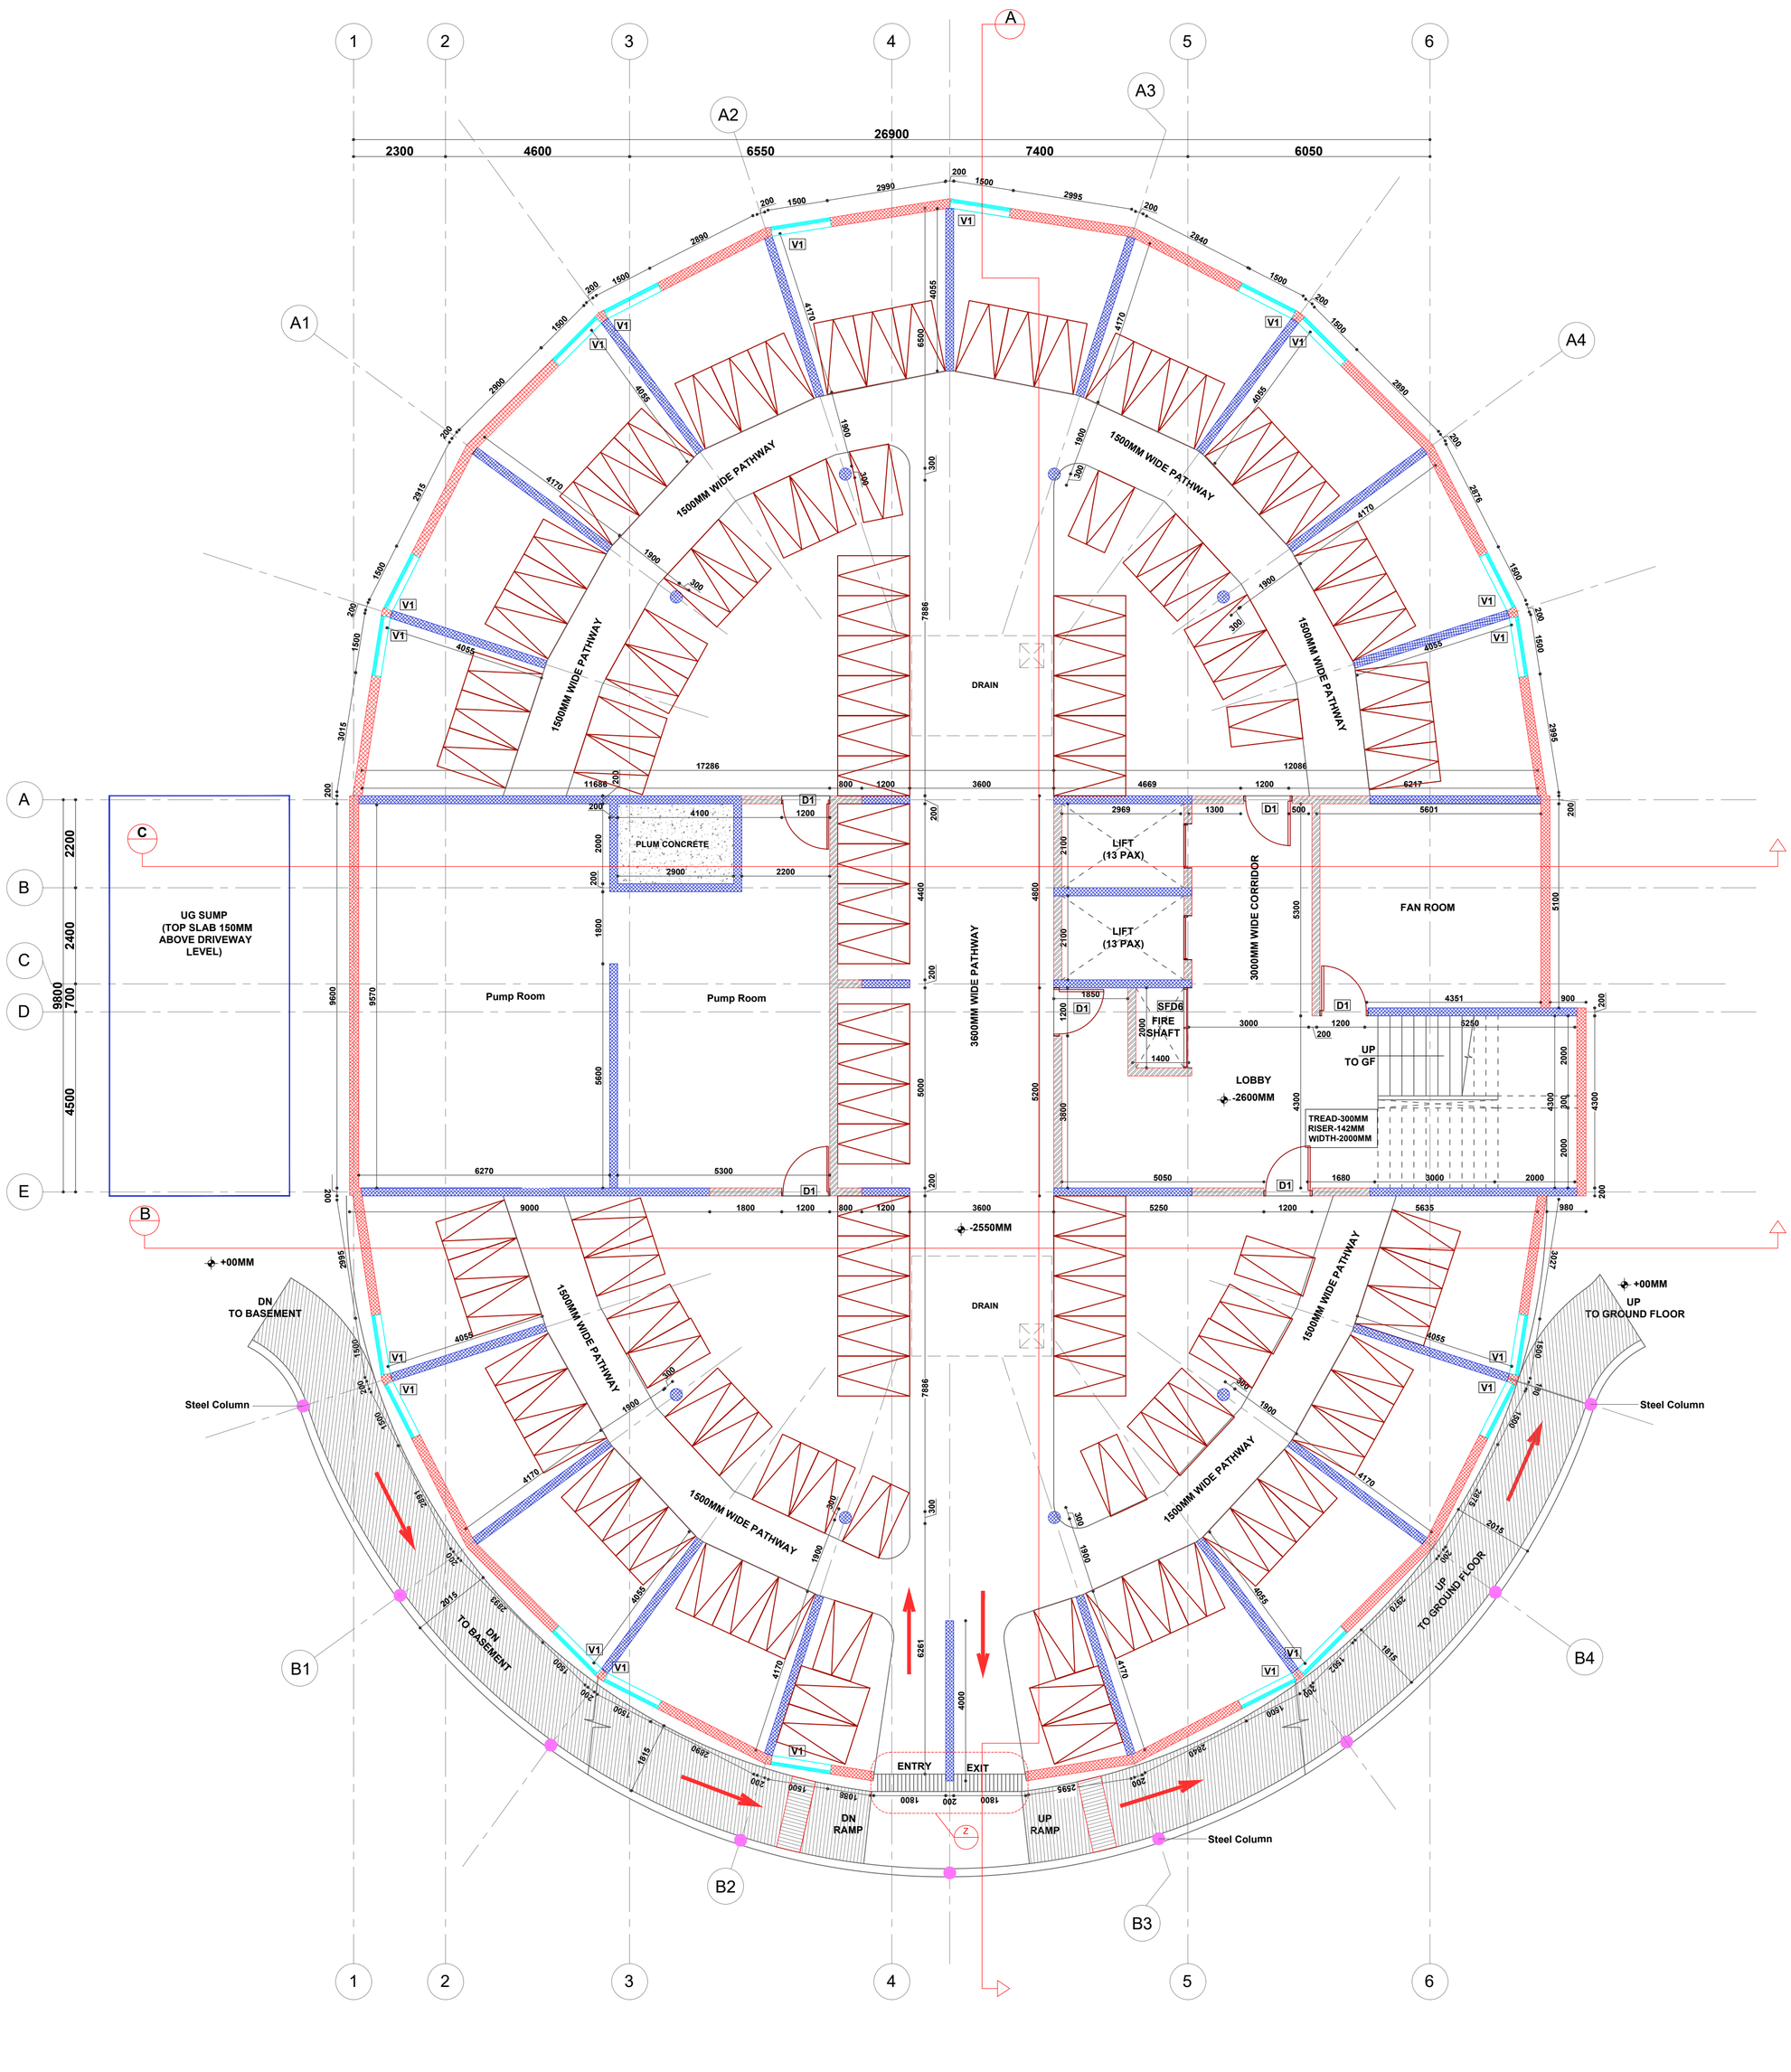

SCHEDULE OF OPENINGS					
OPENING	WIDTH	CLEAR HEIGHT	SILL LVL	LINTEL LVL	NO'S
D1	1200	2100	00	2100	
D2	1000	2100	00	2100	
D3	900	2100	00	2100	
D4	1000	2100	00	2100	
SD1	5100	2100	00	2100	
DW1	3600	2100	00	2100	
SFD1	775	1500	600	2100	
SFD2	900	1500	600	2100	
SFD3	1362	1500	600	2100	
SFD4	1500	1500	600	2100	
SFD5	1950	1500	600	2100	
SFD6	2000	1500	600	2100	
NOTE-ALL HEIGHTS FROM FFL					

SCHEDULE OF OPENINGS					
OPENING	WIDTH	CLEAR HEIGHT	SILL LVL	LINTEL LVL	NO'S
W1	600	3000	100	SB	
W2	700	3000	100	SB	
W3	1500	3000	100	SB	
W4	3600	3000	100	SB	
W5	5100	3000	100	SB	
V1	1500	300	2550	BB	
V2	1500	600	2600	BB	
NOTE-ALL HEIGHTS FROM FFL					
SB- SLAB BOTTOM					

FLOORS	FINISHED FLOOR LEVELS
SET BACK LEVEL	± 00
BASEMENT LEVEL	-2550
GROUND FLOOR LEVEL	+900
FIRST FLOOR LEVEL	+4300
SECOND FLOOR LEVEL	+7700
THIRD FLOOR LEVEL	+11100
FOURTH FLOOR LEVEL	+14500
FIFTH FLOOR LEVEL	+17900
SIXTH FLOOR LEVEL	+21300
SEVENTH FLOOR LEVEL	+24700
EIGHT FLOOR LEVEL	+28100
NINTH FLOOR LEVEL	+31500
TENTH FLOOR LEVEL	+34900
ELEVENTH FLOOR LEVEL	+38300
TERRACE LOBBY LEVEL	+41850
TERRACE FLOOR LEVEL	+41700
HEADROOM TOP LEVEL	+43600
FLOOR FINISH MARGIN OF 50MM AND TERRACE MARGIN OF 100MM TO BE CONSIDERED	

LEGENDS

- 230MM CONCRETE WALL
- 200MM CONCRETE WALL
- 100MM CONCRETE WALL
- BRICK WALL
- 300MM Ø CIRCULAR COLUMN

DISCLAIMER

DOCUMENT CONTROL STATUS

Schematic layout

PRINTS

REVISIONS

NOTES

1.ALL DIMENSIONS ARE IN MM.
2. ALL LEVELS GIVEN W.R.T. SITE SURVEY DRAWING GIVEN BY CLIENT
3.DRAWING TO BE READ & NOT SCALED.
4.THIS DRAWING IS TO BE READ IN CONJUNCTION WITH RELEVANT CONSULTANTS DRAWINGS. DISCREPANCIES IF ANY ARE TO BE BROUGHT TO THE NOTICE OF THE ARCHITECT PRIOR.

PROJECT

CONSTRUCTION OF FACULTY COMPLEX BY REPLACING THE EXISTING MFL BUILDING AT IIT MADRAS

CLIENT

IIT MADRAS

DRAWING TITLE

BASEMENT FLOOR PLAN

DATE	SCALE	DRAWN BY
12.05.2026	A1-1:100	KARTHIK
PROJECT NO.	DRAWING NO.	REV NO.
IITM-FC	TD-02	R2

NORTH

CHECKED BY
Ar.Iswarya Jayakumar

APPROVED BY
Ar. Jeganath.J.Balakrishnan

JEGANATH JB ARCHITECTS
Tel(m): 91 - 9840570026
Email : jeganathjb@gmail.com
Web : www.jeganathjbarchitects.carbonmade.com
Address: No.6, 6th floor, Ram Swathi Towers,
Durghabai Deshmukh Road,
R.A.Puram, Chennai - 28.

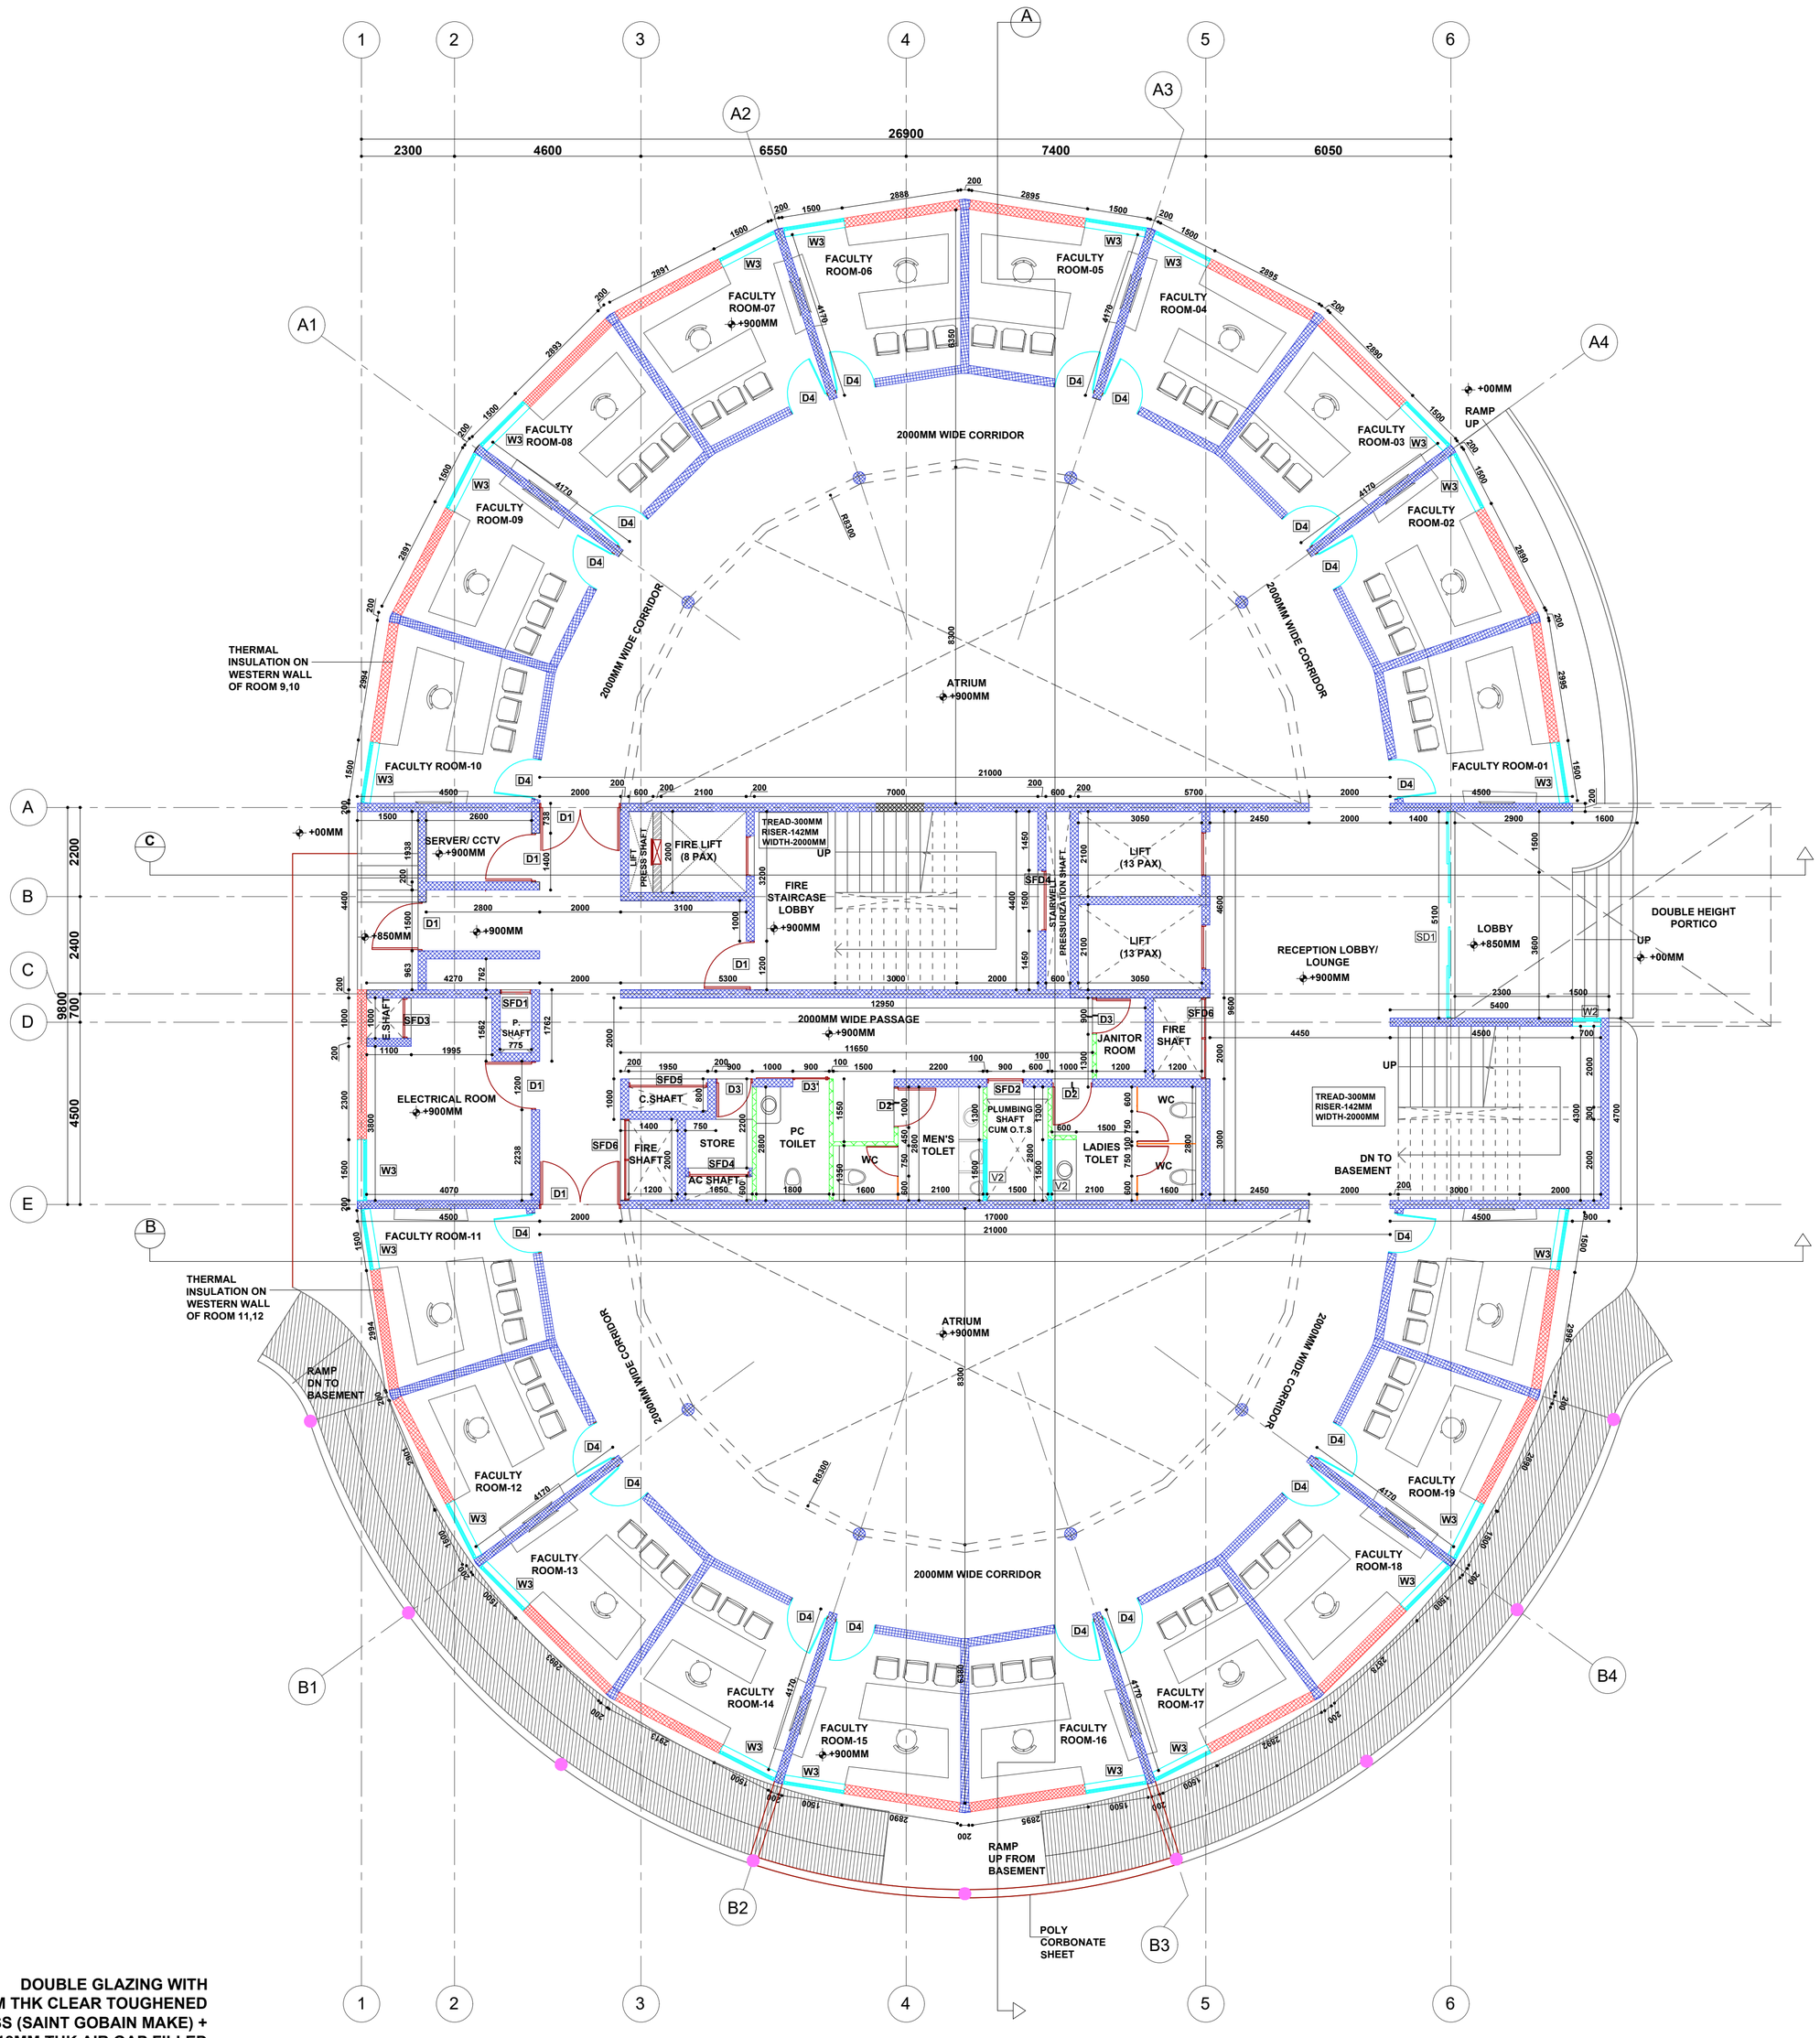

DOUBLE GLAZING WITH 8MM THK CLEAR TOUGHENED GLASS (SAINT GOBAIN MAKE) + 18MM THK AIR GAP FILLED WITH ARGON GAS + 8MM THK CLEAR TOUGHENED GLASS (SAINT GOBAIN MAKE) PRODUCTION - SHUECO / VITRUM

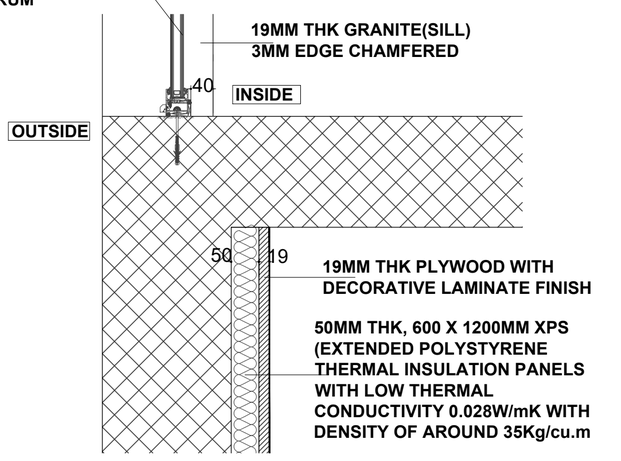

TYPICAL WEST SIDE WALL INSULATION DETAIL
SCALE 1:10

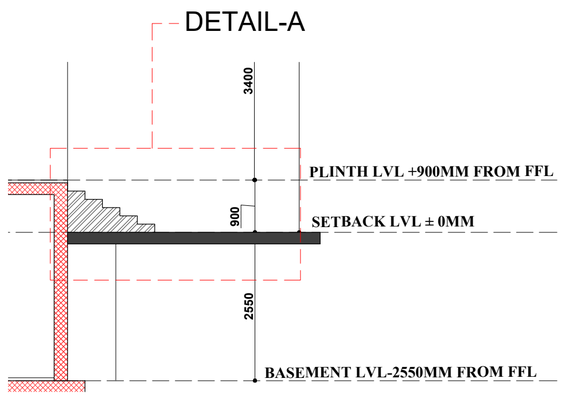

PART SECTION
SCALE 1:100

SCHEDULE OF OPENINGS					
OPENING	WIDTH	CLEAR HEIGHT	SILL LVL	LINTEL LVL	NO'S
D1	1200	2100	00	2100	
D2	1000	2100	00	2100	
D3	900	2100	00	2100	
D4	1000	2100	00	2100	
SD1	5100	2100	00	2100	
DW1	3600	2100	00	2100	
SFD1	775	1500	600	2100	
SFD2	900	1500	600	2100	
SFD3	1362	1500	600	2100	
SFD4	1500	1500	600	2100	
SFD5	1950	1500	600	2100	
SFD6	2000	1500	600	2100	
NOTE-ALL HEIGHTS FROM FFL					

SCHEDULE OF OPENINGS					
OPENING	WIDTH	CLEAR HEIGHT	SILL LVL	LINTEL LVL	NO'S
W1	600	3000	100	SB	
W2	700	3000	100	SB	
W3	1500	3000	100	SB	
W4	3600	3000	100	SB	
W5	5100	3000	100	SB	
V1	1500	300	2550	BB	
V2	1500	600	2600	BB	
NOTE-ALL HEIGHTS FROM FFL					
SB- SLAB BOTTOM					

FLOORS	FINISHED FLOOR LEVELS
SET BACK LEVEL	± 00
BASEMENT LEVEL	-2550
GROUND FLOOR LEVEL	+900
FIRST FLOOR LEVEL	+4300
SECOND FLOOR LEVEL	+7700
THIRD FLOOR LEVEL	+11100
FOURTH FLOOR LEVEL	+14500
FIFTH FLOOR LEVEL	+17900
SIXTH FLOOR LEVEL	+21300
SEVENTH FLOOR LEVEL	+24700
EIGHT FLOOR LEVEL	+28100
NINTH FLOOR LEVEL	+31500
TENTH FLOOR LEVEL	+34900
ELEVENTH FLOOR LEVEL	+38300
TERRACE LOBBY LEVEL	+41850
TERRACE FLOOR LEVEL	+41700
HEADROOM TOP LEVEL	+43600
FLOOR FINISH MARGIN OF 50MM AND TERRACE MARGIN OF 100MM TO BE CONSIDERED	

LEGENDS

- 230MM CONCRETE WALL
- 200MM CONCRETE WALL
- 100MM CONCRETE WALL
- BRICK WALL
- 300MM Ø CIRCULAR COLUMN

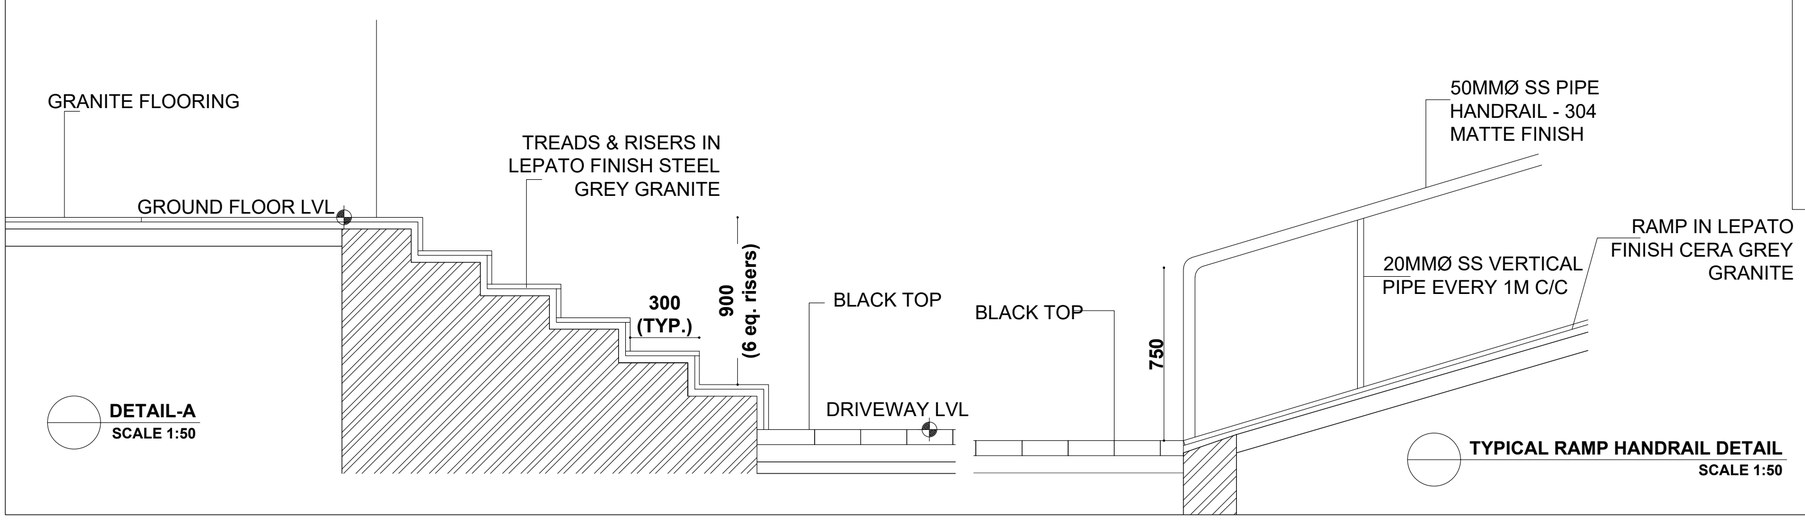

DETAIL-A
SCALE 1:50

TYPICAL RAMP HANDRAIL DETAIL
SCALE 1:50

DISCLAIMER

DOCUMENT CONTROL STATUS

Schematic layout

PRINTS

REVISIONS

NOTES

1.ALL DIMENSIONS ARE IN MM.
2. ALL LEVELS GIVEN W.R.T. SITE SURVEY DRAWING GIVEN BY CLIENT
3.DRAWING TO BE READ & NOT SCALED.
4.THIS DRAWING IS TO BE READ IN CONJUNCTION WITH RELEVANT CONSULTANTS DRAWINGS. DISCREPANCIES IF ANY ARE TO BE BROUGHT TO THE NOTICE OF THE ARCHITECT PRIOR.

PROJECT

CONSTRUCTION OF FACULTY COMPLEX BY REPLACING THE EXISTING MFL BUILDING AT IIT MADRAS

CLIENT

IIT MADRAS

DRAWING TITLE

GROUND FLOOR PLAN

DATE	SCALE	DRAWN BY
12.05.2026	A1-1:100	KARTHIK
PROJECT NO.	DRAWING NO.	REV NO.
IITM-FC	TD-03	R2

NORTH

CHECKED BY
Ar.Iswarya Jayakumar

APPROVED BY
Ar. Jeganath.J.Balakrishnan

JEGANATH JB ARCHITECTS
Tel(m): 91 - 9840570026
Email : jeganathjb@gmail.com
Web : www.jeganathjbarchitects.carbonmade.com
Address: No.6, 6th floor, Ram Swathi Towers, Durghabai Deshmukh Road, R.A.Puram, Chennai - 28.

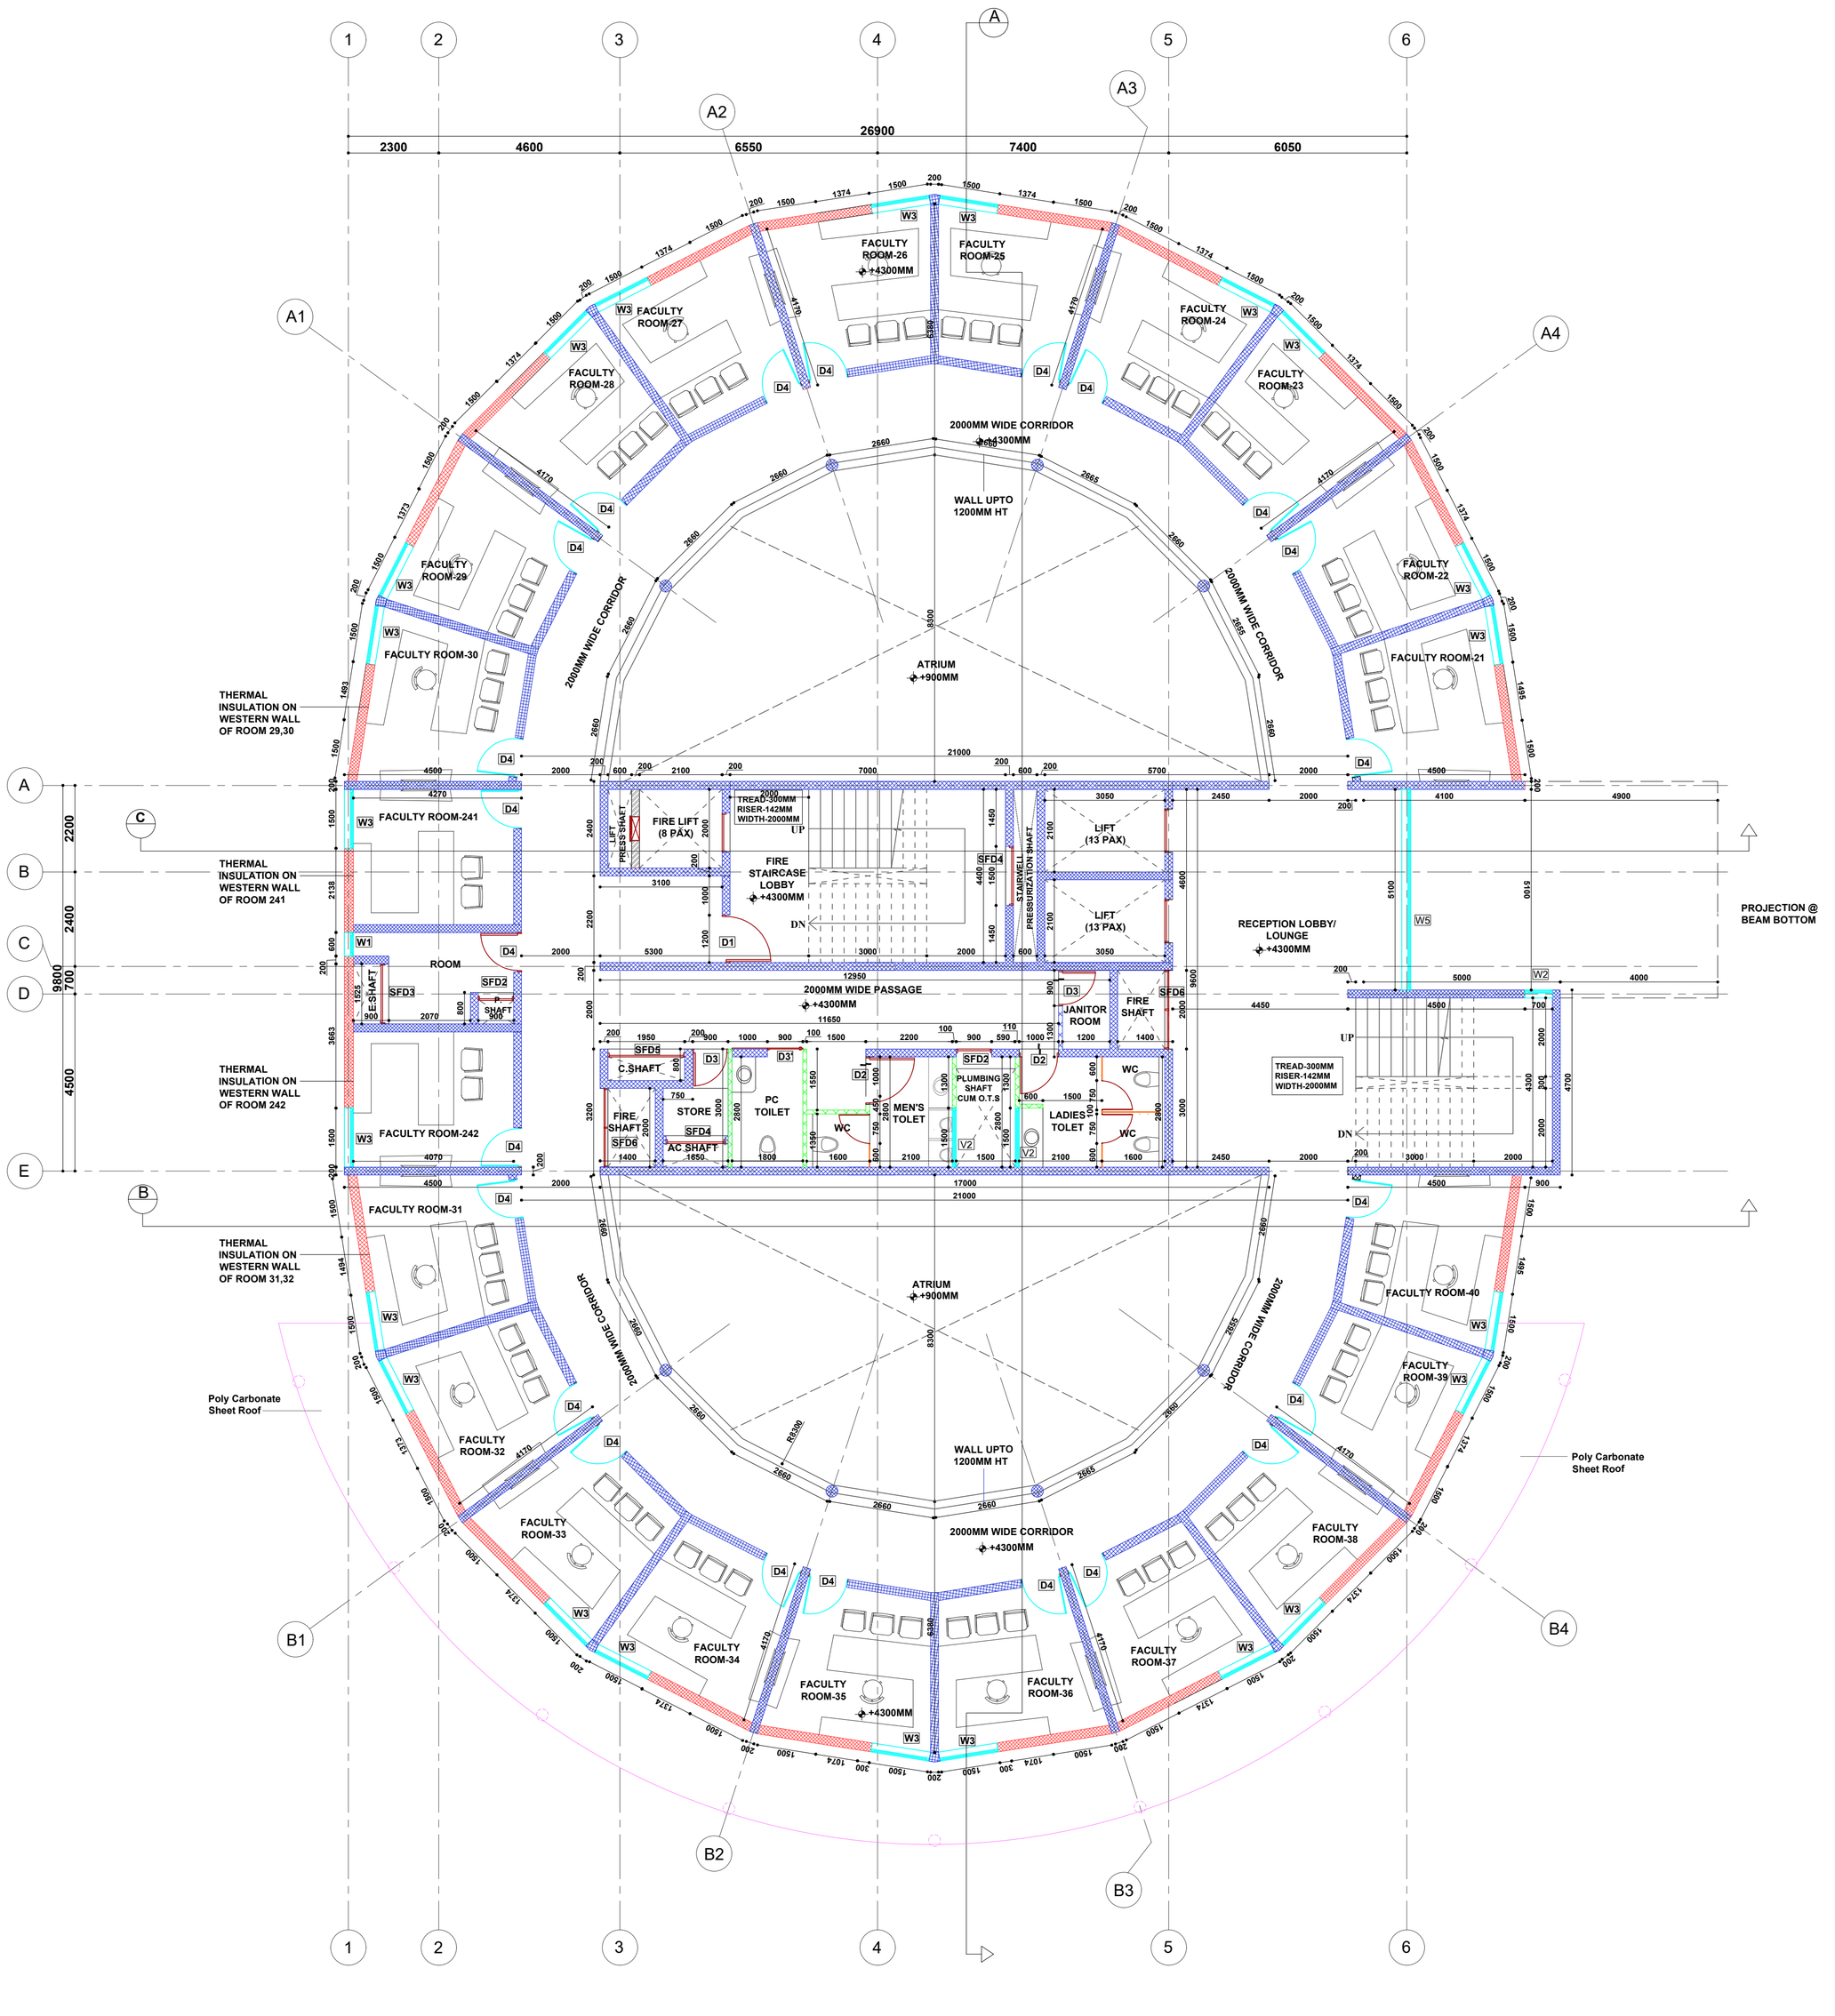

SCHEDULE OF OPENINGS					
OPENING	WIDTH	CLEAR HEIGHT	SILL LVL	LINTEL LVL	NO'S
D1	1200	2100	00	2100	
D2	1000	2100	00	2100	
D3	900	2100	00	2100	
D4	1000	2100	00	2100	
SD1	5100	2100	00	2100	
DW1	3600	2100	00	2100	
SFD1	775	1500	600	2100	
SFD2	900	1500	600	2100	
SFD3	1362	1500	600	2100	
SFD4	1500	1500	600	2100	
SFD5	1950	1500	600	2100	
SFD6	2000	1500	600	2100	
NOTE-ALL HEIGHTS FROM FFL					

SCHEDULE OF OPENINGS					
OPENING	WIDTH	CLEAR HEIGHT	SILL LVL	LINTEL LVL	NO'S
W1	600	3000	100	SB	
W2	700	3000	100	SB	
W3	1500	3000	100	SB	
W4	3600	3000	100	SB	
W5	5100	3000	100	SB	
V1	1500	300	2550	BB	
V2	1500	600	2600	BB	
NOTE-ALL HEIGHTS FROM FFL					
SB- SLAB BOTTOM					

FLOORS	FINISHED FLOOR LEVELS
SET BACK LEVEL	± 00
BASEMENT LEVEL	-2550
GROUND FLOOR LEVEL	+900
FIRST FLOOR LEVEL	+4300
SECOND FLOOR LEVEL	+7700
THIRD FLOOR LEVEL	+11100
FOURTH FLOOR LEVEL	+14500
FIFTH FLOOR LEVEL	+17900
SIXTH FLOOR LEVEL	+21300
SEVENTH FLOOR LEVEL	+24700
EIGHT FLOOR LEVEL	+28100
NINTH FLOOR LEVEL	+31500
TENTH FLOOR LEVEL	+34900
ELEVENTH FLOOR LEVEL	+38300
TERRACE LOBBY LEVEL	+41850
TERRACE FLOOR LEVEL	+41700
HEADROOM TOP LEVEL	+43600
FLOOR FINISH MARGIN OF 50MM AND TERRACE MARGIN OF 100MM TO BE CONSIDERED	

LEGENDS

- 230MM CONCRETE WALL
- 200MM CONCRETE WALL
- 100MM CONCRETE WALL
- BRICK WALL
- 300MM Ø CIRCULAR COLUMN

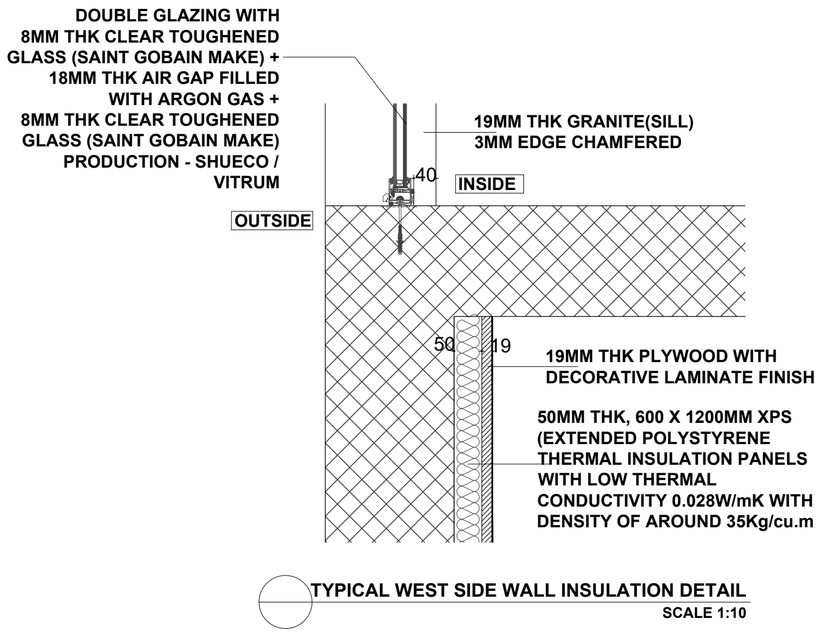

TYPICAL WEST SIDE WALL INSULATION DETAIL
SCALE 1:10

DISCLAIMER

DOCUMENT CONTROL STATUS

Schematic layout

PRINTS

REVISIONS

NOTES

1.ALL DIMENSIONS ARE IN MM.
2. ALL LEVELS GIVEN W.R.T. SITE SURVEY DRAWING GIVEN BY CLIENT
3.DRAWING TO BE READ & NOT SCALED.
4.THIS DRAWING IS TO BE READ IN CONJUNCTION WITH RELEVANT CONSULTANTS DRAWINGS. DISCREPANCIES IF ANY ARE TO BE BROUGHT TO THE NOTICE OF THE ARCHITECT PRIOR.

PROJECT

CONSTRUCTION OF FACULTY COMPLEX BY REPLACING THE EXISTING MFL BUILDING AT IIT MADRAS

CLIENT

IIT MADRAS

DRAWING TITLE

FIRST FLOOR PLAN

DATE	SCALE	DRAWN BY
12.05.2026	A1-1:100	KARTHIK
PROJECT NO.	DRAWING NO.	REV NO.
IITM-FC	TD-04	R2

NORTH

CHECKED BY
Ar.Iswarya Jayakumar

APPROVED BY
Ar. Jeganath.J.Balakrishnan

JEGANATH JB ARCHITECTS

Tel(m): 91 - 9840570026
Email : jeganathjb@gmail.com
Web : www.jeganathjbarchitects.carbonmade.com
Address: No.6, 6th floor, Ram Swathi Towers,
Durghabai Deshmukh Road,
R.A.Puram, Chennai - 28.

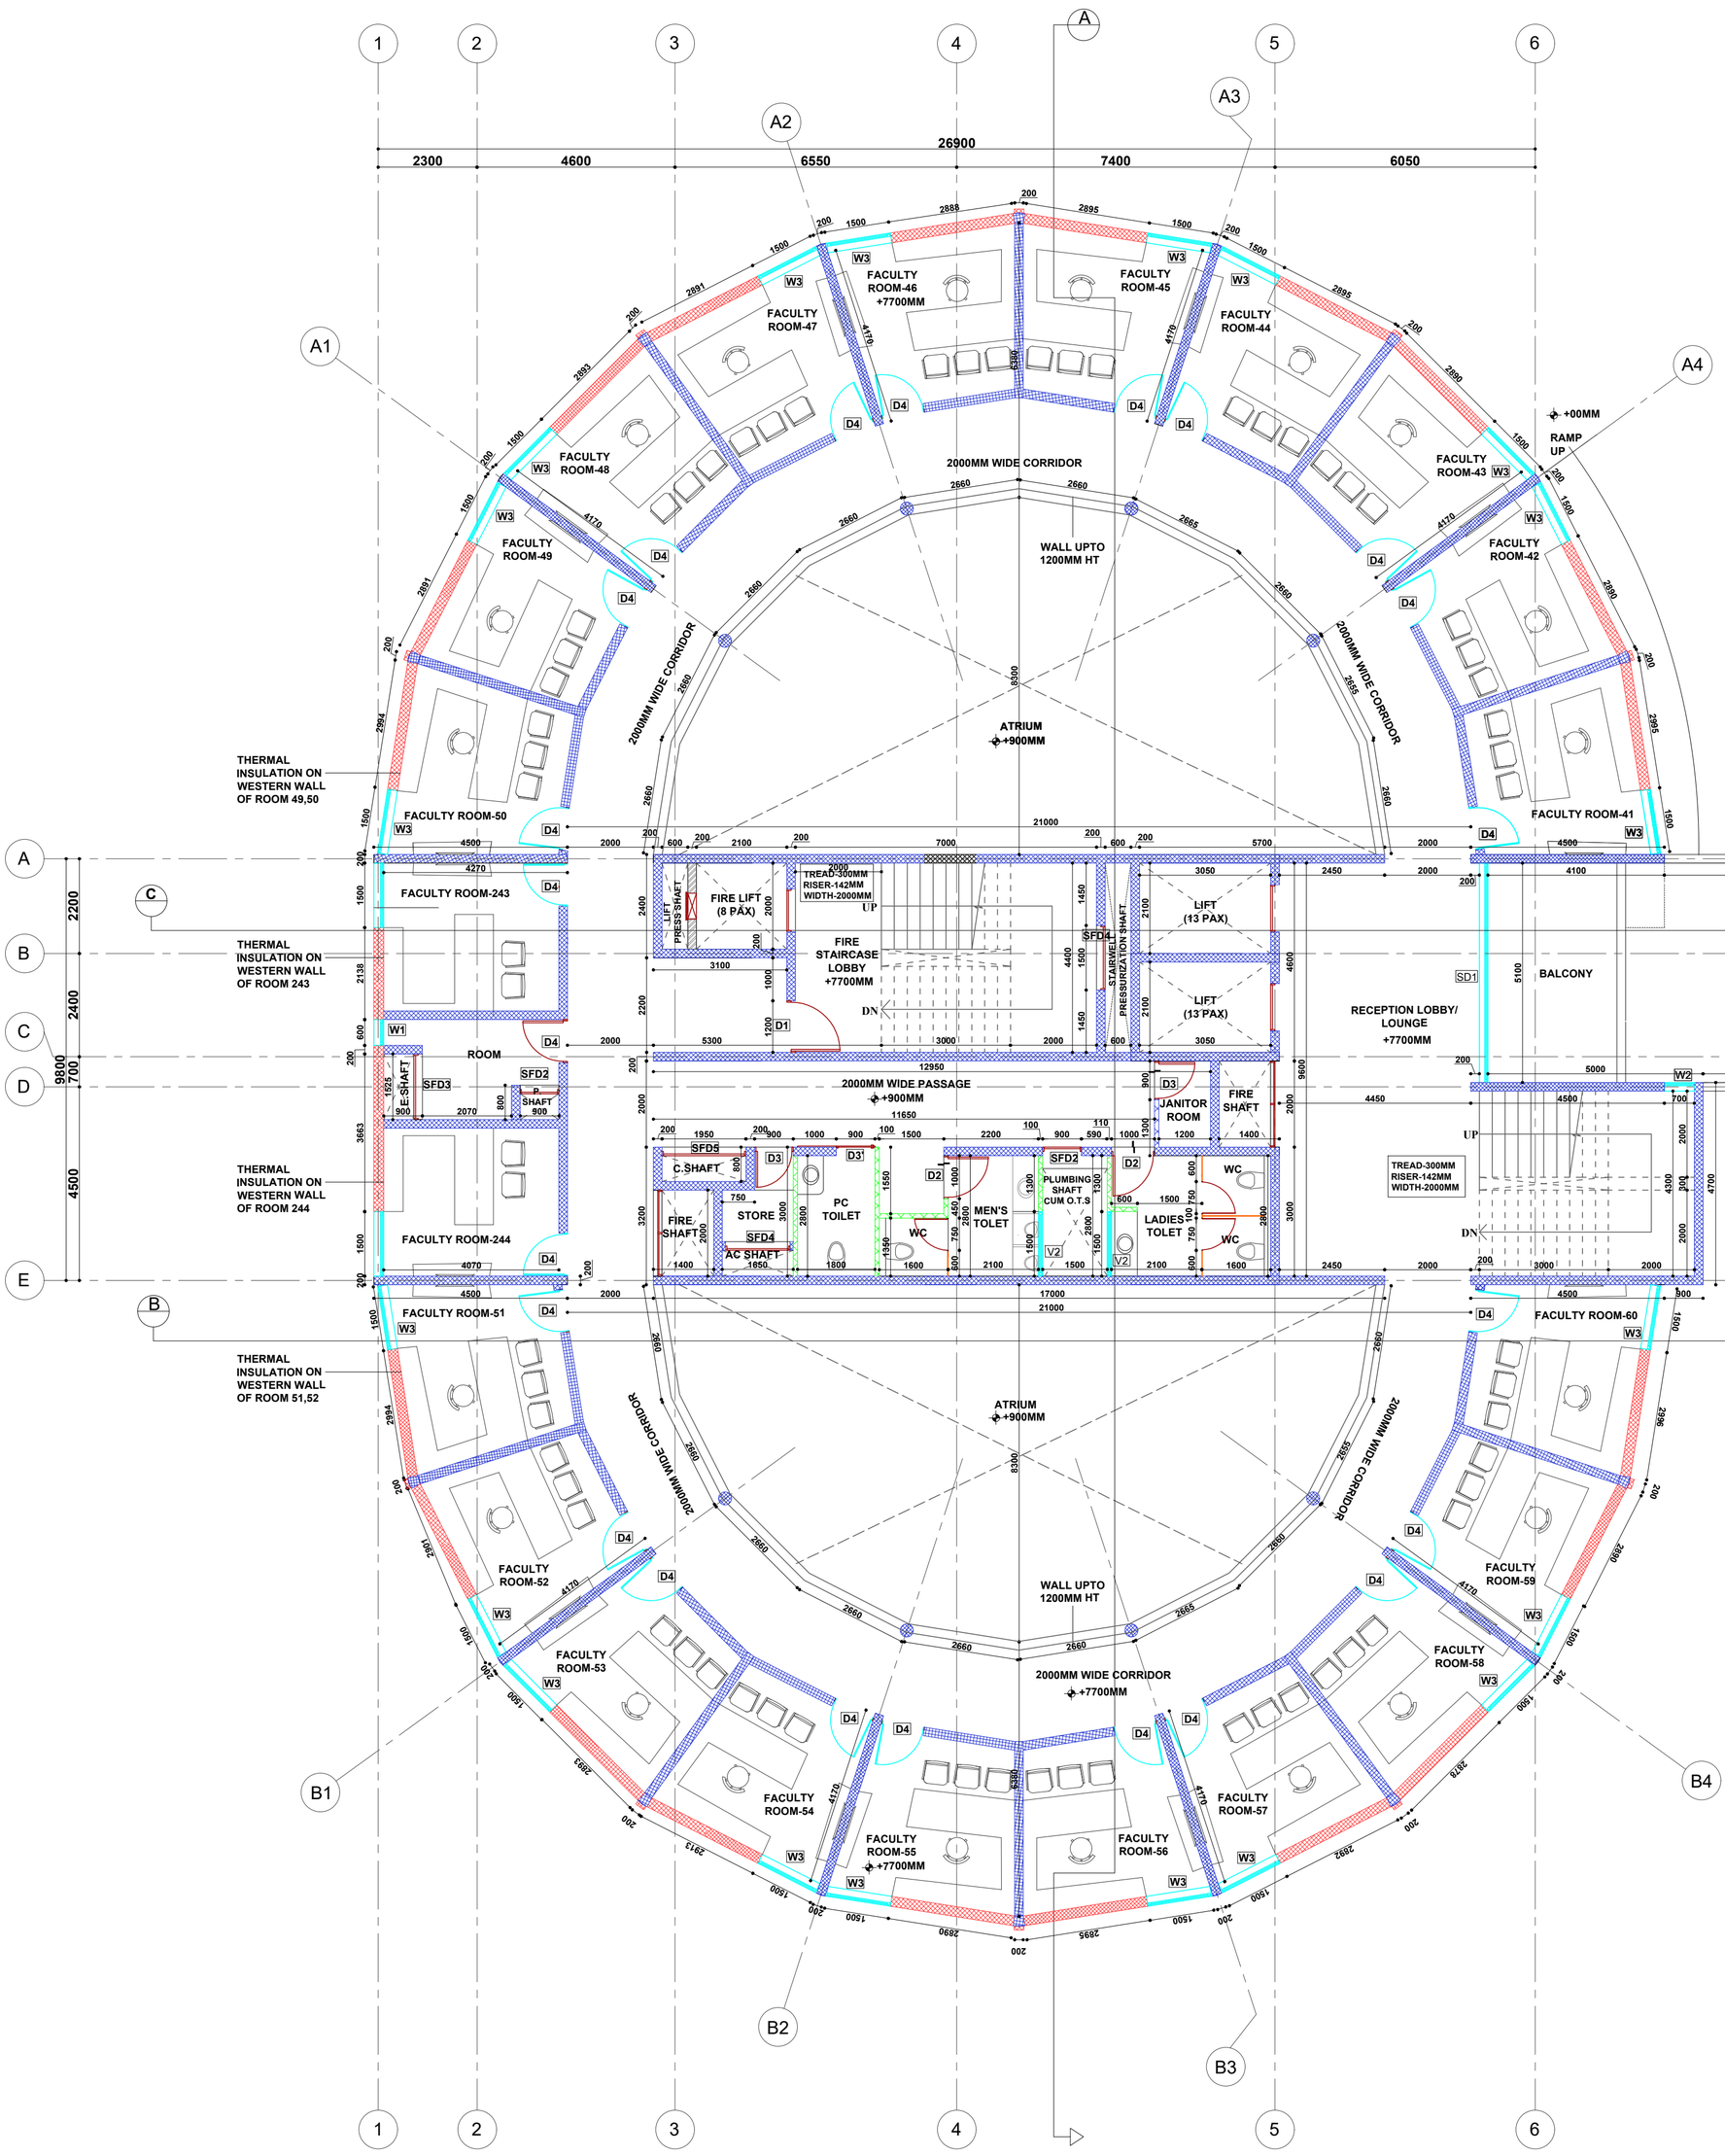

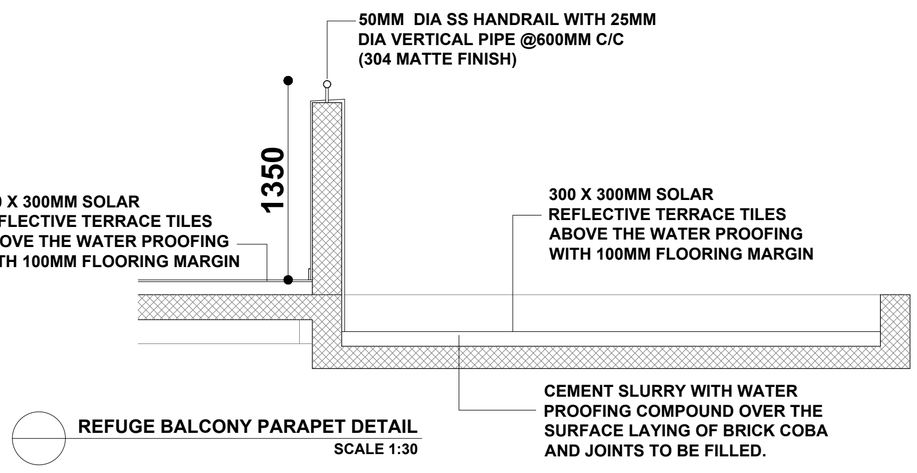

REFUGE BALCONY PARAPET DETAIL
SCALE 1:30

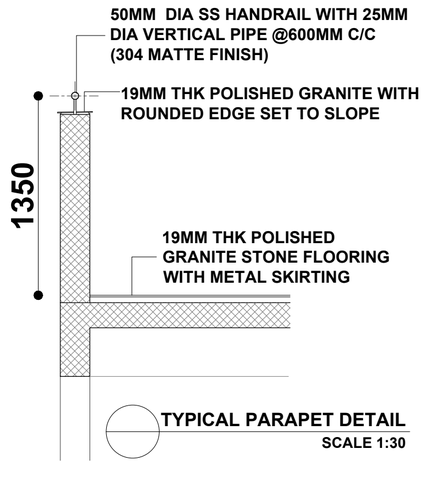

TYPICAL PARAPET DETAIL
SCALE 1:30

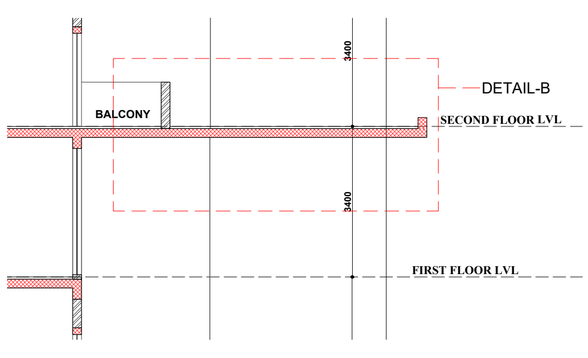

PART SECTION
SCALE 1:100

SCHEDULE OF OPENINGS					
OPENING	WIDTH	CLEAR HEIGHT	SILL LVL	LINTEL LVL	NO'S
D1	1200	2100	00	2100	
D2	1000	2100	00	2100	
D3	900	2100	00	2100	
D4	1000	2100	00	2100	
SD1	5100	2100	00	2100	
DW1	3600	2100	00	2100	
SFD1	775	1500	600	2100	
SFD2	900	1500	600	2100	
SFD3	1362	1500	600	2100	
SFD4	1500	1500	600	2100	
SFD5	1950	1500	600	2100	
SFD6	2000	1500	600	2100	
NOTE-ALL HEIGHTS FROM FFL					

SCHEDULE OF OPENINGS					
OPENING	WIDTH	CLEAR HEIGHT	SILL LVL	LINTEL LVL	NO'S
W1	600	3000	100	SB	
W2	700	3000	100	SB	
W3	1500	3000	100	SB	
W4	3600	3000	100	SB	
W5	5100	3000	100	SB	
V1	1500	300	2550	BB	
V2	1500	600	2600	BB	
NOTE-ALL HEIGHTS FROM FFL					
SB- SLAB BOTTOM					

LEGENDS

- 230MM CONCRETE WALL
- 200MM CONCRETE WALL
- 100MM CONCRETE WALL
- BRICK WALL
- 300MM Ø CIRCULAR COLUMN

FLOORS	FINISHED FLOOR LEVELS
SET BACK LEVEL	± 00
BASEMENT LEVEL	-2550
GROUND FLOOR LEVEL	+900
FIRST FLOOR LEVEL	+4300
SECOND FLOOR LEVEL	+7700
THIRD FLOOR LEVEL	+11100
FOURTH FLOOR LEVEL	+14500
FIFTH FLOOR LEVEL	+17900
SIXTH FLOOR LEVEL	+21300
SEVENTH FLOOR LEVEL	+24700
EIGHT FLOOR LEVEL	+28100
NINTH FLOOR LEVEL	+31500
TENTH FLOOR LEVEL	+34900
ELEVENTH FLOOR LEVEL	+38300
TERRACE LOBBY LEVEL	+41850
TERRACE FLOOR LEVEL	+41700
HEADROOM TOP LEVEL	+43600
FLOOR FINISH MARGIN OF 50MM AND TERRACE MARGIN OF 100MM TO BE CONSIDERED	

DISCLAIMER

DOCUMENT CONTROL STATUS

Schematic layout

PRINTS

REVISIONS

NOTES

1.ALL DIMENSIONS ARE IN MM.
2. ALL LEVELS GIVEN W.R.T. SITE SURVEY DRAWING GIVEN BY CLIENT
3.DRAWING TO BE READ & NOT SCALED.
4.THIS DRAWING IS TO BE READ IN CONJUNCTION WITH RELEVANT CONSULTANTS DRAWINGS. DISCREPANCIES IF ANY ARE TO BE BROUGHT TO THE NOTICE OF THE ARCHITECT PRIOR.

PROJECT

CONSTRUCTION OF FACULTY COMPLEX BY REPLACING THE EXISTING MFL BUILDING AT IIT MADRAS

CLIENT

IIT MADRAS

DRAWING TITLE

SECOND FLOOR PLAN

DATE	SCALE	DRAWN BY
12.05.2026	A1-1:100	KARTHIK
PROJECT NO.	DRAWING NO.	REV NO.
IITM-FC	TD-05	R2

NORTH

CHECKED BY
Ar.Iswarya Jayakumar

APPROVED BY
Ar. Jeganath.J.Balakrishnan

JEGANATH JB ARCHITECTS
Tel(m): 91 - 9840570026
Email : jeganathjb@gmail.com
Web : www.jeganathjbarchitects.carbonmade.com
Address: No.6, 6th floor, Ram Swathi Towers,
Durghabai Deshmukh Road,
R.A.Puram, Chennai - 28.

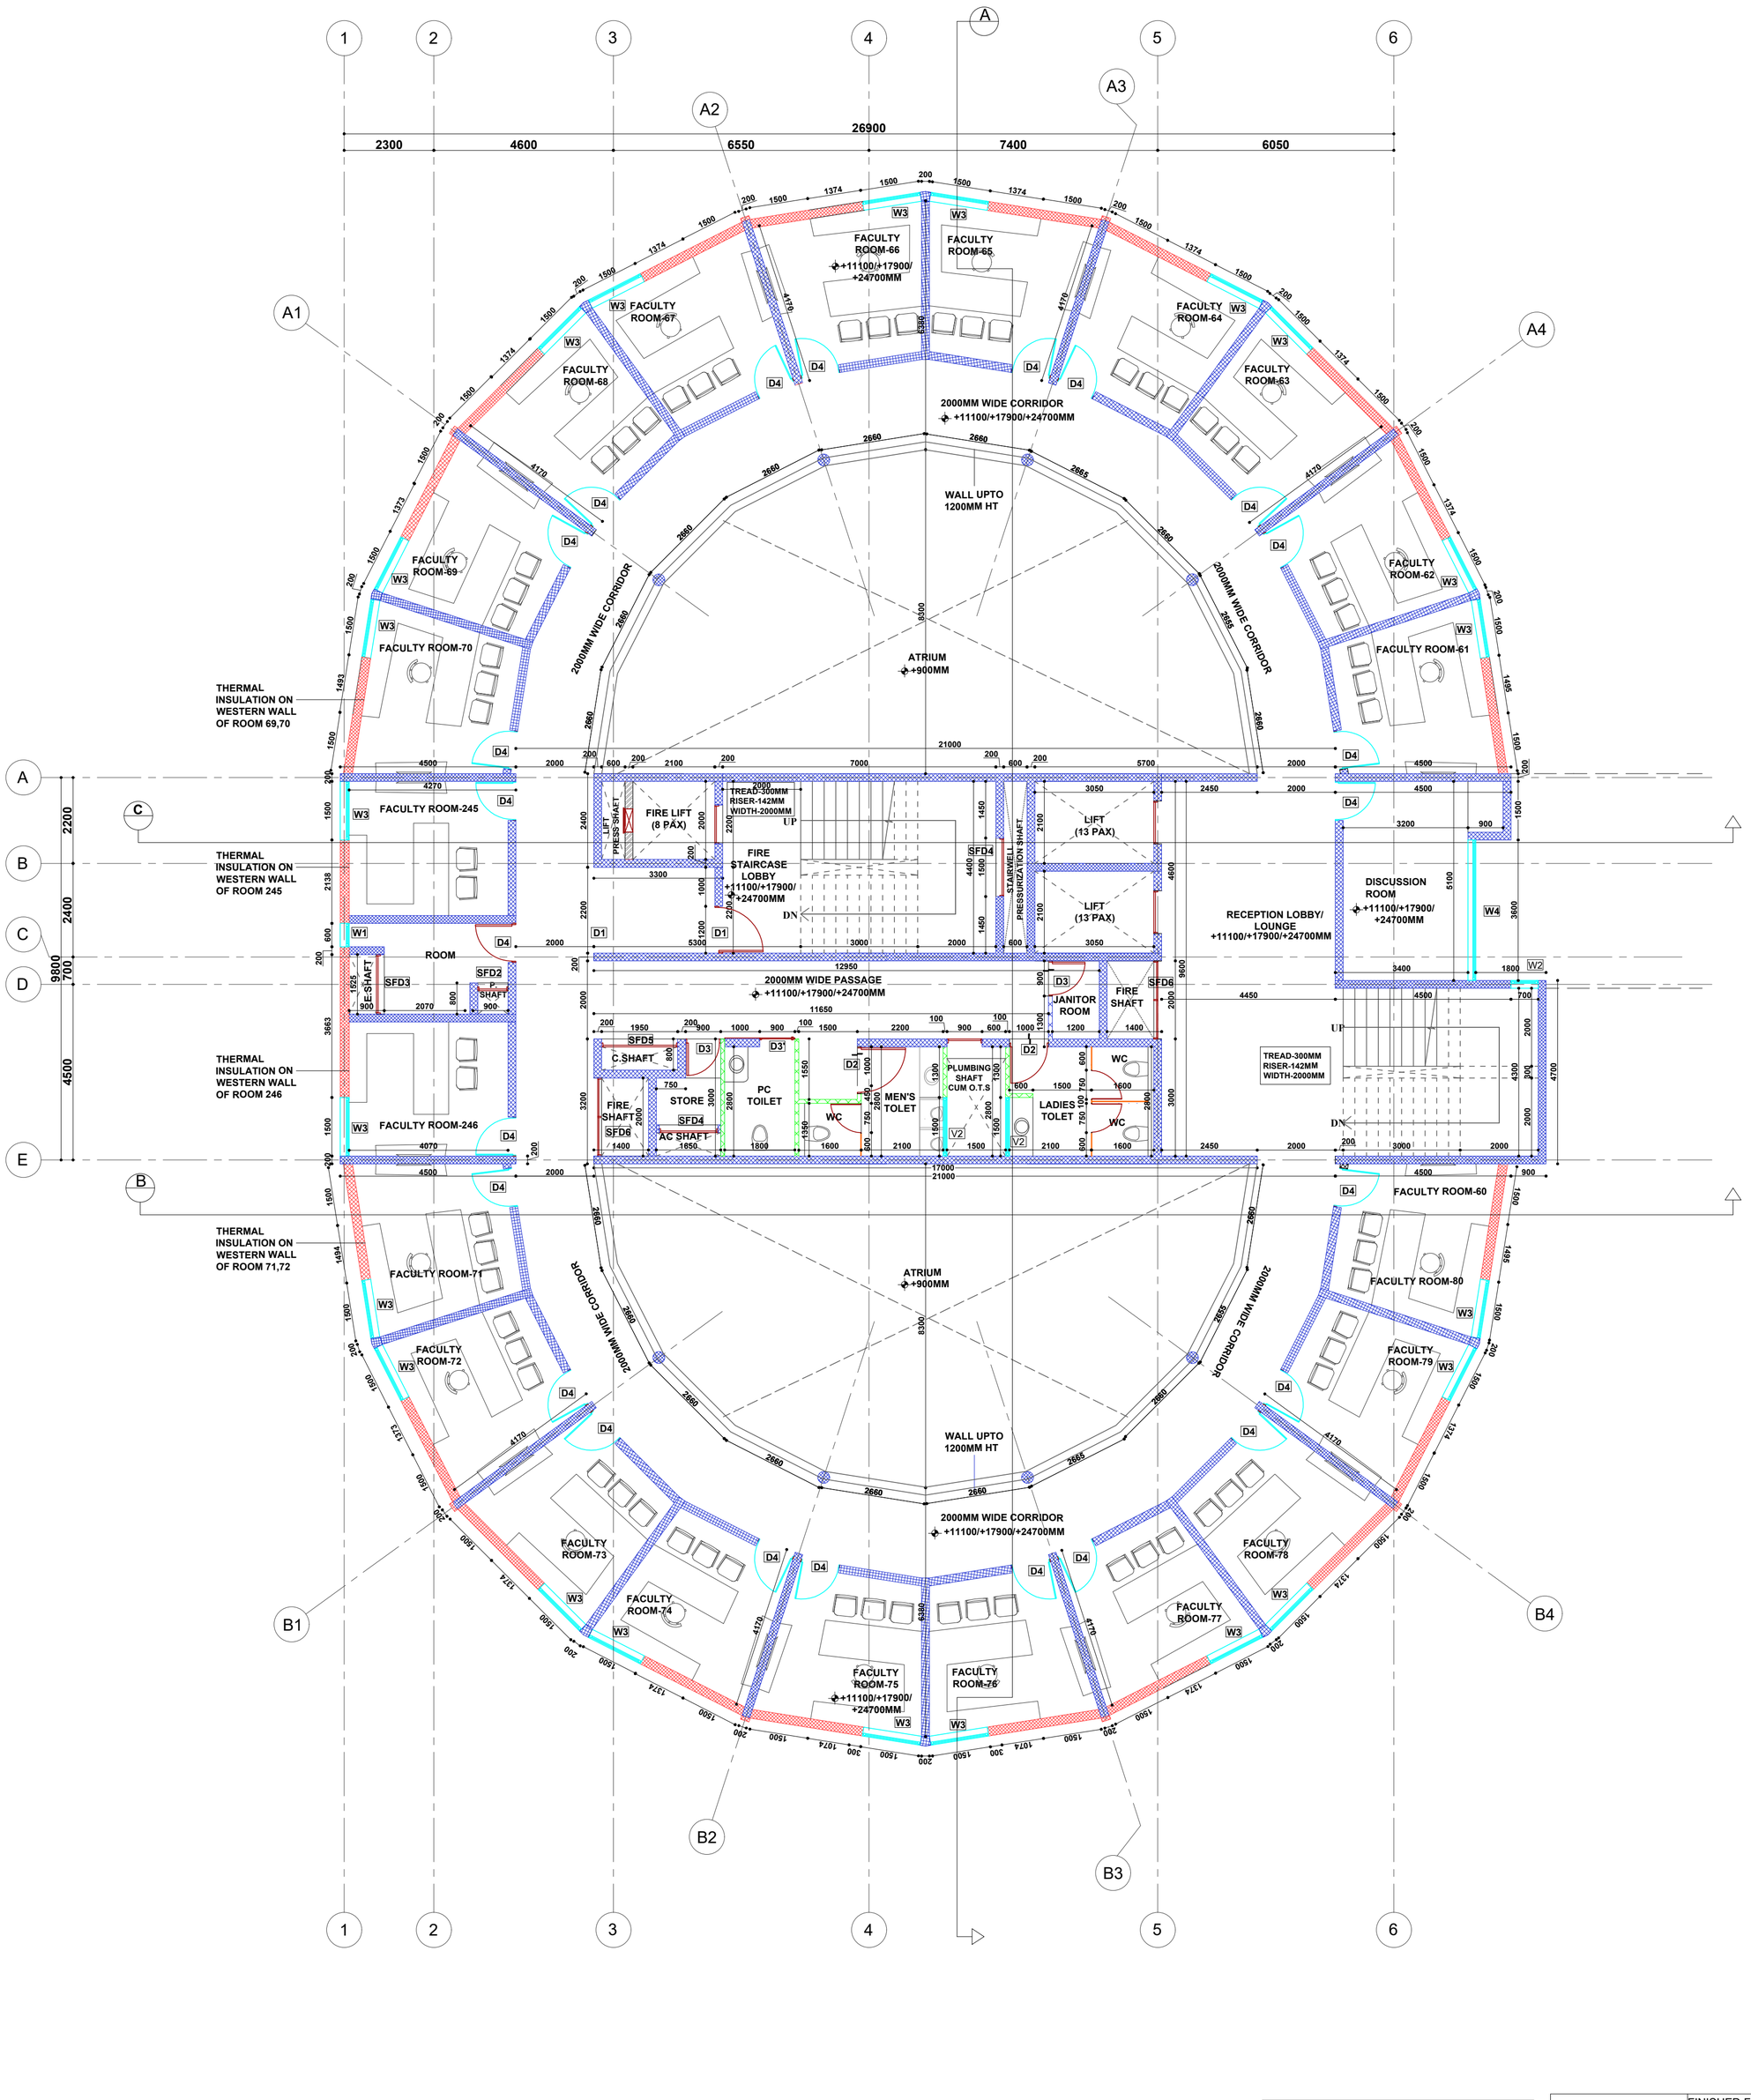

SCHEDULE OF OPENINGS					
OPENING	WIDTH	CLEAR HEIGHT	SILL LVL	LINTEL LVL	NO'S
D1	1200	2100	00	2100	
D2	1000	2100	00	2100	
D3	900	2100	00	2100	
D4	1000	2100	00	2100	
SD1	5100	2100	00	2100	
DW1	3600	2100	00	2100	
SFD1	775	1500	600	2100	
SFD2	900	1500	600	2100	
SFD3	1362	1500	600	2100	
SFD4	1500	1500	600	2100	
SFD5	1950	1500	600	2100	
SFD6	2000	1500	600	2100	
NOTE-ALL HEIGHTS FROM FFL					

SCHEDULE OF OPENINGS					
OPENING	WIDTH	CLEAR HEIGHT	SILL LVL	LINTEL LVL	NO'S
W1	600	3000	100	SB	
W2	700	3000	100	SB	
W3	1500	3000	100	SB	
W4	3600	3000	100	SB	
W5	5100	3000	100	SB	
V1	1500	300	2550	BB	
V2	1500	600	2600	BB	
NOTE-ALL HEIGHTS FROM FFL					
SB- SLAB BOTTOM					

FLOORS	FINISHED FLOOR LEVELS
SET BACK LEVEL	± 00
BASEMENT LEVEL	-2550
GROUND FLOOR LEVEL	+900
FIRST FLOOR LEVEL	+4300
SECOND FLOOR LEVEL	+7700
THIRD FLOOR LEVEL	+11100
FOURTH FLOOR LEVEL	+14500
FIFTH FLOOR LEVEL	+17900
SIXTH FLOOR LEVEL	+21300
SEVENTH FLOOR LEVEL	+24700
EIGHT FLOOR LEVEL	+28100
NINTH FLOOR LEVEL	+31500
TENTH FLOOR LEVEL	+34900
ELEVENTH FLOOR LEVEL	+38300
TERRACE LOBBY LEVEL	+41850
TERRACE FLOOR LEVEL	+41700
HEADROOM TOP LEVEL	+43600
FLOOR FINISH MARGIN OF 50MM AND TERRACE MARGIN OF 100MM TO BE CONSIDERED	

LEGENDS

- 230MM CONCRETE WALL
- 200MM CONCRETE WALL
- 100MM CONCRETE WALL
- BRICK WALL
- 300MM Ø CIRCULAR COLUMN

DISCLAIMER

DOCUMENT CONTROL STATUS

Schematic layout

PRINTS

REVISIONS

NOTES

1.ALL DIMENSIONS ARE IN MM.
2. ALL LEVELS GIVEN W.R.T. SITE SURVEY DRAWING GIVEN BY CLIENT
3.DRAWING TO BE READ & NOT SCALED.
4.THIS DRAWING IS TO BE READ IN CONJUNCTION WITH RELEVANT CONSULTANTS DRAWINGS. DISCREPANCIES IF ANY ARE TO BE BROUGHT TO THE NOTICE OF THE ARCHITECT PRIOR.

PROJECT

CONSTRUCTION OF FACULTY COMPLEX BY REPLACING THE EXISTING MFL BUILDING AT IIT MADRAS

CLIENT

IIT MADRAS

DRAWING TITLE

TYPICAL FLOOR (3,5,7) PLAN

DATE	SCALE	DRAWN BY
12.05.2026	A1-1:100	KARTHIK
PROJECT NO.	DRAWING NO.	REV NO.
IITM-FC	TD-06	R2

NORTH

CHECKED BY
Ar.Iswarya Jayakumar

APPROVED BY
Ar. Jeganath.J.Balakrishnan

JEGANATH JB ARCHITECTS
Tel(m): 91 - 9840570026
Email : jeganathjb@gmail.com
Web : www.jeganathjbarchitects.carbonmade.com
Address: No.6, 6th floor, Ram Swathi Towers,
Durghabai Deshmukh Road,
R.A.Puram, Chennai - 28.

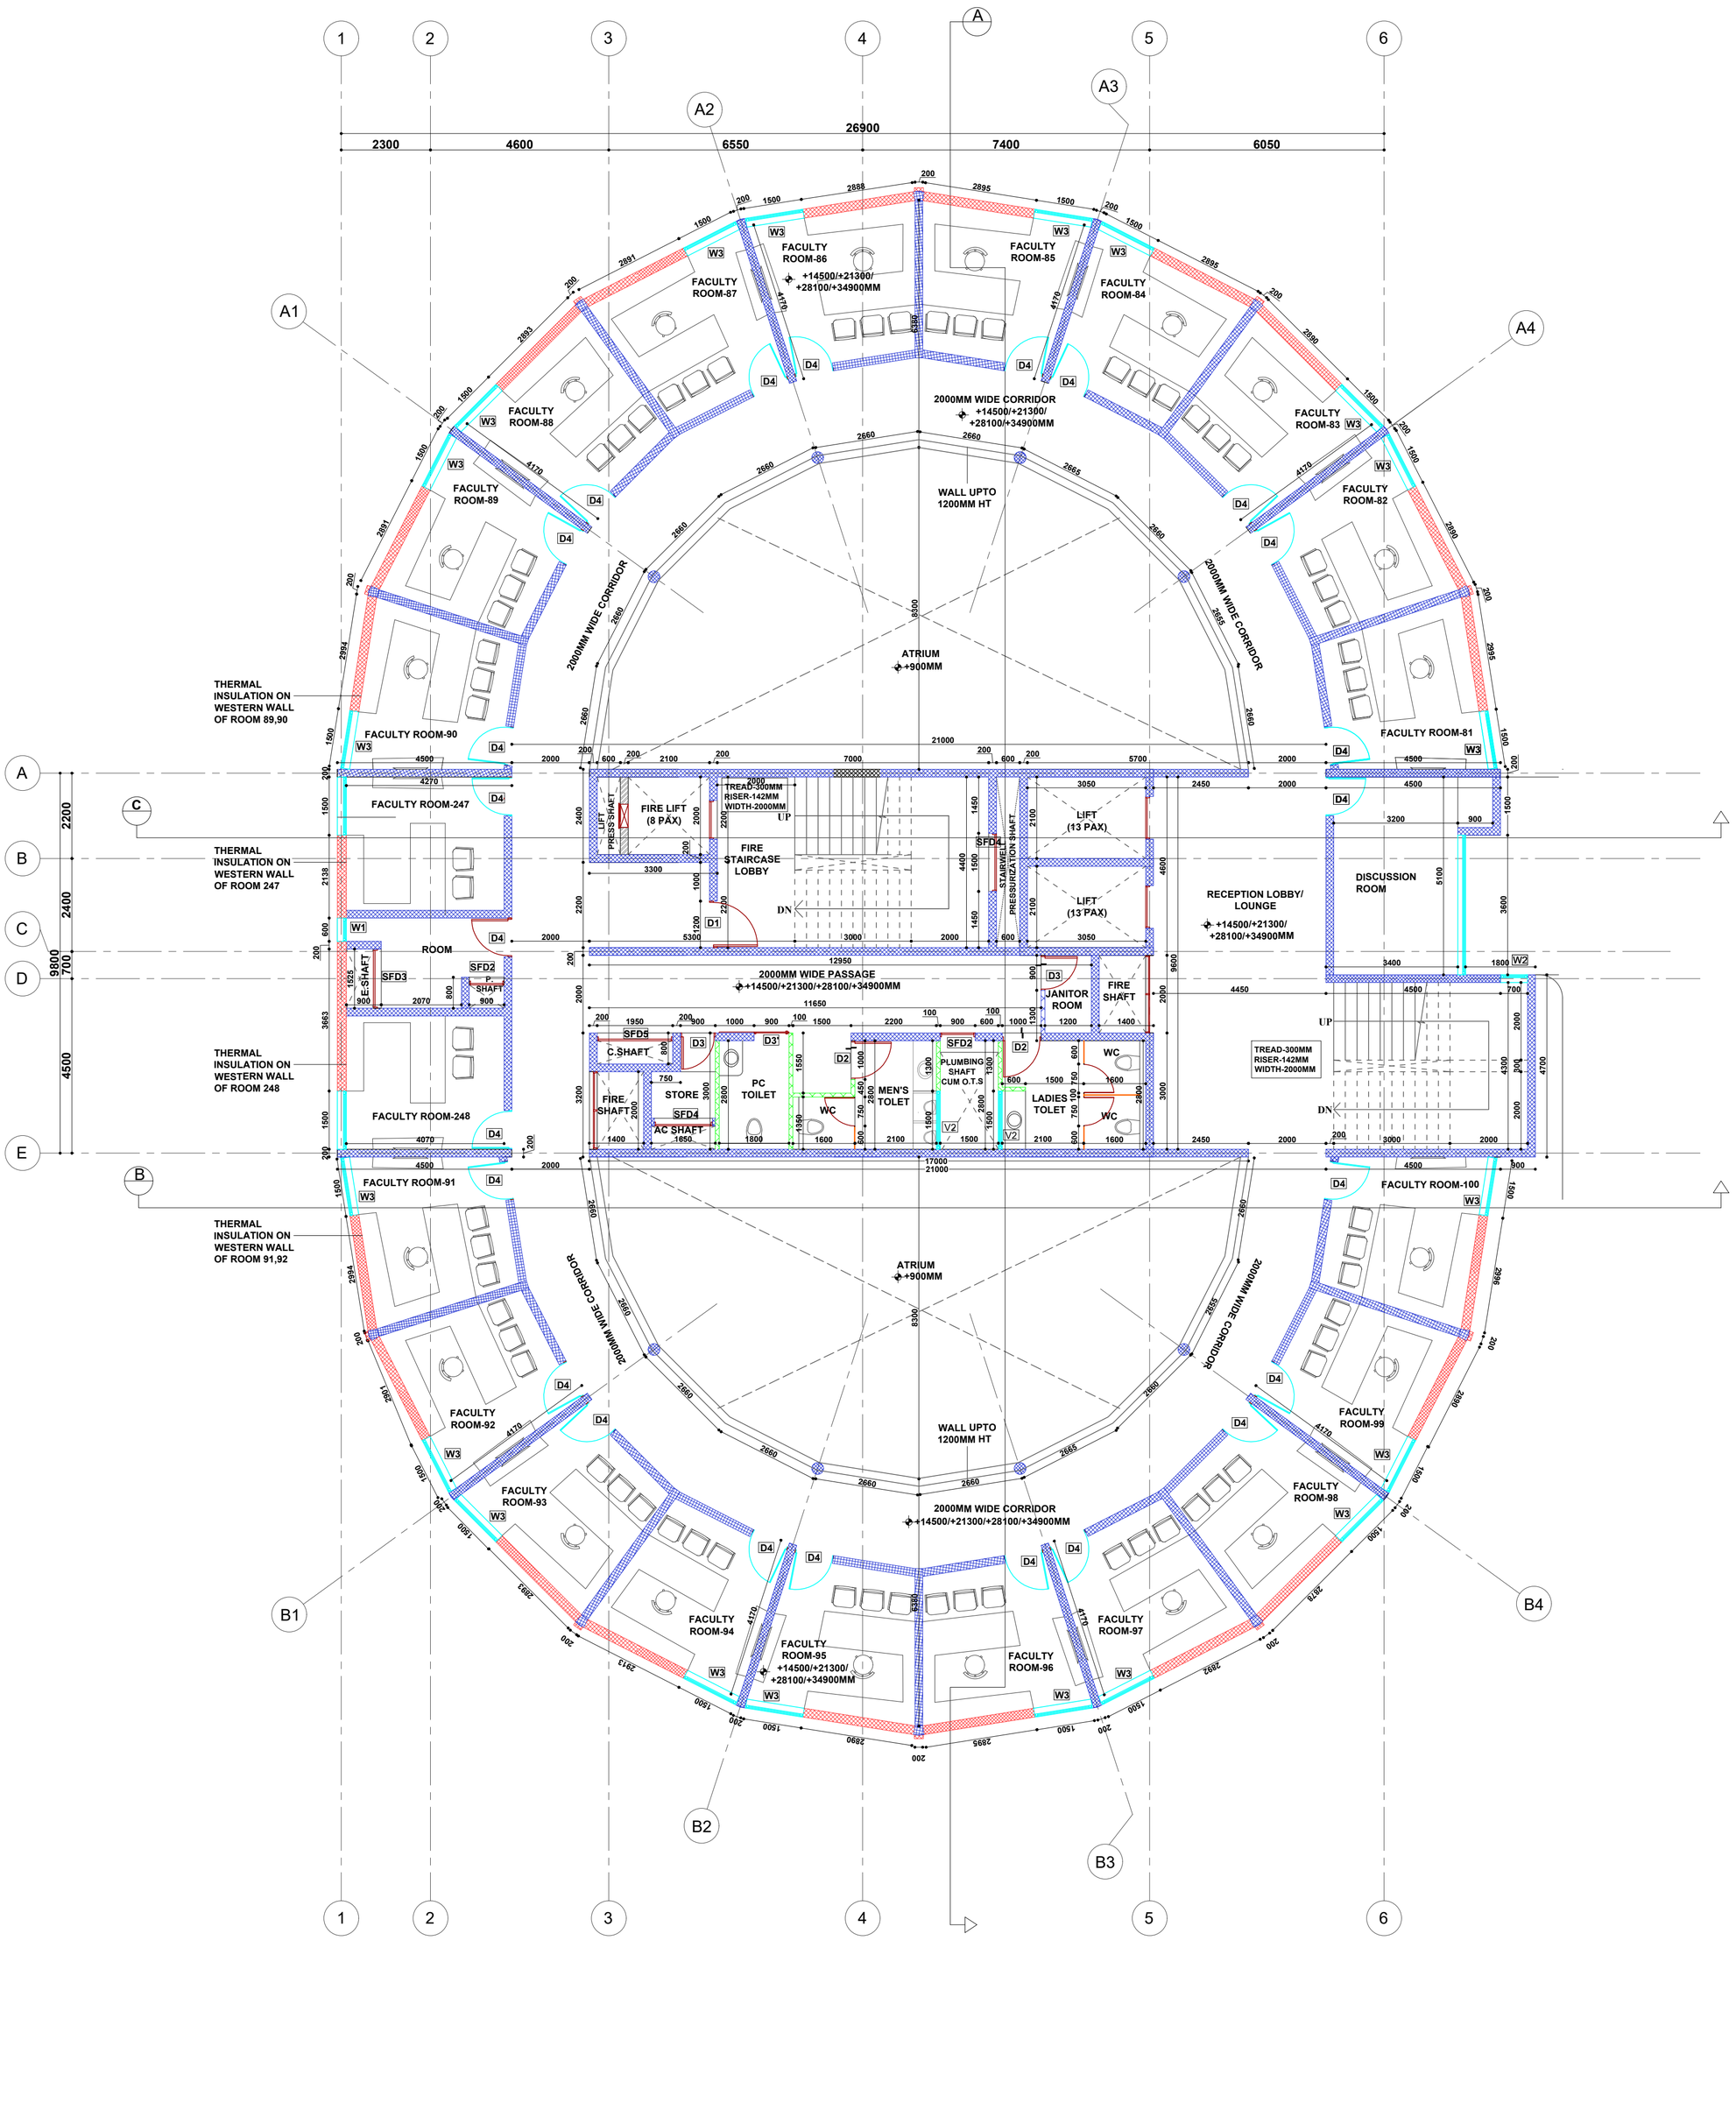

SCHEDULE OF OPENINGS					
OPENING	WIDTH	CLEAR HEIGHT	SILL LVL	LINTEL LVL	NO'S
D1	1200	2100	00	2100	
D2	1000	2100	00	2100	
D3	900	2100	00	2100	
D4	1000	2100	00	2100	
SD1	5100	2100	00	2100	
DW1	3600	2100	00	2100	
SFD1	775	1500	600	2100	
SFD2	900	1500	600	2100	
SFD3	1362	1500	600	2100	
SFD4	1500	1500	600	2100	
SFD5	1950	1500	600	2100	
SFD6	2000	1500	600	2100	
NOTE-ALL HEIGHTS FROM FFL					

SCHEDULE OF OPENINGS					
OPENING	WIDTH	CLEAR HEIGHT	SILL LVL	LINTEL LVL	NO'S
W1	600	3000	100	SB	
W2	700	3000	100	SB	
W3	1500	3000	100	SB	
W4	3600	3000	100	SB	
W5	5100	3000	100	SB	
V1	1500	300	2550	BB	
V2	1500	600	2600	BB	
NOTE-ALL HEIGHTS FROM FFL					
SB- SLAB BOTTOM					

FLOORS	FINISHED FLOOR LEVELS
SET BACK LEVEL	± 00
BASEMENT LEVEL	-2550
GROUND FLOOR LEVEL	+900
FIRST FLOOR LEVEL	+4300
SECOND FLOOR LEVEL	+7700
THIRD FLOOR LEVEL	+11100
FOURTH FLOOR LEVEL	+14500
FIFTH FLOOR LEVEL	+17900
SIXTH FLOOR LEVEL	+21300
SEVENTH FLOOR LEVEL	+24700
EIGHT FLOOR LEVEL	+28100
NINTH FLOOR LEVEL	+31500
TENTH FLOOR LEVEL	+34900
ELEVENTH FLOOR LEVEL	+38300
TERRACE LOBBY LEVEL	+41850
TERRACE FLOOR LEVEL	+41700
HEADROOM TOP LEVEL	+43600
FLOOR FINISH MARGIN OF 50MM AND TERRACE MARGIN OF 100MM TO BE CONSIDERED	

LEGENDS

- 230MM CONCRETE WALL
- 200MM CONCRETE WALL
- 100MM CONCRETE WALL
- BRICK WALL
- 300MM Ø CIRCULAR COLUMN

DISCLAIMER

DOCUMENT CONTROL STATUS

Schematic layout

PRINTS

REVISIONS

NOTES

1.ALL DIMENSIONS ARE IN MM.
2. ALL LEVELS GIVEN W.R.T. SITE SURVEY DRAWING GIVEN BY CLIENT
3.DRAWING TO BE READ & NOT SCALED.
4.THIS DRAWING IS TO BE READ IN CONJUNCTION WITH RELEVANT CONSULTANTS DRAWINGS. DISCREPANCIES IF ANY ARE TO BE BROUGHT TO THE NOTICE OF THE ARCHITECT PRIOR.

PROJECT

CONSTRUCTION OF FACULTY COMPLEX BY REPLACING THE EXISTING MFL BUILDING AT IIT MADRAS

CLIENT

IIT MADRAS

DRAWING TITLE

TYPICAL FLOOR (4,6,8,10) PLAN

DATE	SCALE	DRAWN BY
12.05.2026	A1-1:100	KARTHIK
PROJECT NO.	DRAWING NO.	REV NO.
IITM-FC	TD-07	R2

NORTH

CHECKED BY
Ar.Iswarya Jayakumar

APPROVED BY
Ar. Jeganath.J.Balakrishnan

JEGANATH JB ARCHITECTS
Tel(m): 91 - 9840570026
Email : jeganathjb@gmail.com
Web : www.jeganathjbarchitects.carbonmade.com
Address: No.6, 6th floor, Ram Swathi Towers,
Durghabai Deshmukh Road,
R.A.Puram, Chennai - 28.

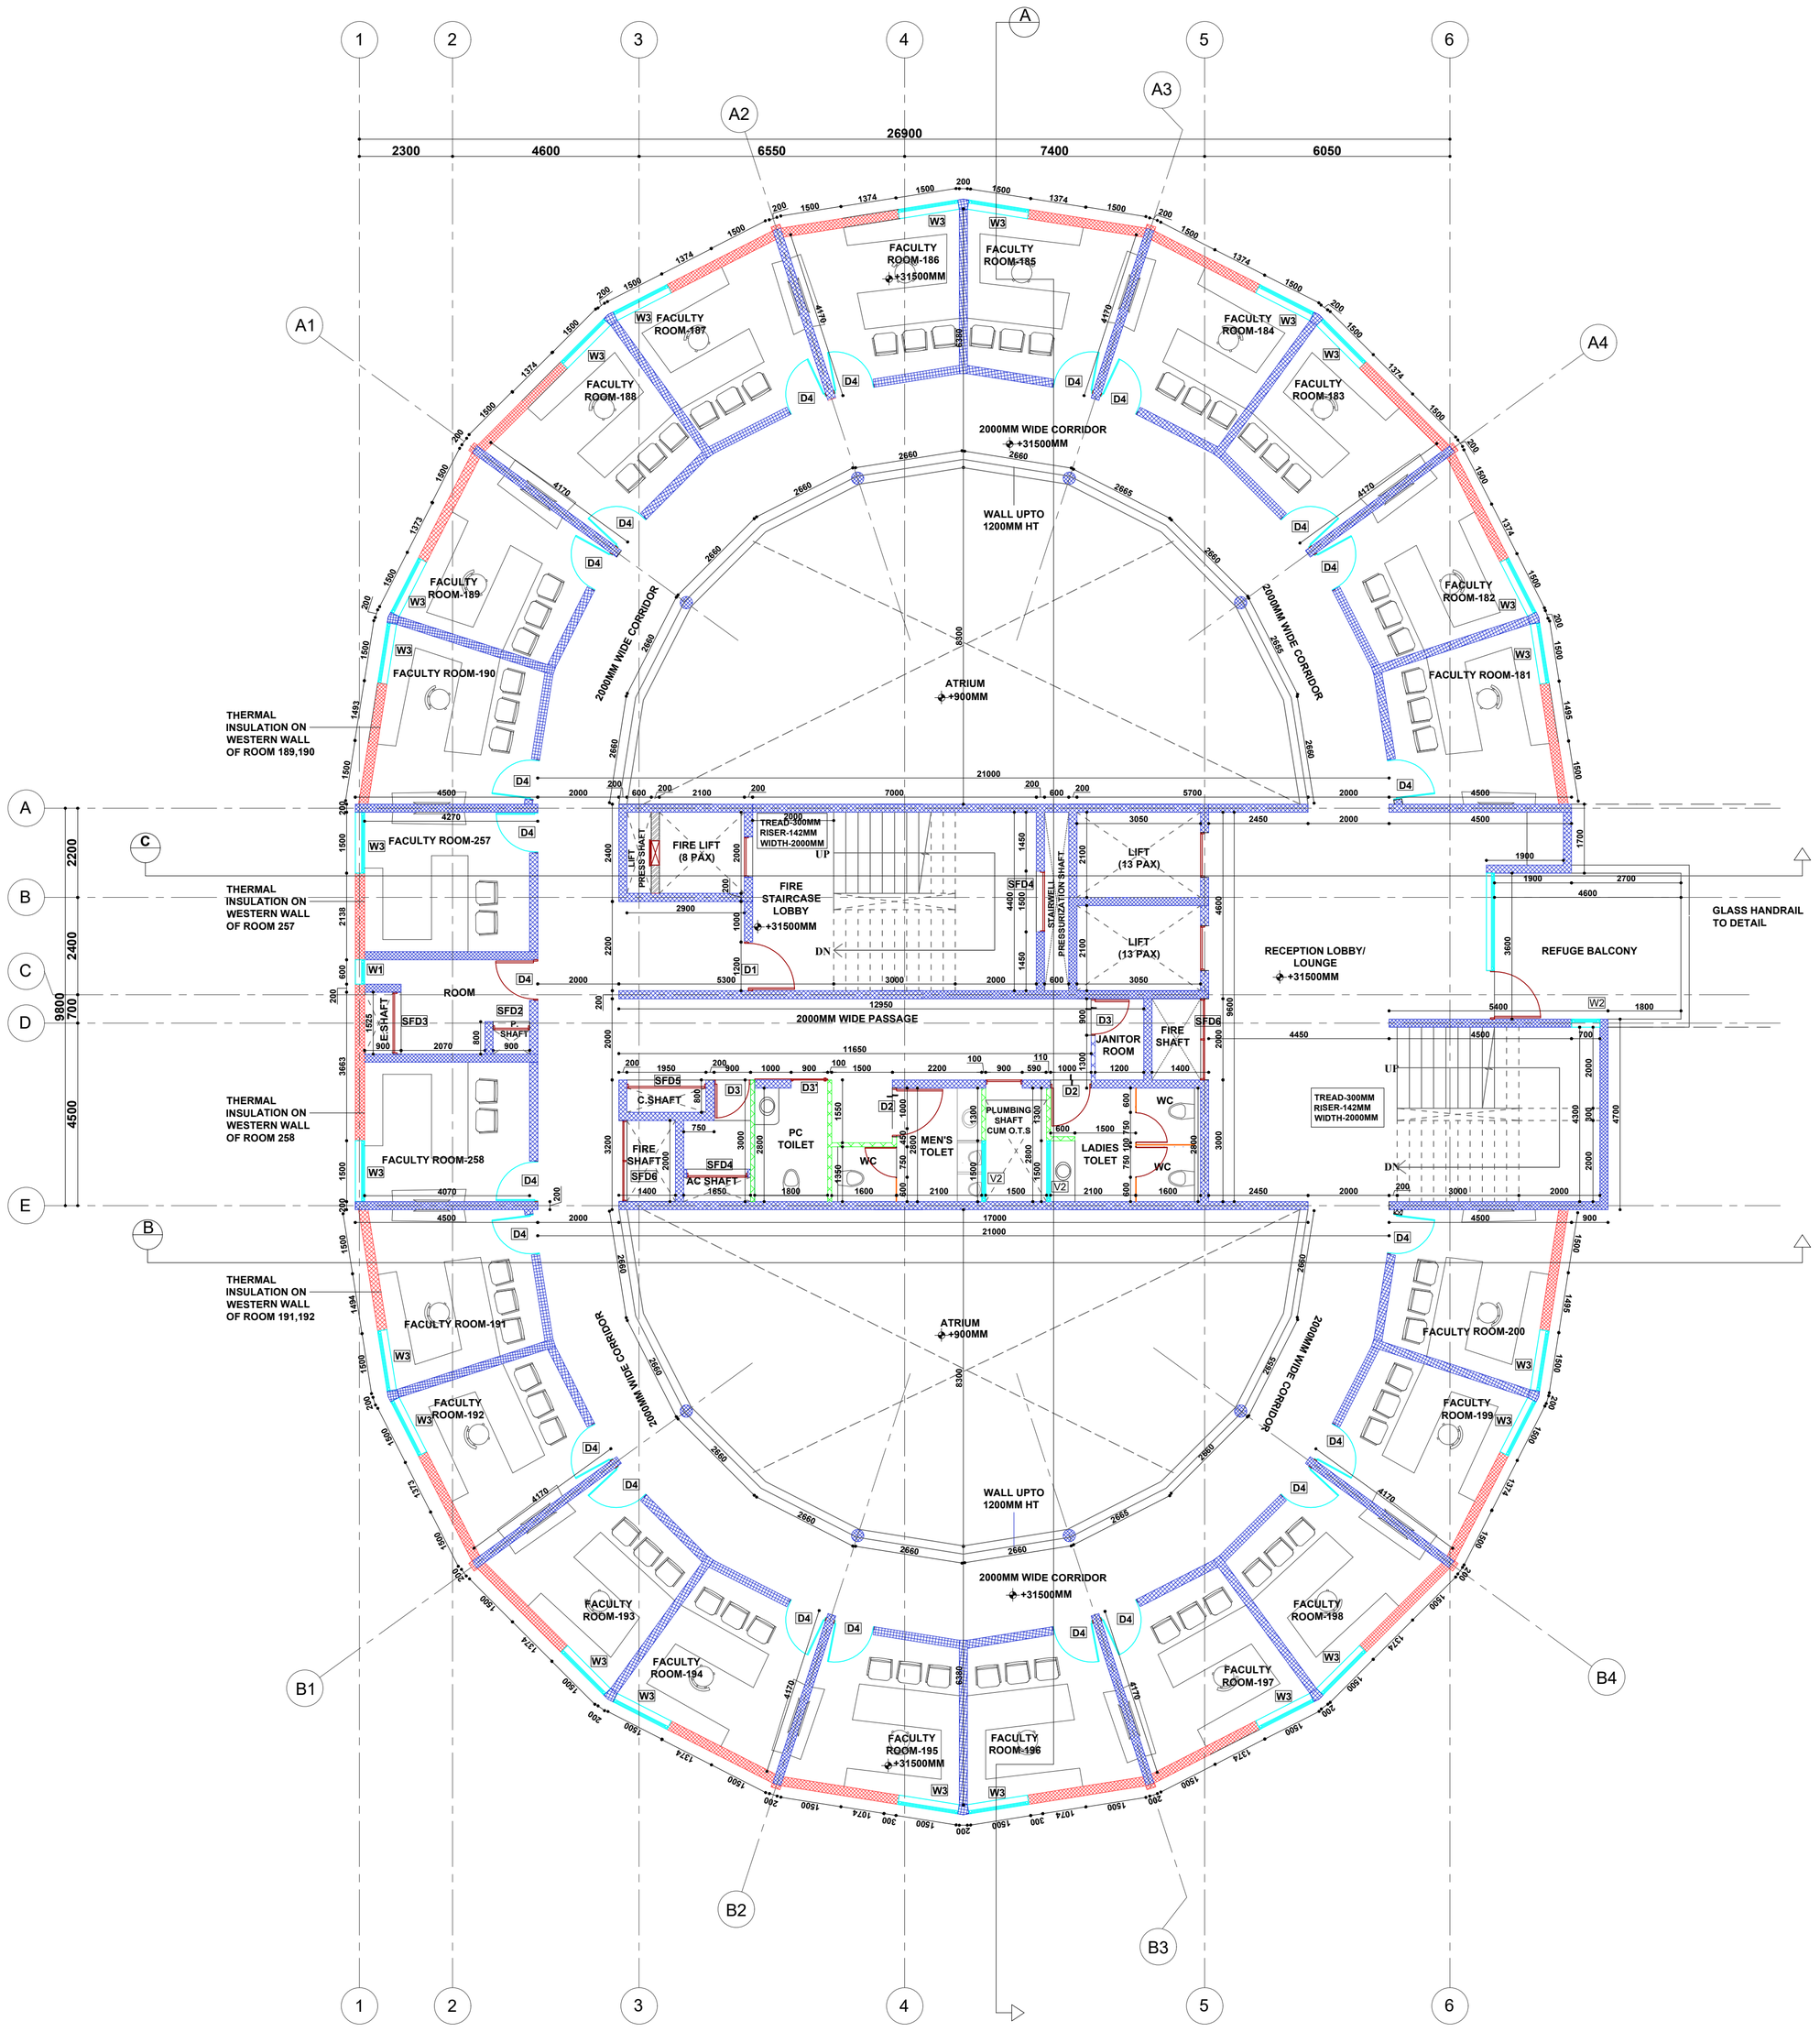

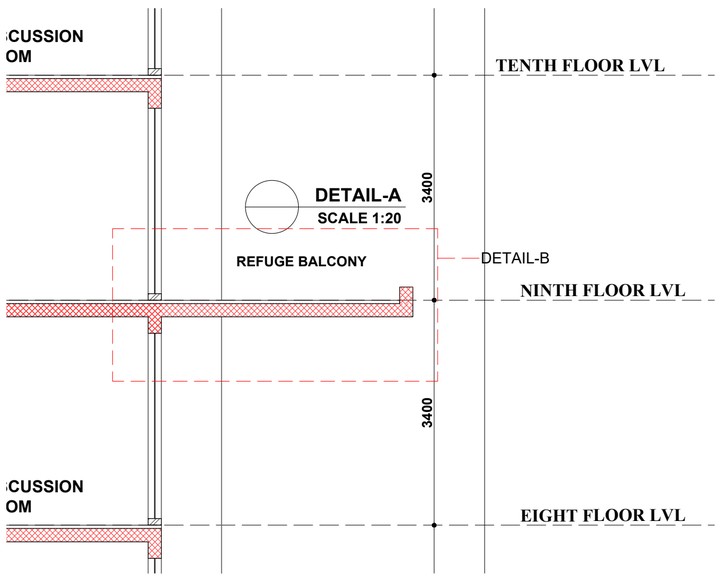

PART SECTION
SCALE 1:100

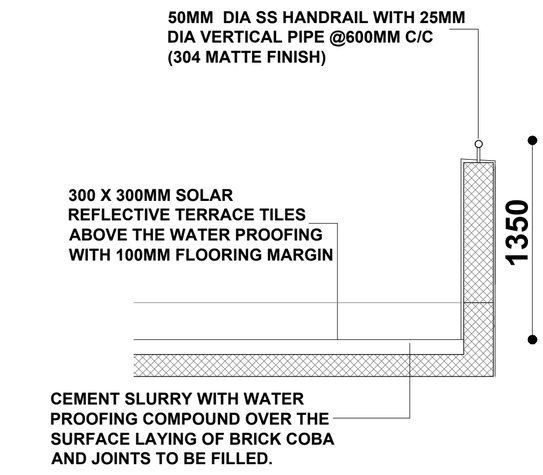

TYPICAL PARAPET DETAIL
SCALE 1:30

SCHEDULE OF OPENINGS					
OPENING	WIDTH	CLEAR HEIGHT	SILL LVL	LINTEL LVL	NO'S
D1	1200	2100	00	2100	
D2	1000	2100	00	2100	
D3	900	2100	00	2100	
D4	1000	2100	00	2100	
SD1	5100	2100	00	2100	
DW1	3600	2100	00	2100	
SFD1	775	1500	600	2100	
SFD2	900	1500	600	2100	
SFD3	1362	1500	600	2100	
SFD4	1500	1500	600	2100	
SFD5	1950	1500	600	2100	
SFD6	2000	1500	600	2100	
NOTE-ALL HEIGHTS FROM FFL					

SCHEDULE OF OPENINGS					
OPENING	WIDTH	CLEAR HEIGHT	SILL LVL	LINTEL LVL	NO'S
W1	600	3000	100	SB	
W2	700	3000	100	SB	
W3	1500	3000	100	SB	
W4	3600	3000	100	SB	
W5	5100	3000	100	SB	
V1	1500	300	2550	BB	
V2	1500	600	2600	BB	
NOTE-ALL HEIGHTS FROM FFL					
SB- SLAB BOTTOM					

FLOORS	FINISHED FLOOR LEVELS
SET BACK LEVEL	± 00
BASEMENT LEVEL	-2550
GROUND FLOOR LEVEL	+900
FIRST FLOOR LEVEL	+4300
SECOND FLOOR LEVEL	+7700
THIRD FLOOR LEVEL	+11100
FOURTH FLOOR LEVEL	+14500
FIFTH FLOOR LEVEL	+17900
SIXTH FLOOR LEVEL	+21300
SEVENTH FLOOR LEVEL	+24700
EIGHT FLOOR LEVEL	+28100
NINTH FLOOR LEVEL	+31500
TENTH FLOOR LEVEL	+34900
ELEVENTH FLOOR LEVEL	+38300
TERRACE LOBBY LEVEL	+41850
TERRACE FLOOR LEVEL	+41700
HEADROOM TOP LEVEL	+43600
FLOOR FINISH MARGIN OF 50MM AND TERRACE MARGIN OF 100MM TO BE CONSIDERED	

LEGENDS

- 230MM CONCRETE WALL
- 200MM CONCRETE WALL
- 100MM CONCRETE WALL
- BRICK WALL
- 300MM Ø CIRCULAR COLUMN

DISCLAIMER

DOCUMENT CONTROL STATUS

Schematic layout

PRINTS

REVISIONS

NOTES

1.ALL DIMENSIONS ARE IN MM.
2. ALL LEVELS GIVEN W.R.T. SITE SURVEY DRAWING GIVEN BY CLIENT
3.DRAWING TO BE READ & NOT SCALED.
4.THIS DRAWING IS TO BE READ IN CONJUNCTION WITH RELEVANT CONSULTANTS DRAWINGS. DISCREPANCIES IF ANY ARE TO BE BROUGHT TO THE NOTICE OF THE ARCHITECT PRIOR.

PROJECT

CONSTRUCTION OF FACULTY COMPLEX BY REPLACING THE EXISTING MFL BUILDING AT IIT MADRAS

CLIENT

IIT MADRAS

DRAWING TITLE

NINTH FLOOR PLAN

DATE	SCALE	DRAWN BY
12.05.2026	A1-1:100	KARTHIK
PROJECT NO.	DRAWING NO.	REV NO.
IIITM-FC	TD-08	R2

NORTH

CHECKED BY
Ar.Iswarya Jayakumar

APPROVED BY
Ar. Jeganath.J.Balakrishnan

JEGANATH JB ARCHITECTS
Tel(m): 91 - 9840570026
Email : jeganathjb@gmail.com
Web : www.jeganathjbarchitects.carbonmade.com
Address: No.6, 6th floor, Ram Swathi Towers,
Durghabai Deshmukh Road,
R.A.Puram, Chennai - 28.

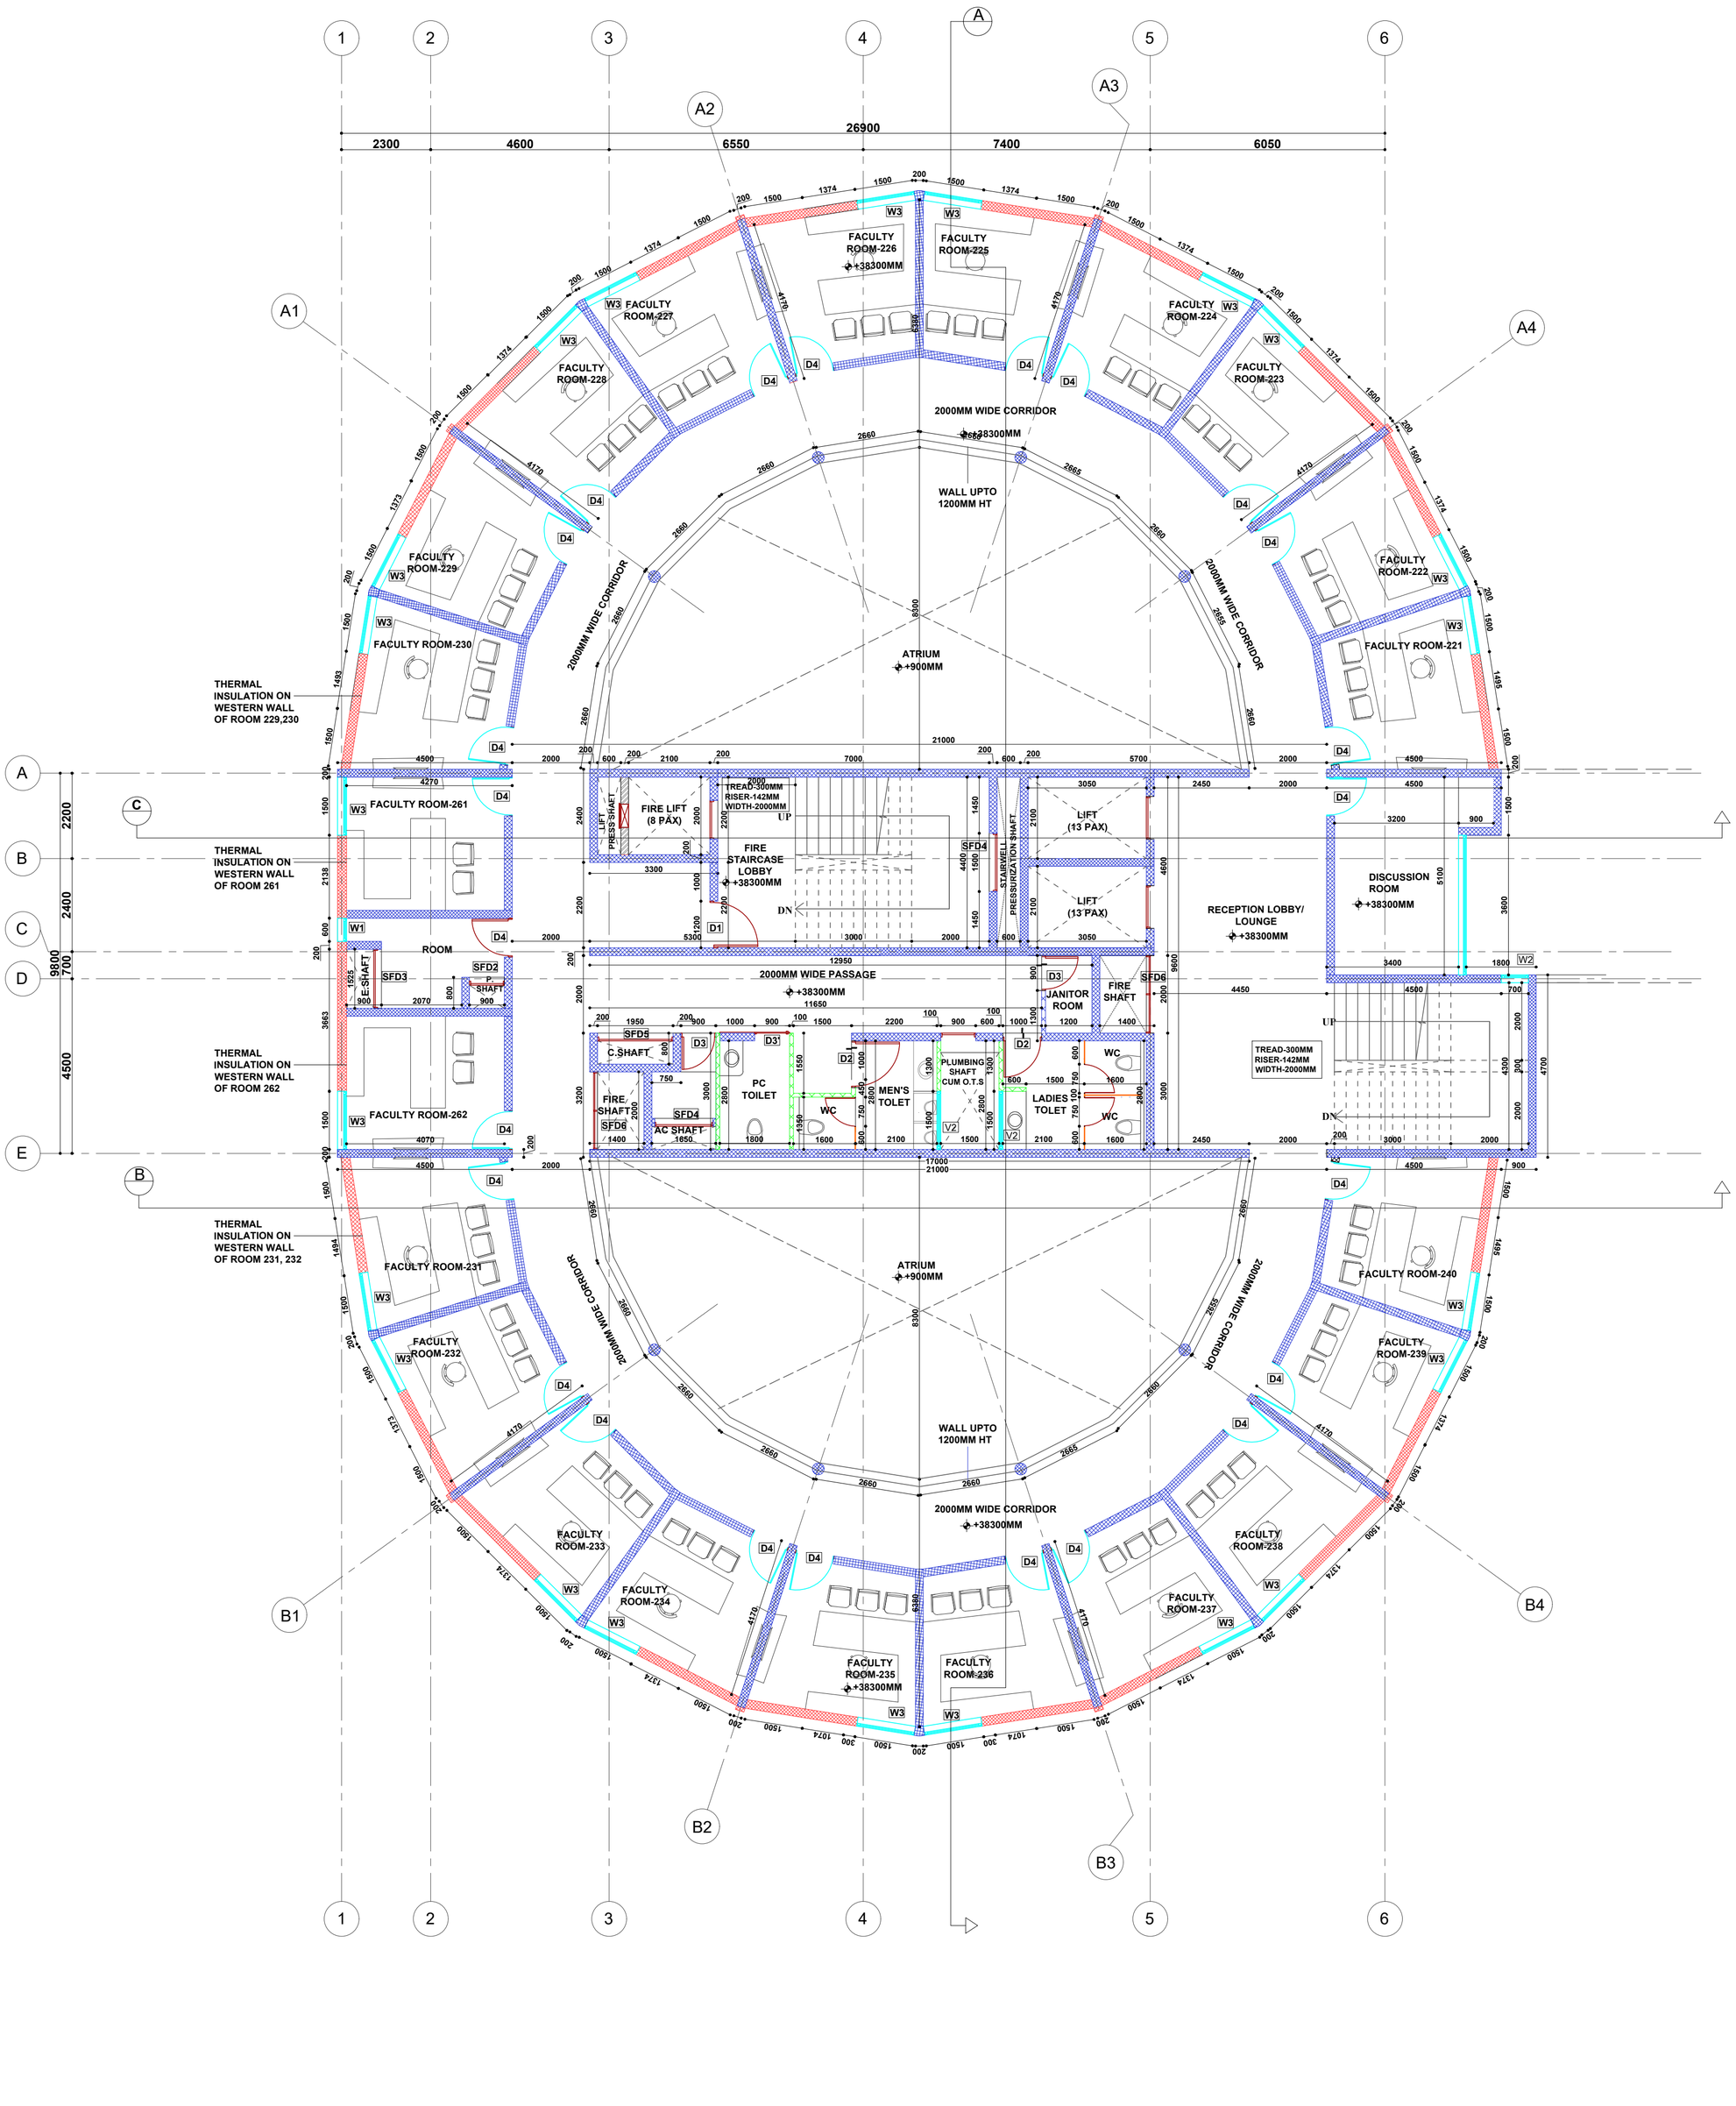

50MM DIA SS HANDRAIL WITH 25MM DIA VERTICAL PIPE @600MM C/C (304 MATTE FINISH)

300 X 300MM SOLAR REFLECTIVE TERRACE TILES ABOVE THE WATER PROOFING WITH 100MM FLOORING MARGIN

1350

CEMENT SLURRY WITH WATER PROOFING COMPOUND OVER THE SURFACE LAYING OF BRICK COBA AND JOINTS TO BE FILLED.

TYPICAL PARAPET DETAIL
SCALE 1:30

SCHEDULE OF OPENINGS					
OPENING	WIDTH	CLEAR HEIGHT	SILL LVL	LINTEL LVL	NO'S
D1	1200	2100	00	2100	
D2	1000	2100	00	2100	
D3	900	2100	00	2100	
D4	1000	2100	00	2100	
SD1	5100	2100	00	2100	
DW1	3600	2100	00	2100	
SFD1	775	1500	600	2100	
SFD2	900	1500	600	2100	
SFD3	1362	1500	600	2100	
SFD4	1500	1500	600	2100	
SFD5	1950	1500	600	2100	
SFD6	2000	1500	600	2100	
NOTE-ALL HEIGHTS FROM FFL					

SCHEDULE OF OPENINGS					
OPENING	WIDTH	CLEAR HEIGHT	SILL LVL	LINTEL LVL	NO'S
W1	600	3000	100	SB	
W2	700	3000	100	SB	
W3	1500	3000	100	SB	
W4	3600	3000	100	SB	
W5	5100	3000	100	SB	
V1	1500	300	2550	BB	
V2	1500	600	2600	BB	
NOTE-ALL HEIGHTS FROM FFL					
SB- SLAB BOTTOM					

FLOORS	FINISHED FLOOR LEVELS
SET BACK LEVEL	± 00
BASEMENT LEVEL	-2550
GROUND FLOOR LEVEL	+900
FIRST FLOOR LEVEL	+4300
SECOND FLOOR LEVEL	+7700
THIRD FLOOR LEVEL	+11100
FOURTH FLOOR LEVEL	+14500
FIFTH FLOOR LEVEL	+17900
SIXTH FLOOR LEVEL	+21300
SEVENTH FLOOR LEVEL	+24700
EIGHT FLOOR LEVEL	+28100
NINTH FLOOR LEVEL	+31500
TENTH FLOOR LEVEL	+34900
ELEVENTH FLOOR LEVEL	+38300
TERRACE LOBBY LEVEL	+41850
TERRACE FLOOR LEVEL	+41700
HEADROOM TOP LEVEL	+43600
FLOOR FINISH MARGIN OF 50MM AND TERRACE MARGIN OF 100MM TO BE CONSIDERED	

LEGENDS

- 230MM CONCRETE WALL
- 200MM CONCRETE WALL
- 100MM CONCRETE WALL
- BRICK WALL
- 300MM Ø CIRCULAR COLUMN

DISCLAIMER

DOCUMENT CONTROL STATUS

Schematic layout

PRINTS

REVISIONS

NOTES

1.ALL DIMENSIONS ARE IN MM.
2. ALL LEVELS GIVEN W.R.T. SITE SURVEY DRAWING GIVEN BY CLIENT
3.DRAWING TO BE READ & NOT SCALED.
4.THIS DRAWING IS TO BE READ IN CONJUNCTION WITH RELEVANT CONSULTANTS DRAWINGS. DISCREPANCIES IF ANY ARE TO BE BROUGHT TO THE NOTICE OF THE ARCHITECT PRIOR.

PROJECT

CONSTRUCTION OF FACULTY COMPLEX BY REPLACING THE EXISTING MFL BUILDING AT IIT MADRAS

CLIENT

IIT MADRAS

DRAWING TITLE

ELEVENTH FLOOR PLAN

DATE	SCALE	DRAWN BY
12.05.2026	A1-1:100	KARTHIK
PROJECT NO.	DRAWING NO.	REV NO.
IITM-FC	TD-09	R2

NORTH

CHECKED BY
Ar.Iswarya Jayakumar

APPROVED BY
Ar. Jeganath.J.Balakrishnan

JEGANATH JB ARCHITECTS
Tel(m): 91 - 9840570026
Email : jeganathjb@gmail.com
Web : www.jeganathjbarchitects.carbonmade.com
Address: No.6, 6th floor, Ram Swathi Towers,
Durghabai Deshmukh Road,
R.A.Puram, Chennai - 28.

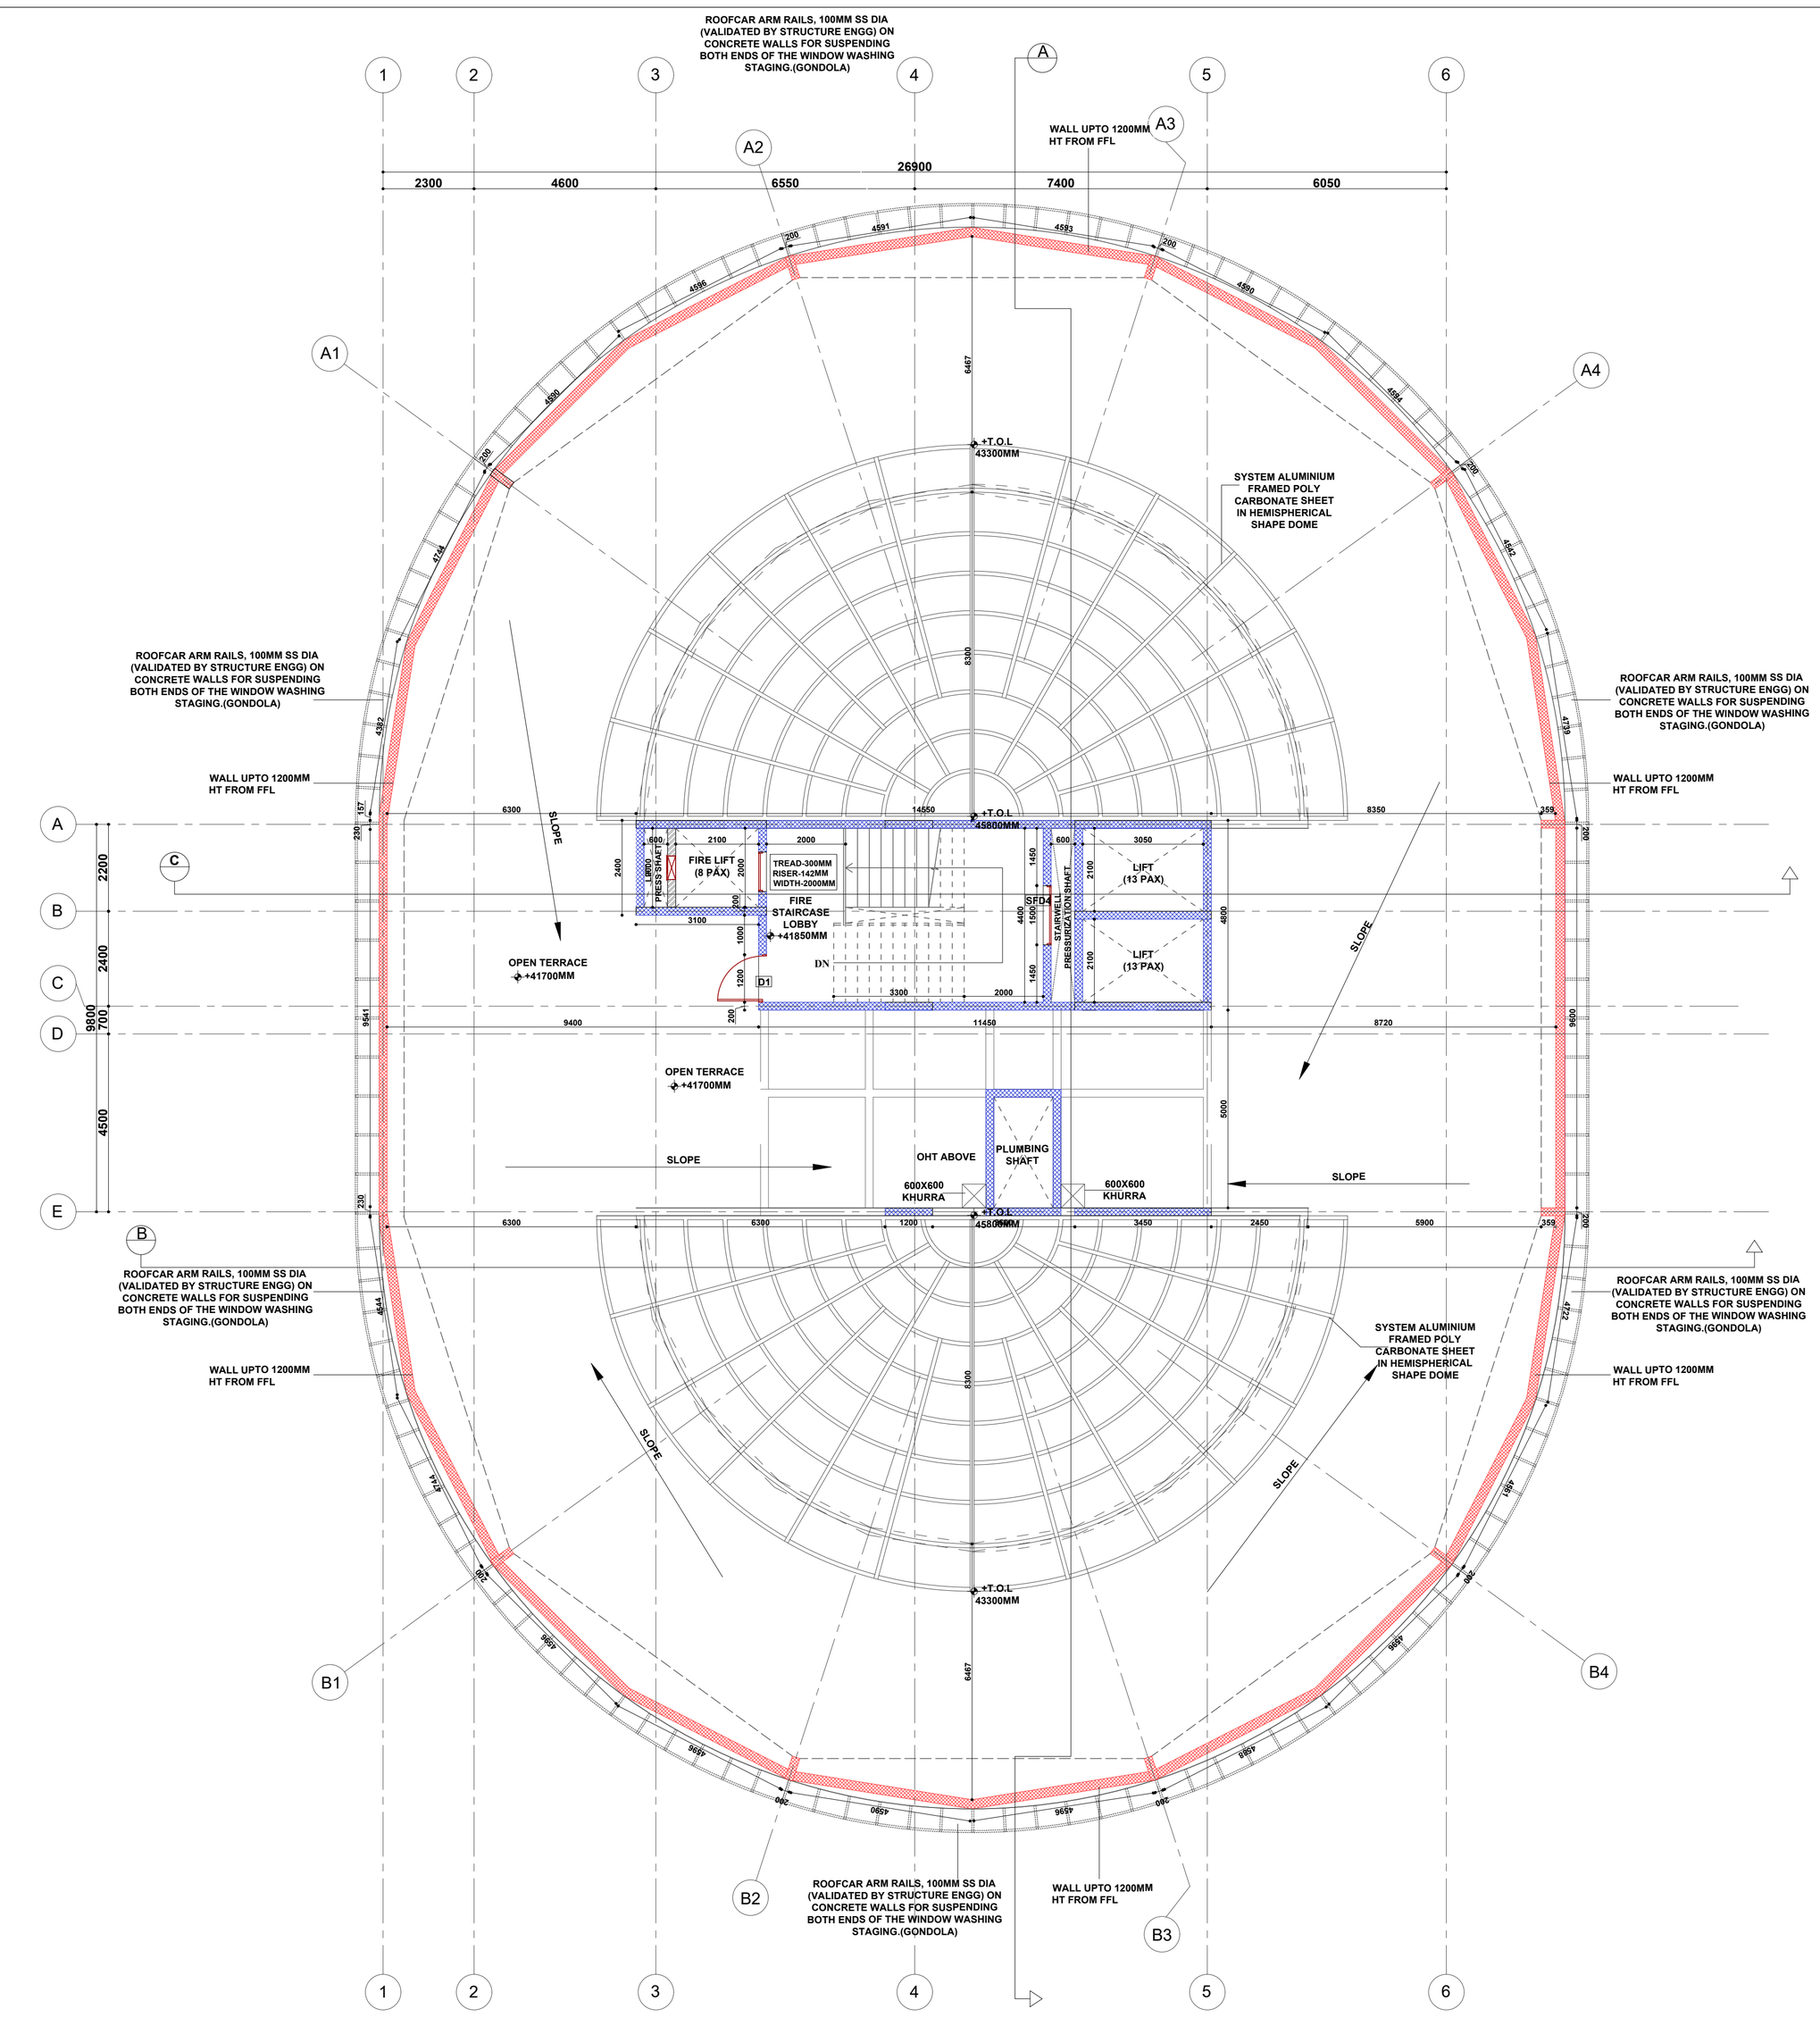

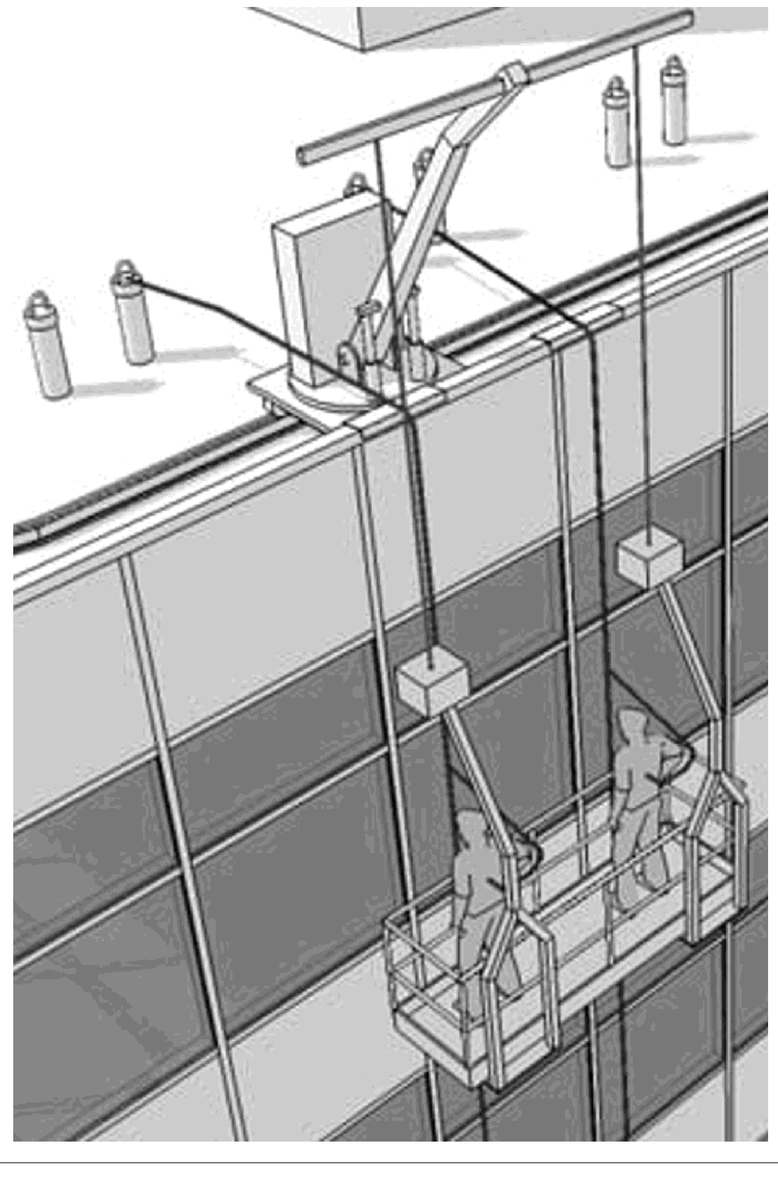

GONDOLA DETAIL
3D VIEW REFERENCE

SCHEDULE OF OPENINGS					
OPENING	WIDTH	CLEAR HEIGHT	SILL LVL	LINTEL LVL	NO'S
D1	1200	2100	00	2100	
D2	1000	2100	00	2100	
D3	900	2100	00	2100	
D4	1000	2100	00	2100	
SD1	5100	2100	00	2100	
DW1	3600	2100	00	2100	
SFD1	775	1500	600	2100	
SFD2	900	1500	600	2100	
SFD3	1362	1500	600	2100	
SFD4	1500	1500	600	2100	
SFD5	1950	1500	600	2100	
SFD6	2000	1500	600	2100	
NOTE-ALL HEIGHTS FROM FFL					

SCHEDULE OF OPENINGS					
OPENING	WIDTH	CLEAR HEIGHT	SILL LVL	LINTEL LVL	NO'S
W1	600	3000	100	SB	
W2	700	3000	100	SB	
W3	1500	3000	100	SB	
W4	3600	3000	100	SB	
W5	5100	3000	100	SB	
V1	1500	300	2550	BB	
V2	1500	600	2600	BB	
NOTE-ALL HEIGHTS FROM FFL					
SB- SLAB BOTTOM					

LEGENDS

- 230MM CONCRETE WALL
- 200MM CONCRETE WALL
- 100MM CONCRETE WALL
- BRICK WALL
- 300MM Ø CIRCULAR COLUMN

FLOORS	FINISHED FLOOR LEVELS
SET BACK LEVEL	± 00
BASEMENT LEVEL	-2550
GROUND FLOOR LEVEL	+900
FIRST FLOOR LEVEL	+4300
SECOND FLOOR LEVEL	+7700
THIRD FLOOR LEVEL	+11100
FOURTH FLOOR LEVEL	+14500
FIFTH FLOOR LEVEL	+17900
SIXTH FLOOR LEVEL	+21300
SEVENTH FLOOR LEVEL	+24700
EIGHT FLOOR LEVEL	+28100
NINTH FLOOR LEVEL	+31500
TENTH FLOOR LEVEL	+34900
ELEVENTH FLOOR LEVEL	+38300
TERRACE LOBBY LEVEL	+41850
TERRACE FLOOR LEVEL	+41700
HEADROOM TOP LEVEL	+43600
FLOOR FINISH MARGIN OF 50MM AND TERRACE MARGIN OF 100MM TO BE CONSIDERED	

DISCLAIMER

DOCUMENT CONTROL STATUS

Schematic layout

PRINTS

REVISIONS

NOTES

1.ALL DIMENSIONS ARE IN MM.
2. ALL LEVELS GIVEN W.R.T. SITE SURVEY DRAWING GIVEN BY CLIENT
3.DRAWING TO BE READ & NOT SCALED.
4.THIS DRAWING IS TO BE READ IN CONJUNCTION WITH RELEVANT CONSULTANTS DRAWINGS. DISCREPANCIES IF ANY ARE TO BE BROUGHT TO THE NOTICE OF THE ARCHITECT PRIOR.

PROJECT

CONSTRUCTION OF FACULTY COMPLEX BY REPLACING THE EXISTING MFL BUILDING AT IIT MADRAS

CLIENT

IIT MADRAS

DRAWING TITLE

TERRACE FLOOR PLAN

DATE	SCALE	DRAWN BY
12.05.2026	A1-1:100	KARTHIK
PROJECT NO.	DRAWING NO.	REV NO.
IITM-FC	TD-10	R2

NORTH

CHECKED BY
Ar.Iswarya Jayakumar

APPROVED BY
Ar. Jeganath.J.Balakrishnan

JEGANATH JB ARCHITECTS
Tel(m): 91 - 9840570026
Email : jeganathjb@gmail.com
Web : www.jeganathjbarchitects.carbonmade.com
Address: No.6, 6th floor, Ram Swathi Towers,
Durghabai Deshmukh Road,
R.A.Puram, Chennai - 28.

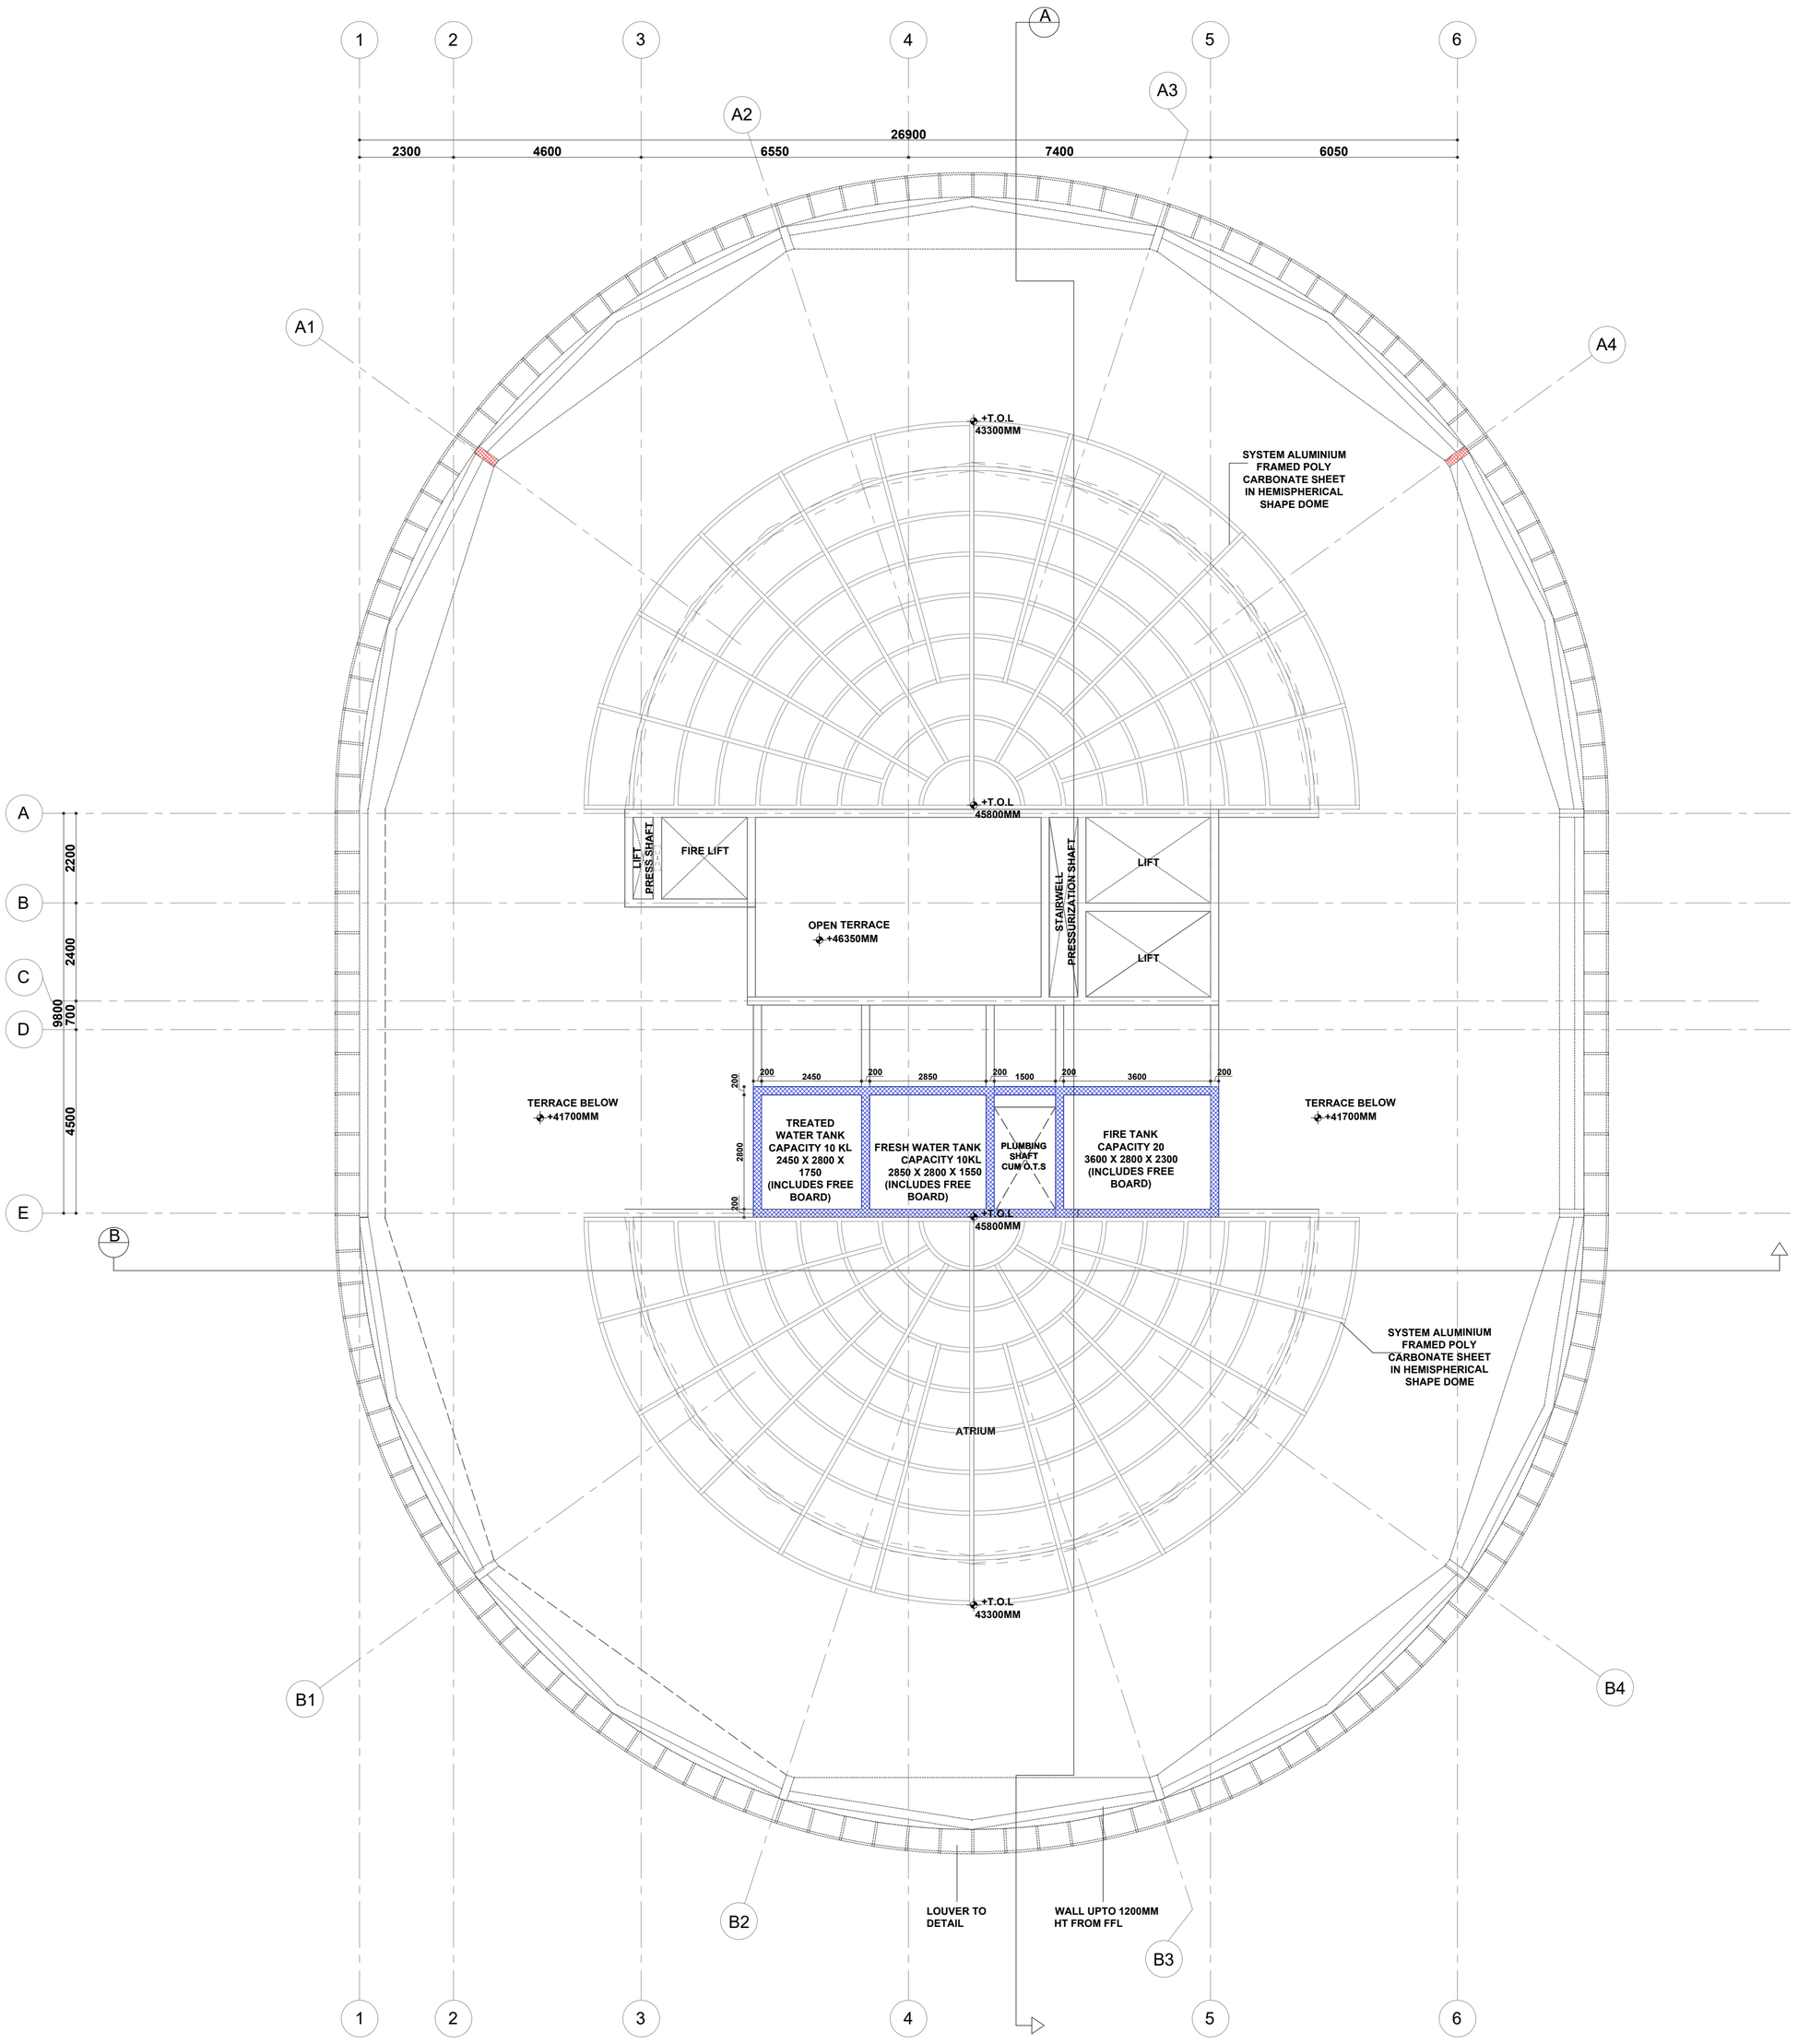

SCHEDULE OF OPENINGS					
OPENING	WIDTH	CLEAR HEIGHT	SILL LVL	LINTEL LVL	NO'S
D1	1200	2100	00	2100	
D2	1000	2100	00	2100	
D3	900	2100	00	2100	
D4	1000	2100	00	2100	
SD1	5100	2100	00	2100	
DW1	3600	2100	00	2100	
SFD1	775	1500	600	2100	
SFD2	900	1500	600	2100	
SFD3	1362	1500	600	2100	
SFD4	1500	1500	600	2100	
SFD5	1950	1500	600	2100	
SFD6	2000	1500	600	2100	
NOTE-ALL HEIGHTS FROM FFL					

SCHEDULE OF OPENINGS					
OPENING	WIDTH	CLEAR HEIGHT	SILL LVL	LINTEL LVL	NO'S
W1	600	3000	100	SB	
W2	700	3000	100	SB	
W3	1500	3000	100	SB	
W4	3600	3000	100	SB	
W5	5100	3000	100	SB	
V1	1500	300	2550	BB	
V2	1500	600	2600	BB	
NOTE-ALL HEIGHTS FROM FFL					
SB- SLAB BOTTOM					

FLOORS	FINISHED FLOOR LEVELS
SET BACK LEVEL	± 00
BASEMENT LEVEL	-2550
GROUND FLOOR LEVEL	+900
FIRST FLOOR LEVEL	+4300
SECOND FLOOR LEVEL	+7700
THIRD FLOOR LEVEL	+11100
FOURTH FLOOR LEVEL	+14500
FIFTH FLOOR LEVEL	+17900
SIXTH FLOOR LEVEL	+21300
SEVENTH FLOOR LEVEL	+24700
EIGHT FLOOR LEVEL	+28100
NINTH FLOOR LEVEL	+31500
TENTH FLOOR LEVEL	+34900
ELEVENTH FLOOR LEVEL	+38300
TERRACE LOBBY LEVEL	+41850
TERRACE FLOOR LEVEL	+41700
HEADROOM TOP LEVEL	+43600
FLOOR FINISH MARGIN OF 50MM AND TERRACE MARGIN OF 100MM TO BE CONSIDERED	

LEGENDS

230MM CONCRETE WALL

200MM CONCRETE WALL

100MM CONCRETE WALL

BRICK WALL

300MM Ø CIRCULAR COLUMN

DISCLAIMER

DOCUMENT CONTROL STATUS

Schematic layout

PRINTS

REVISIONS

NOTES

1.ALL DIMENSIONS ARE IN MM.
2. ALL LEVELS GIVEN W.R.T. SITE SURVEY DRAWING GIVEN BY CLIENT
3.DRAWING TO BE READ & NOT SCALED.
4.THIS DRAWING IS TO BE READ IN CONJUNCTION WITH RELEVANT CONSULTANTS DRAWINGS. DISCREPANCIES IF ANY ARE TO BE BROUGHT TO THE NOTICE OF THE ARCHITECT PRIOR.

PROJECT

CONSTRUCTION OF FACULTY COMPLEX BY REPLACING THE EXISTING MFL BUILDING AT IIT MADRAS

CLIENT

IIT MADRAS

DRAWING TITLE

UPPER TERRACE FLOOR PLAN

DATE	SCALE	DRAWN BY
12.05.2026	A1-1:100	KARTHIK
PROJECT NO.	DRAWING NO.	REV NO.
IITM-FC	TD-10-1	R2

NORTH

CHECKED BY
Ar.Iswarya Jayakumar

APPROVED BY
Ar. Jeganath.J.Balakrishnan

JEGANATH JB ARCHITECTS
Tel(m): 91 - 9840570026
Email : jeganathjb@gmail.com
Web : www.jeganathjbarchitects.carbonmade.com
Address: No.6, 6th floor, Ram Swathi Towers,
Durghabai Deshmukh Road,
R.A.Puram, Chennai - 28.

SECTION -A

LEGENDS

- 230MM CONCRETE WALL
- 200MM CONCRETE WALL
- 100MM CONCRETE WALL
- BRICK WALL
- 300MM Ø CIRCULAR COLUMN

DISCLAIMER

DOCUMENT CONTROL STATUS

Schematic layout

PRINTS

REVISIONS

NOTES

1.ALL DIMENSIONS ARE IN MM.
2. ALL LEVELS GIVEN W.R.T. SITE SURVEY DRAWING GIVEN BY CLIENT
3.DRAWING TO BE READ & NOT SCALED.
4.THIS DRAWING IS TO BE READ IN CONJUNCTION WITH RELEVANT CONSULTANTS DRAWINGS. DISCREPANCIES IF ANY ARE TO BE BROUGHT TO THE NOTICE OF THE ARCHITECT PRIOR.

PROJECT

CONSTRUCTION OF FACULTY COMPLEX BY REPLACING THE EXISTING MFL BUILDING AT IIT MADRAS

CLIENT

IIT MADRAS

DRAWING TITLE

SECTION-A

DATE	SCALE	DRAWN BY
12.05.2026	A1-1:100	KARTHIK
PROJECT NO.	DRAWING NO.	REV NO.
IITM-FC	TD-11(1-3)	R2

NORTH

CHECKED BY
Ar. Ishwarya Jayakumar

APPROVED BY
Ar. Jeganath.J.Balakrishnan

JEGANATH JB ARCHITECTS
Tel(m): 91 - 9840570026
Email : jeganathjb@gmail.com
Web : www.jeganathjbarchitects.carbonmade.com
Address: No.6, 6th floor, Ram Swathi Towers,
Durghabai Deshmukh Road,
R.A.Puram, Chennai - 28.

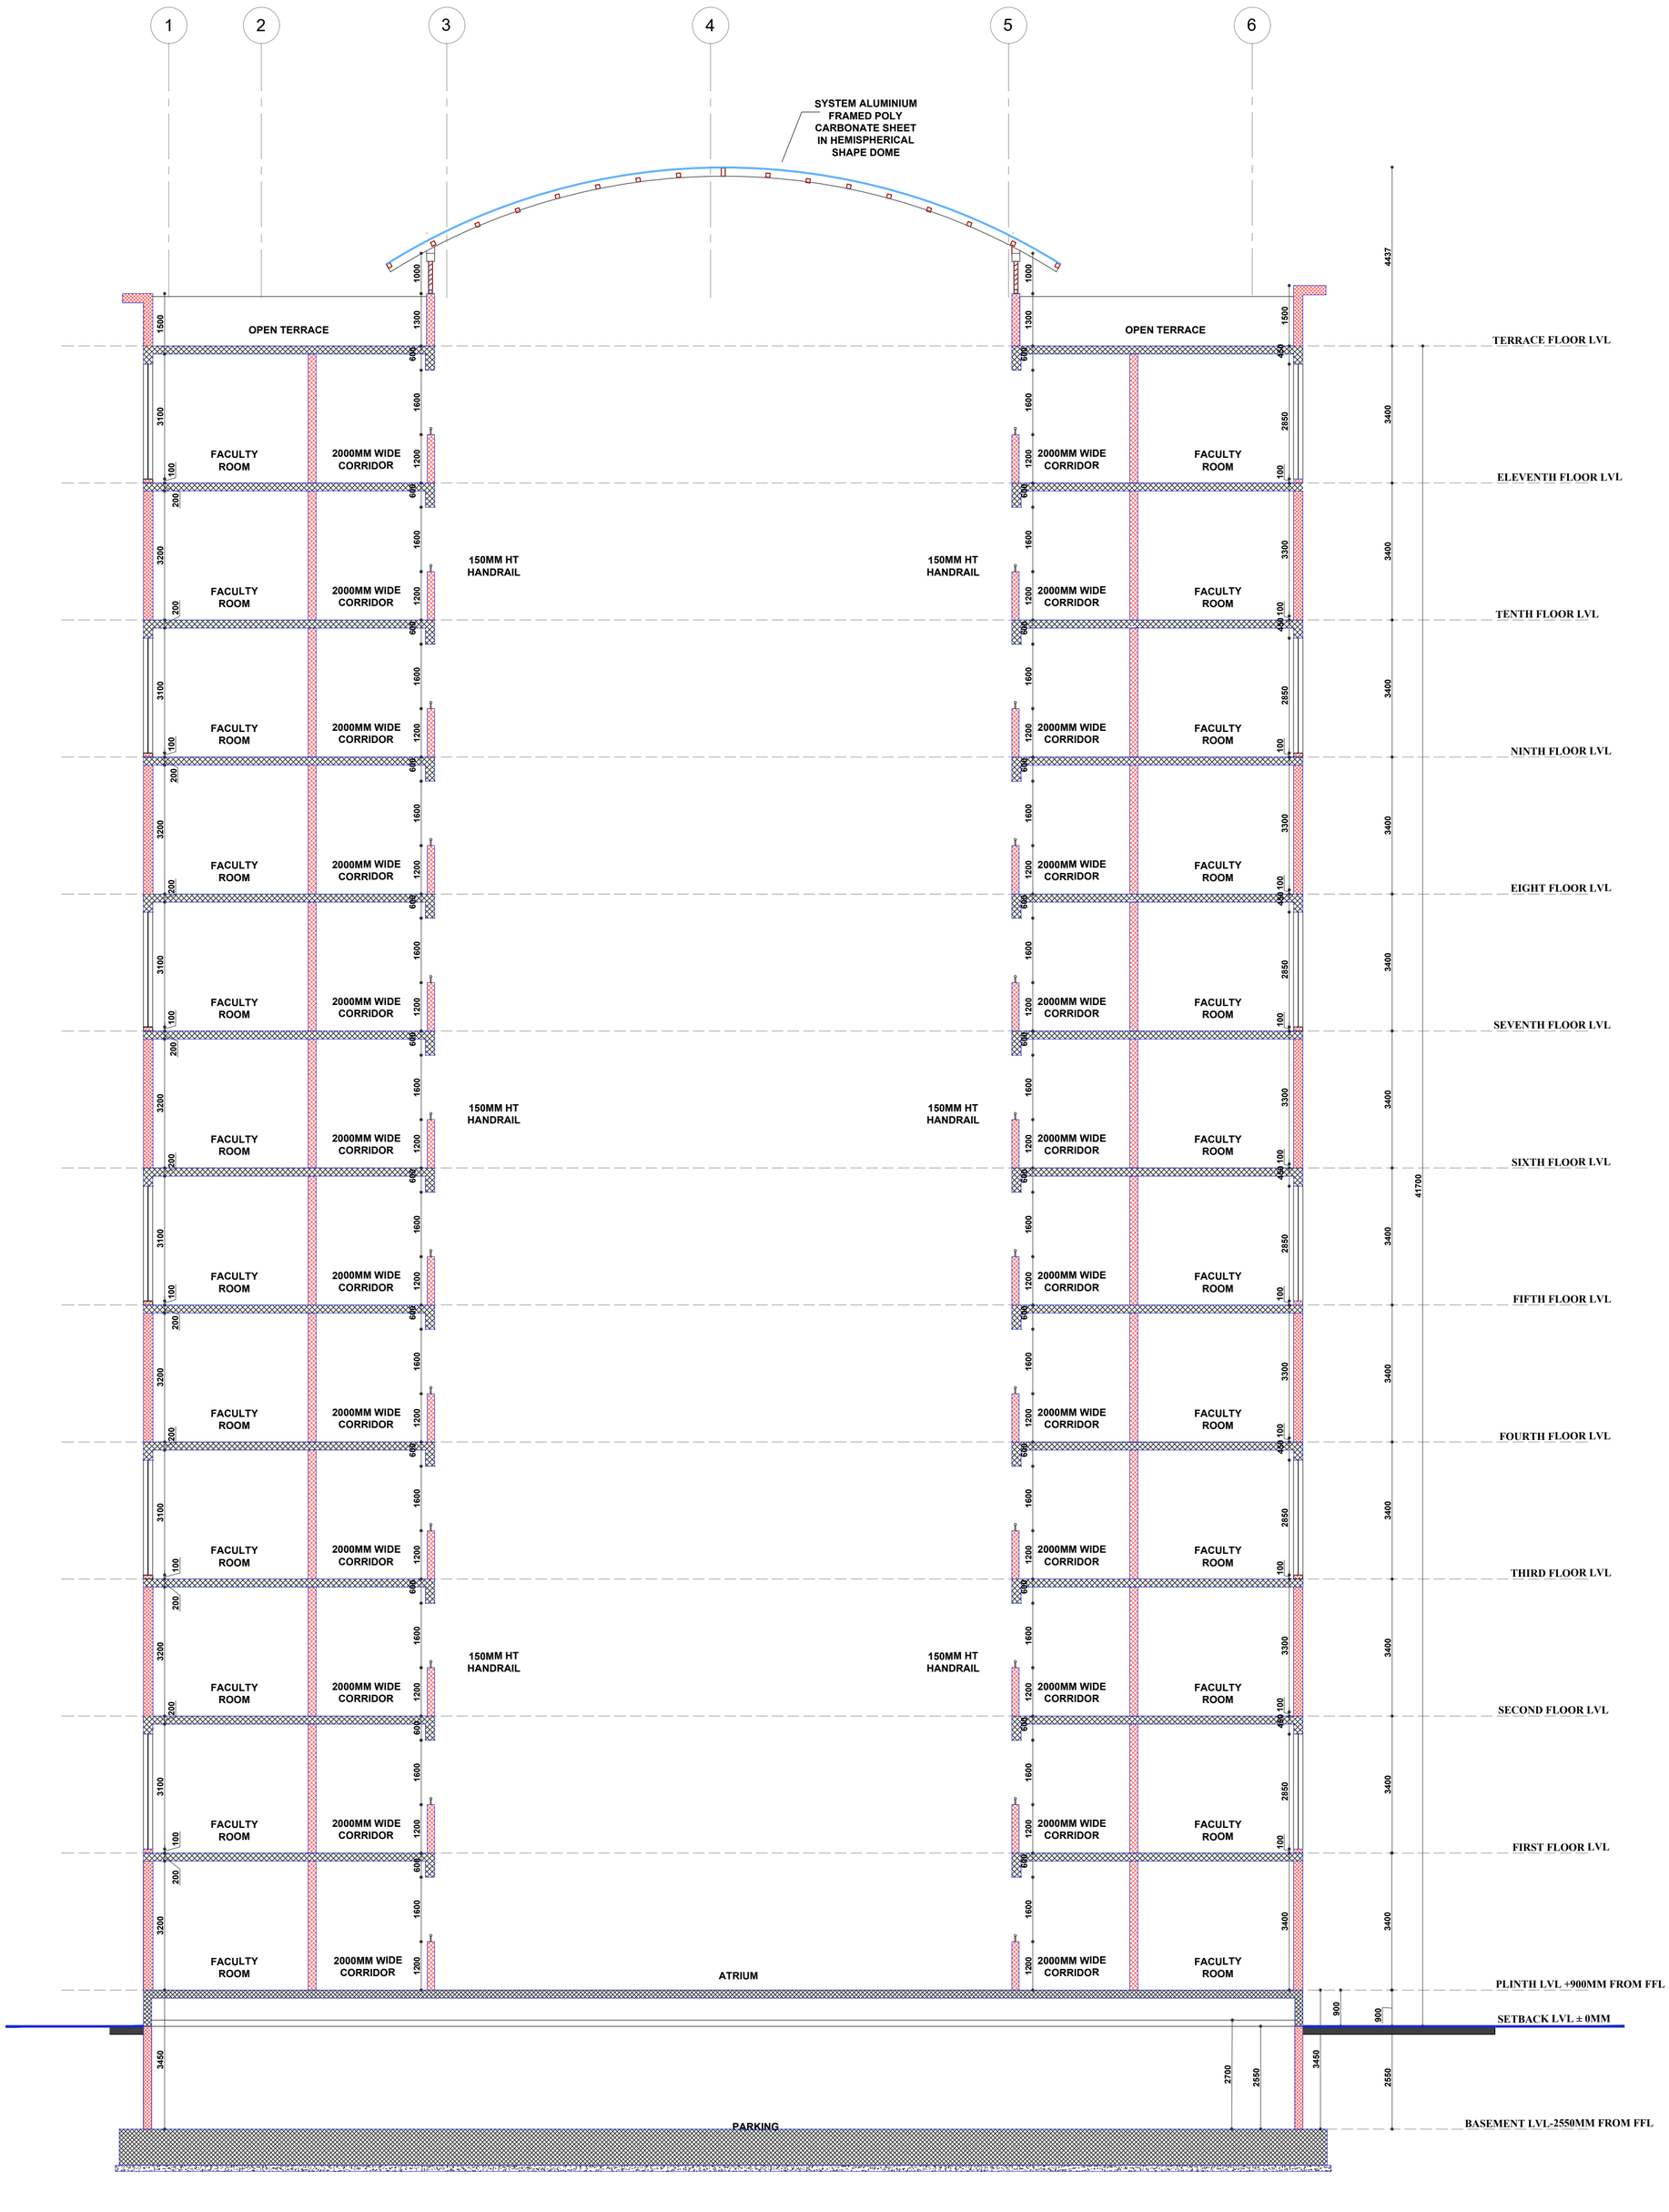

SECTION -B

LEGENDS

- 230MM CONCRETE WALL
- 200MM CONCRETE WALL
- 100MM CONCRETE WALL
- BRICK WALL
- 300MM Ø CIRCULAR COLUMN

DISCLAIMER

DOCUMENT CONTROL STATUS

Schematic layout

PRINTS

REVISIONS

NOTES

1.ALL DIMENSIONS ARE IN MM.
2. ALL LEVELS GIVEN W.R.T. SITE SURVEY DRAWING GIVEN BY CLIENT
3.DRAWING TO BE READ & NOT SCALED.
4.THIS DRAWING IS TO BE READ IN CONJUNCTION WITH RELEVANT CONSULTANTS DRAWINGS. DISCREPANCIES IF ANY ARE TO BE BROUGHT TO THE NOTICE OF THE ARCHITECT PRIOR.

PROJECT

CONSTRUCTION OF FACULTY COMPLEX BY REPLACING THE EXISTING MFL BUILDING AT IIT MADRAS

CLIENT

IIT MADRAS

DRAWING TITLE

SECTION-B

DATE	SCALE	DRAWN BY
12.05.2026	A1-1:100	KARTHIK
PROJECT NO.	DRAWING NO.	REV NO.
IITM-FC	TD-11(2-3)	R2

NORTH

CHECKED BY
Ar. Ishwarya Jayakumar

APPROVED BY
Ar. Jeganath.J.Balakrishnan

JEGANATH JB ARCHITECTS
Tel(m): 91 - 9840570026
Email : jeganathjb@gmail.com
Web : www.jeganathjbarchitects.carbonmade.com
Address: No.6, 6th floor, Ram Swathi Towers,
Durghabai Deshmukh Road,
R.A.Puram, Chennai - 28.

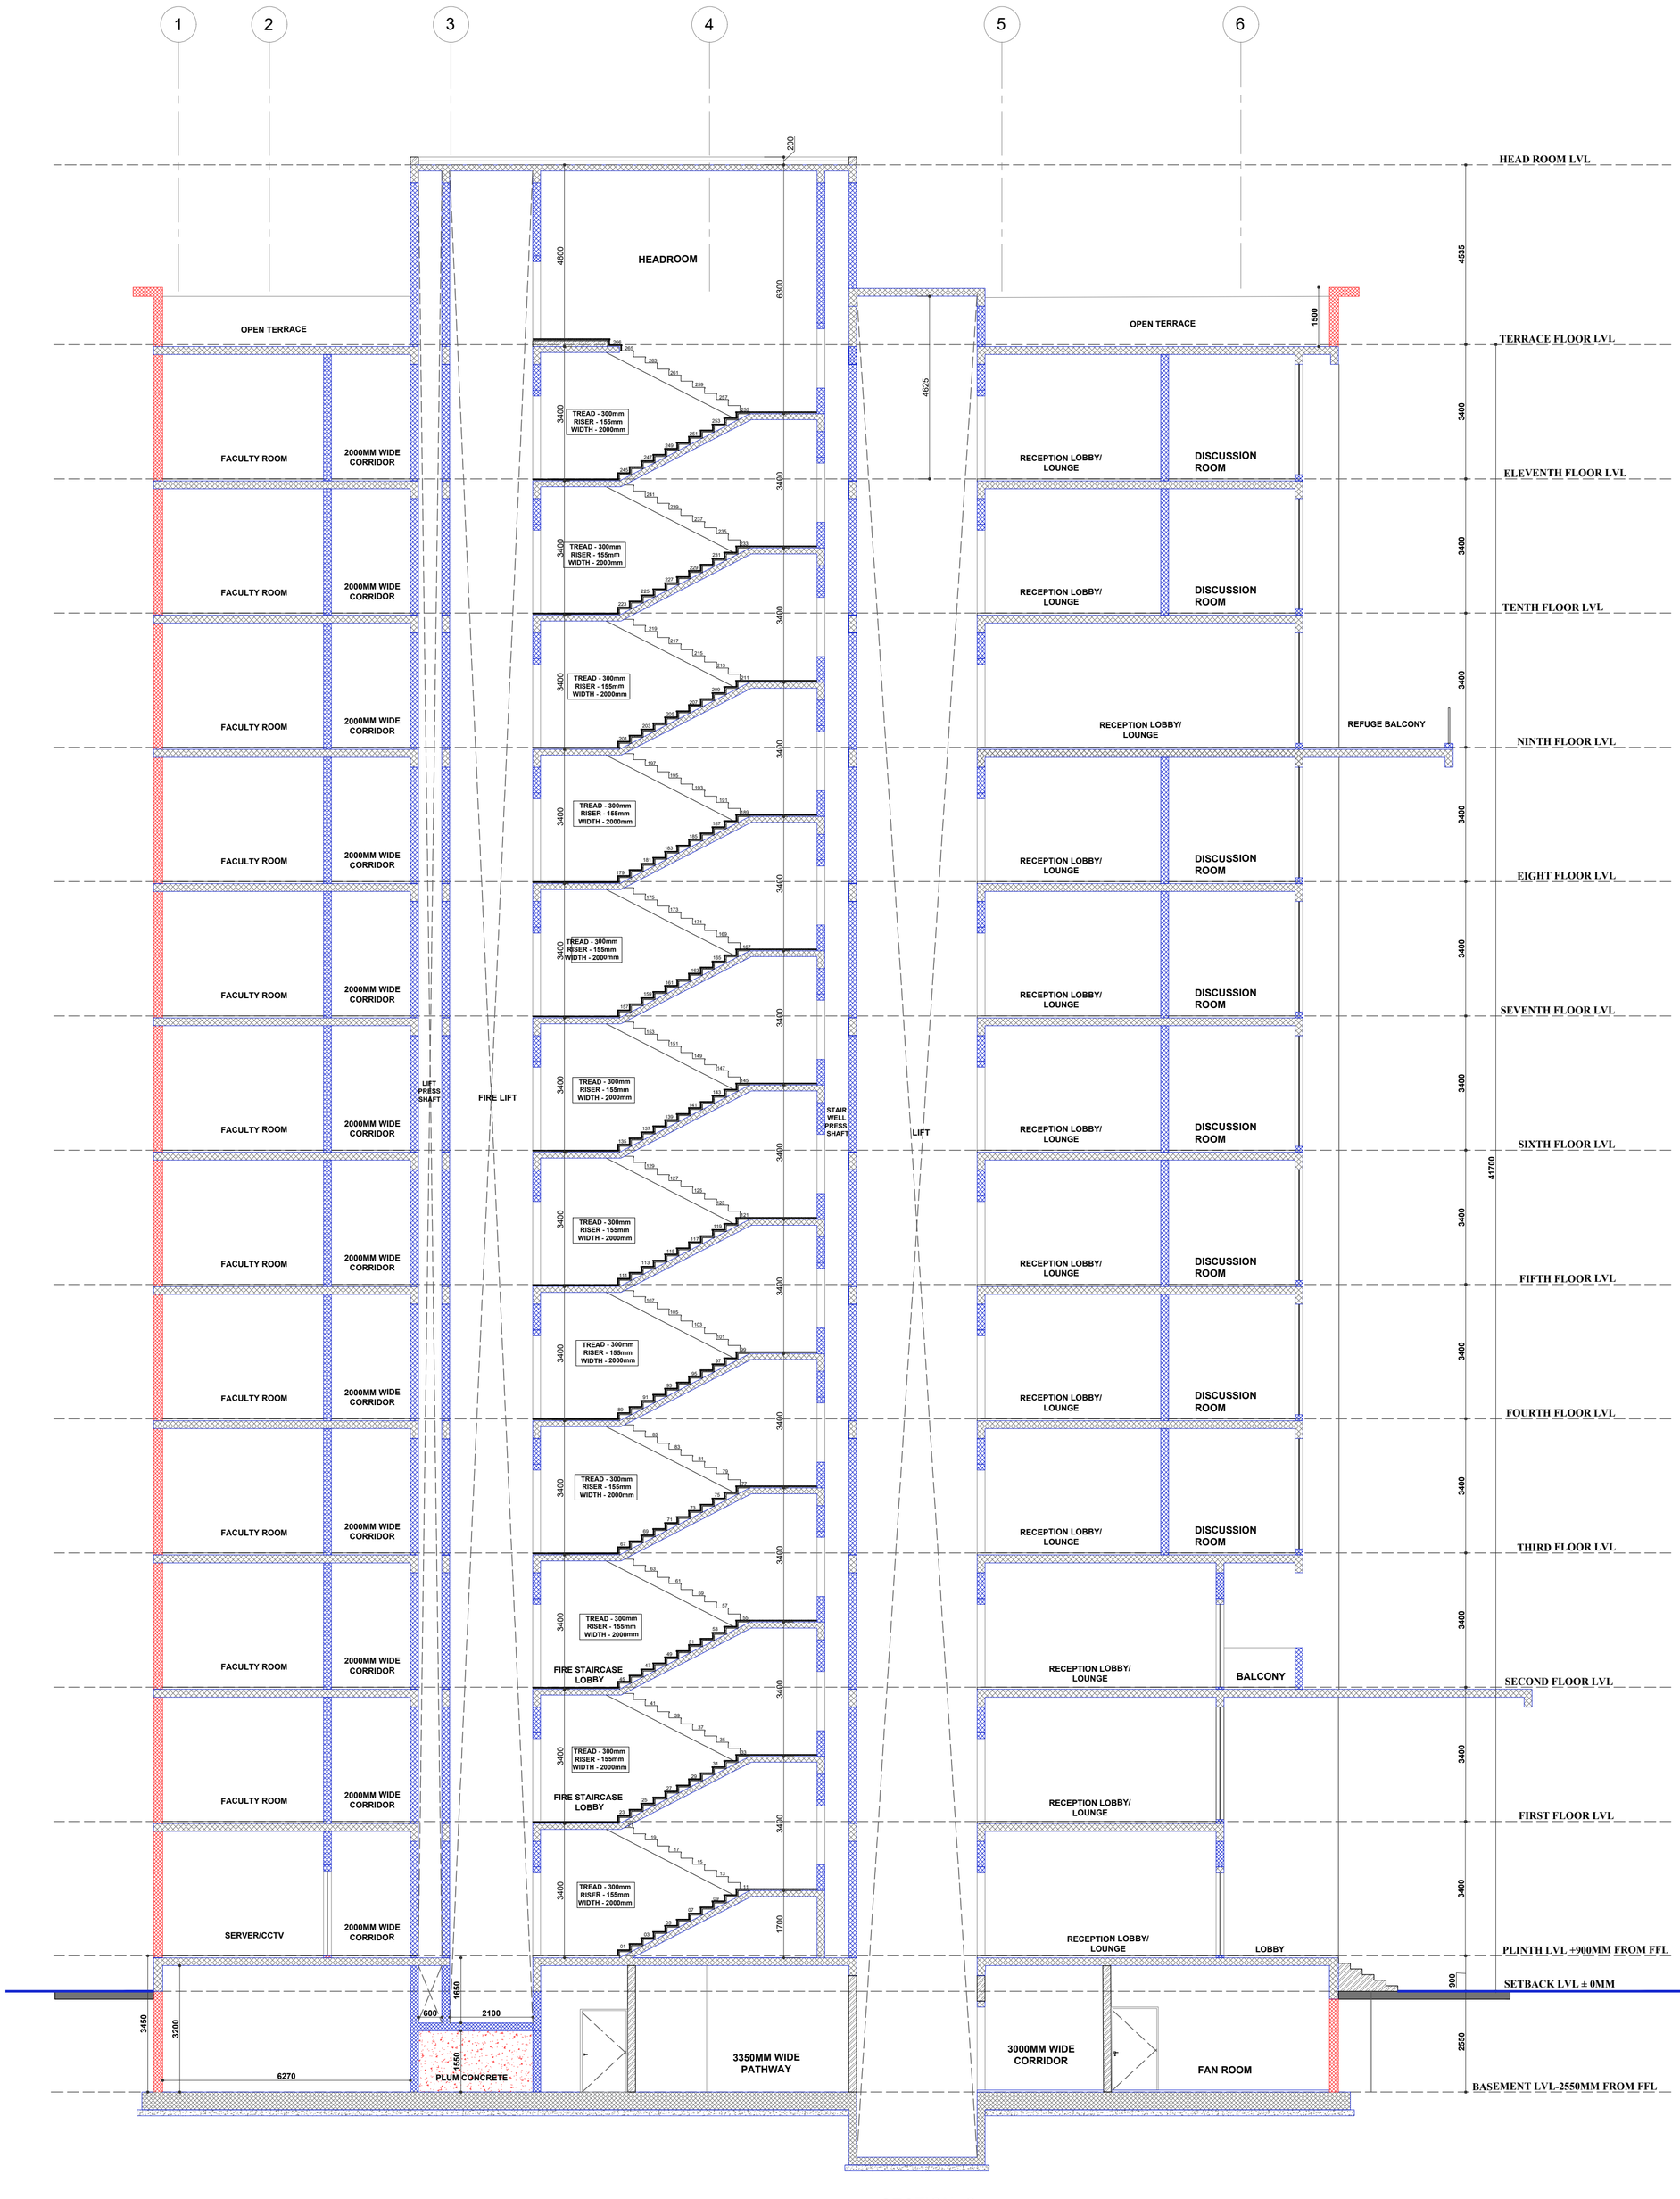

SECTION -C

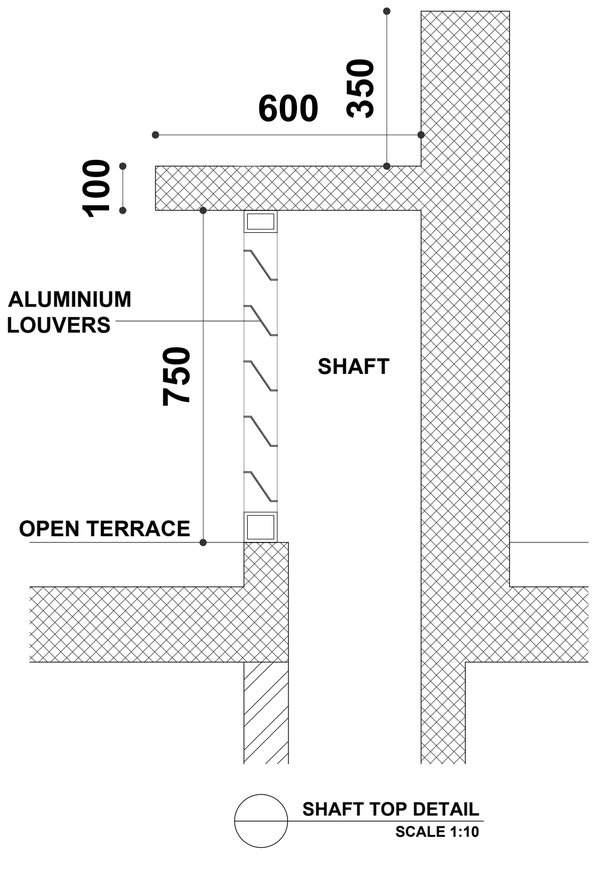

SHAFT TOP DETAIL
SCALE 1:10

LEGENDS

- 230MM CONCRETE WALL
- 200MM CONCRETE WALL
- 100MM CONCRETE WALL
- BRICK WALL
- 300MM Ø CIRCULAR COLUMN

DISCLAIMER

DOCUMENT CONTROL STATUS

Schematic layout

PRINTS

REVISIONS

NOTES

1.ALL DIMENSIONS ARE IN MM.
2. ALL LEVELS GIVEN W.R.T. SITE SURVEY DRAWING GIVEN BY CLIENT
3.DRAWING TO BE READ & NOT SCALED.
4.THIS DRAWING IS TO BE READ IN CONJUNCTION WITH RELEVANT CONSULTANTS DRAWINGS. DISCREPANCIES IF ANY ARE TO BE BROUGHT TO THE NOTICE OF THE ARCHITECT PRIOR.

PROJECT

CONSTRUCTION OF FACULTY COMPLEX BY REPLACING THE EXISTING MFL BUILDING AT IIT MADRAS

CLIENT

IIT MADRAS

DRAWING TITLE

SECTION-C

DATE	SCALE	DRAWN BY
12.05.2026	A1-1:100	KARTHIK
PROJECT NO.	DRAWING NO.	REV NO.
IITM-FC	TD-11(3-3)	R2

NORTH

CHECKED BY
Ar. Ishwarya Jayakumar

APPROVED BY
Ar. Jeganath.J.Balakrishnan

JEGANATH JB ARCHITECTS
Tel(m): 91 - 9840570026
Email : jeganathjb@gmail.com
Web : www.jeganathjbarchitects.carbonmade.com
Address: No.6, 6th floor, Ram Swathi Towers,
Durghabai Deshmukh Road,
R.A.Puram, Chennai - 28.

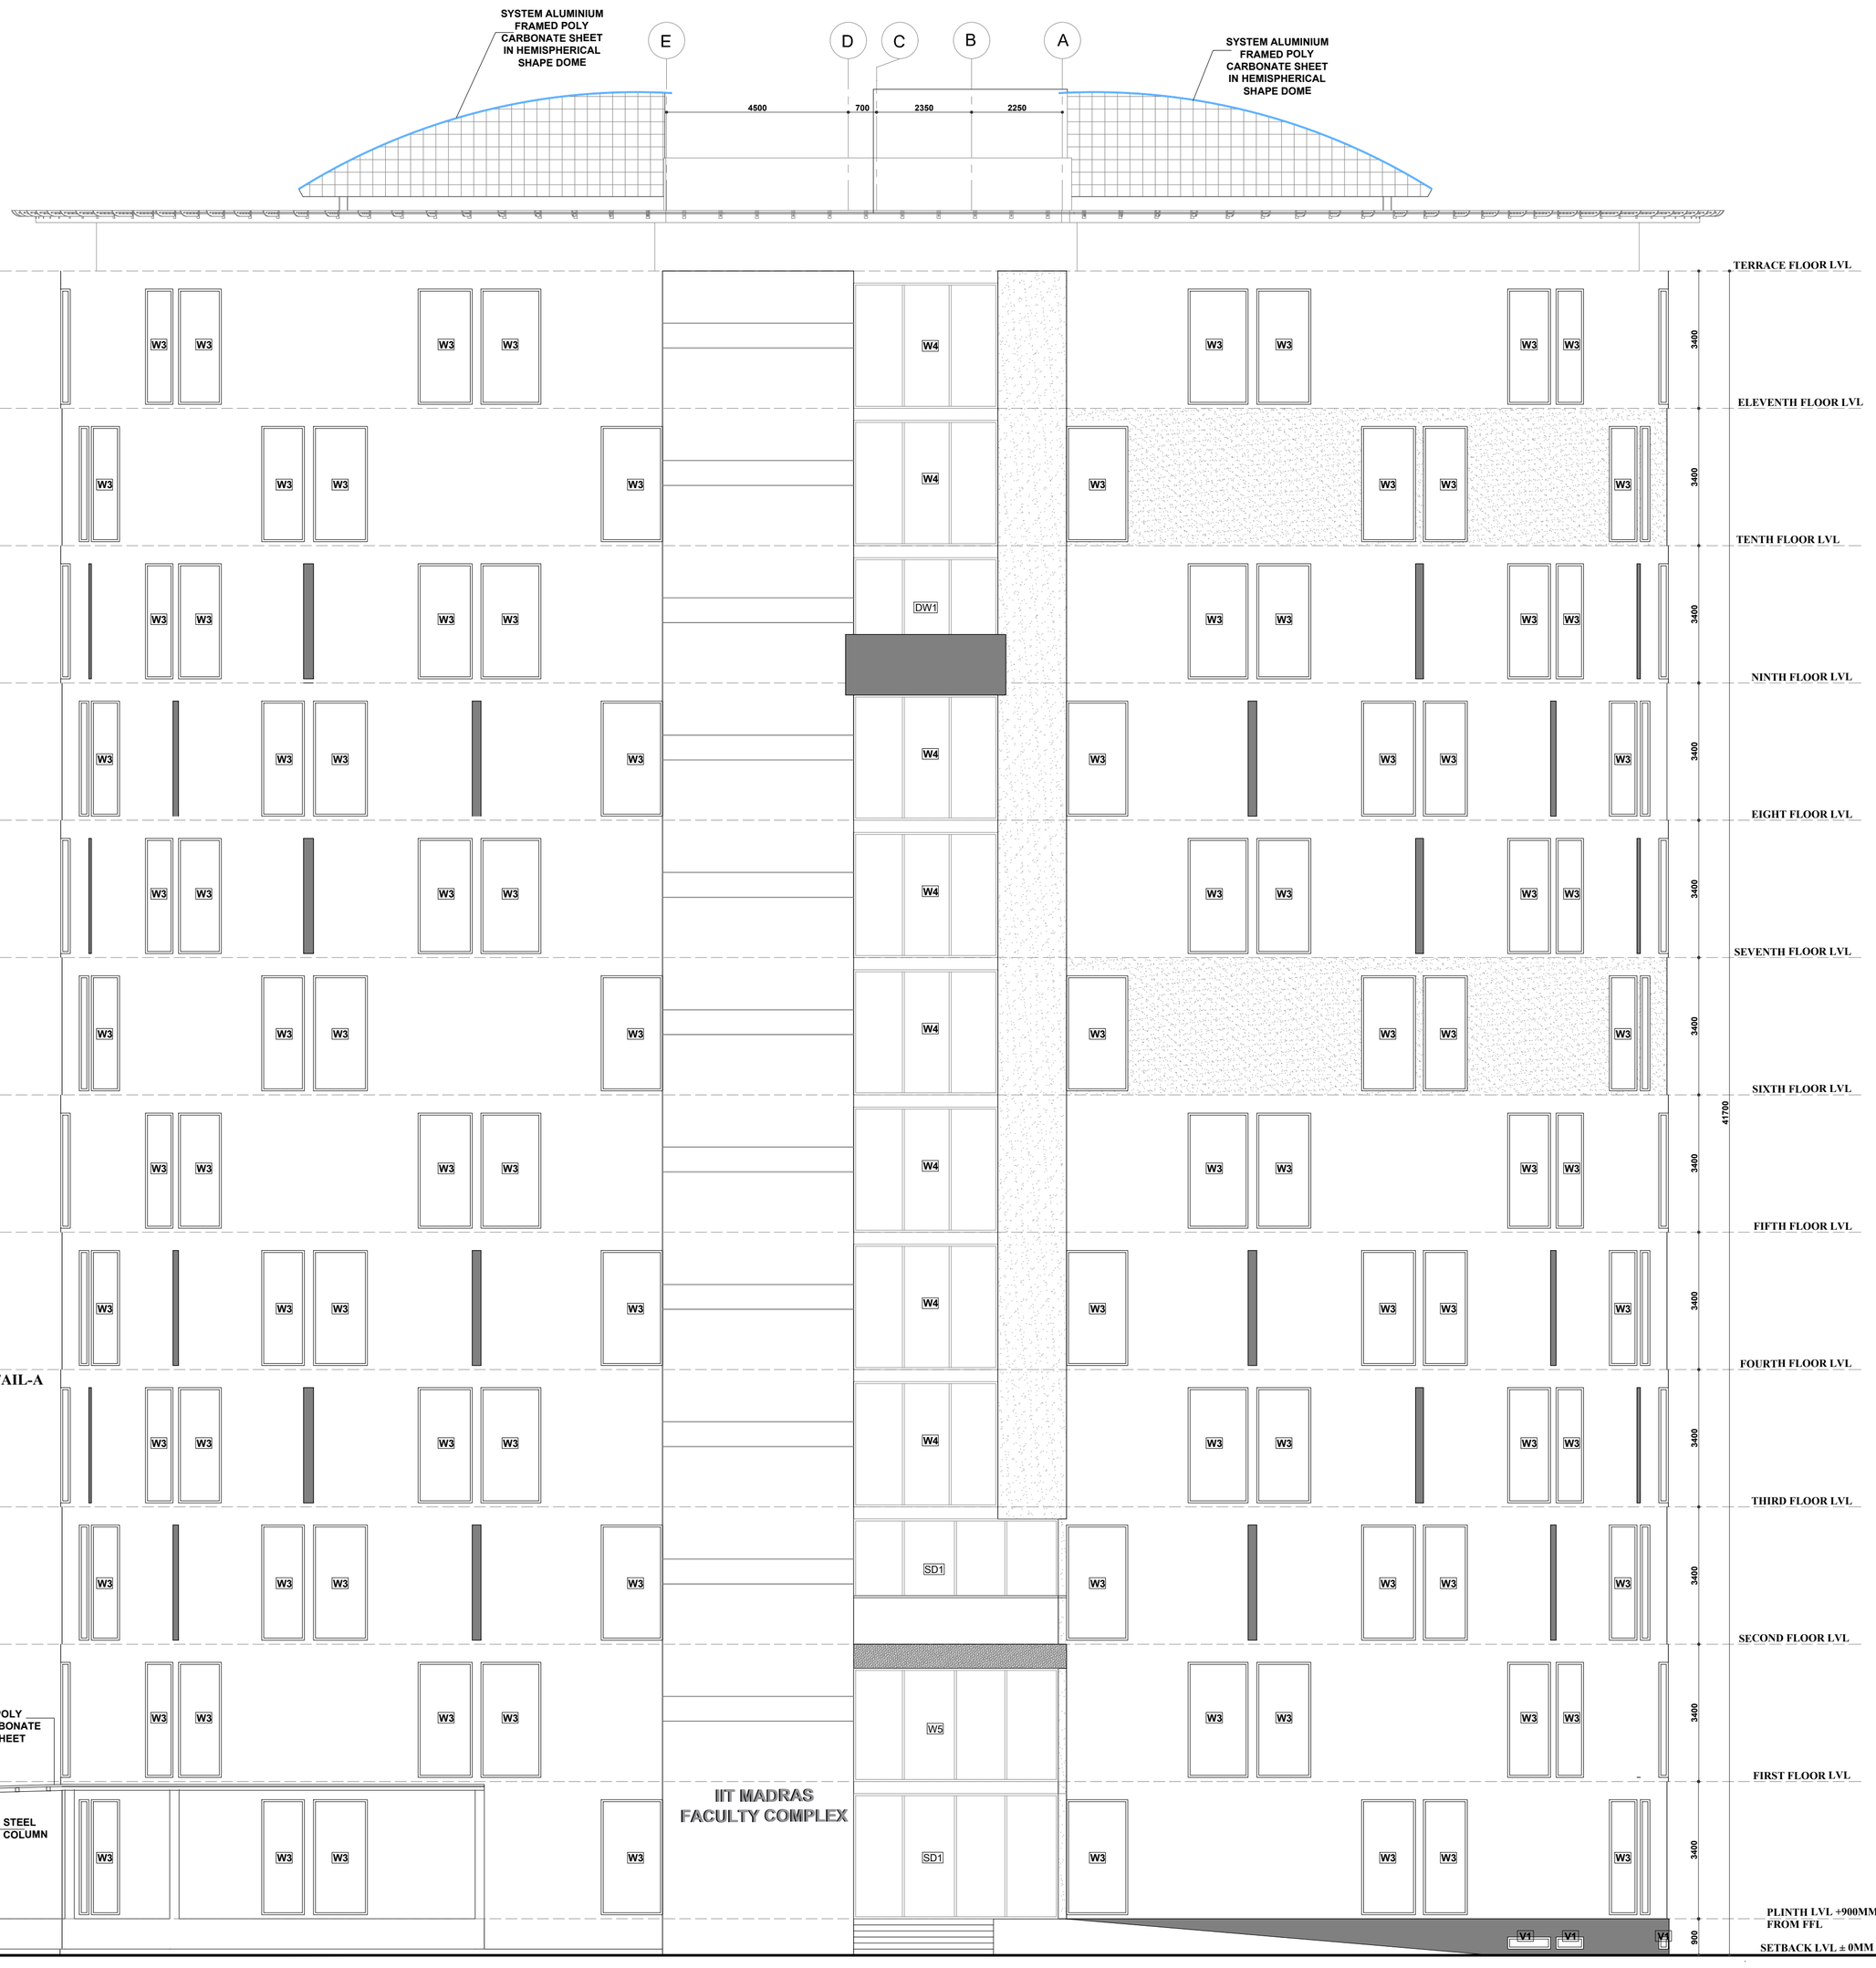

EAST SIDE ELEVATION

DISCLAIMER

DOCUMENT CONTROL STATUS

Schematic layout

PRINTS

REVISIONS

NOTES

1.ALL DIMENSIONS ARE IN MM.
2. ALL LEVELS GIVEN W.R.T. SITE SURVEY DRAWING GIVEN BY CLIENT
3.DRAWING TO BE READ & NOT SCALED.
4.THIS DRAWING IS TO BE READ IN CONJUNCTION WITH RELEVANT CONSULTANTS DRAWINGS. DISCREPANCIES IF ANY ARE TO BE BROUGHT TO THE NOTICE OF THE ARCHITECT PRIOR.

PROJECT

CONSTRUCTION OF FACULTY COMPLEX BY REPLACING THE EXISTING MFL BUILDING AT IIT MADRAS

CLIENT

IIT MADRAS

DRAWING TITLE

EAST SIDE ELEVATION

DATE	SCALE	DRAWN BY
12.05.2026	A1-1:100	KARTHIK
PROJECT NO.	DRAWING NO.	REV NO.
IITM-FC	TD-12	R2

NORTH

CHECKED BY
Ar.Iswarya Jayakumar

APPROVED BY
Ar. Jeganath.J.Balakrishnan

JEGANATH JB ARCHITECTS
Tel(m): 91 - 9840570026
Email : jeganathjb@gmail.com
Web : www.jeganathjbarchitects.carbonmade.com
Address: No.6, 6th floor, Ram Swathi Towers,
Durghabai Deshmukh Road,
R.A.Puram, Chennai - 28.

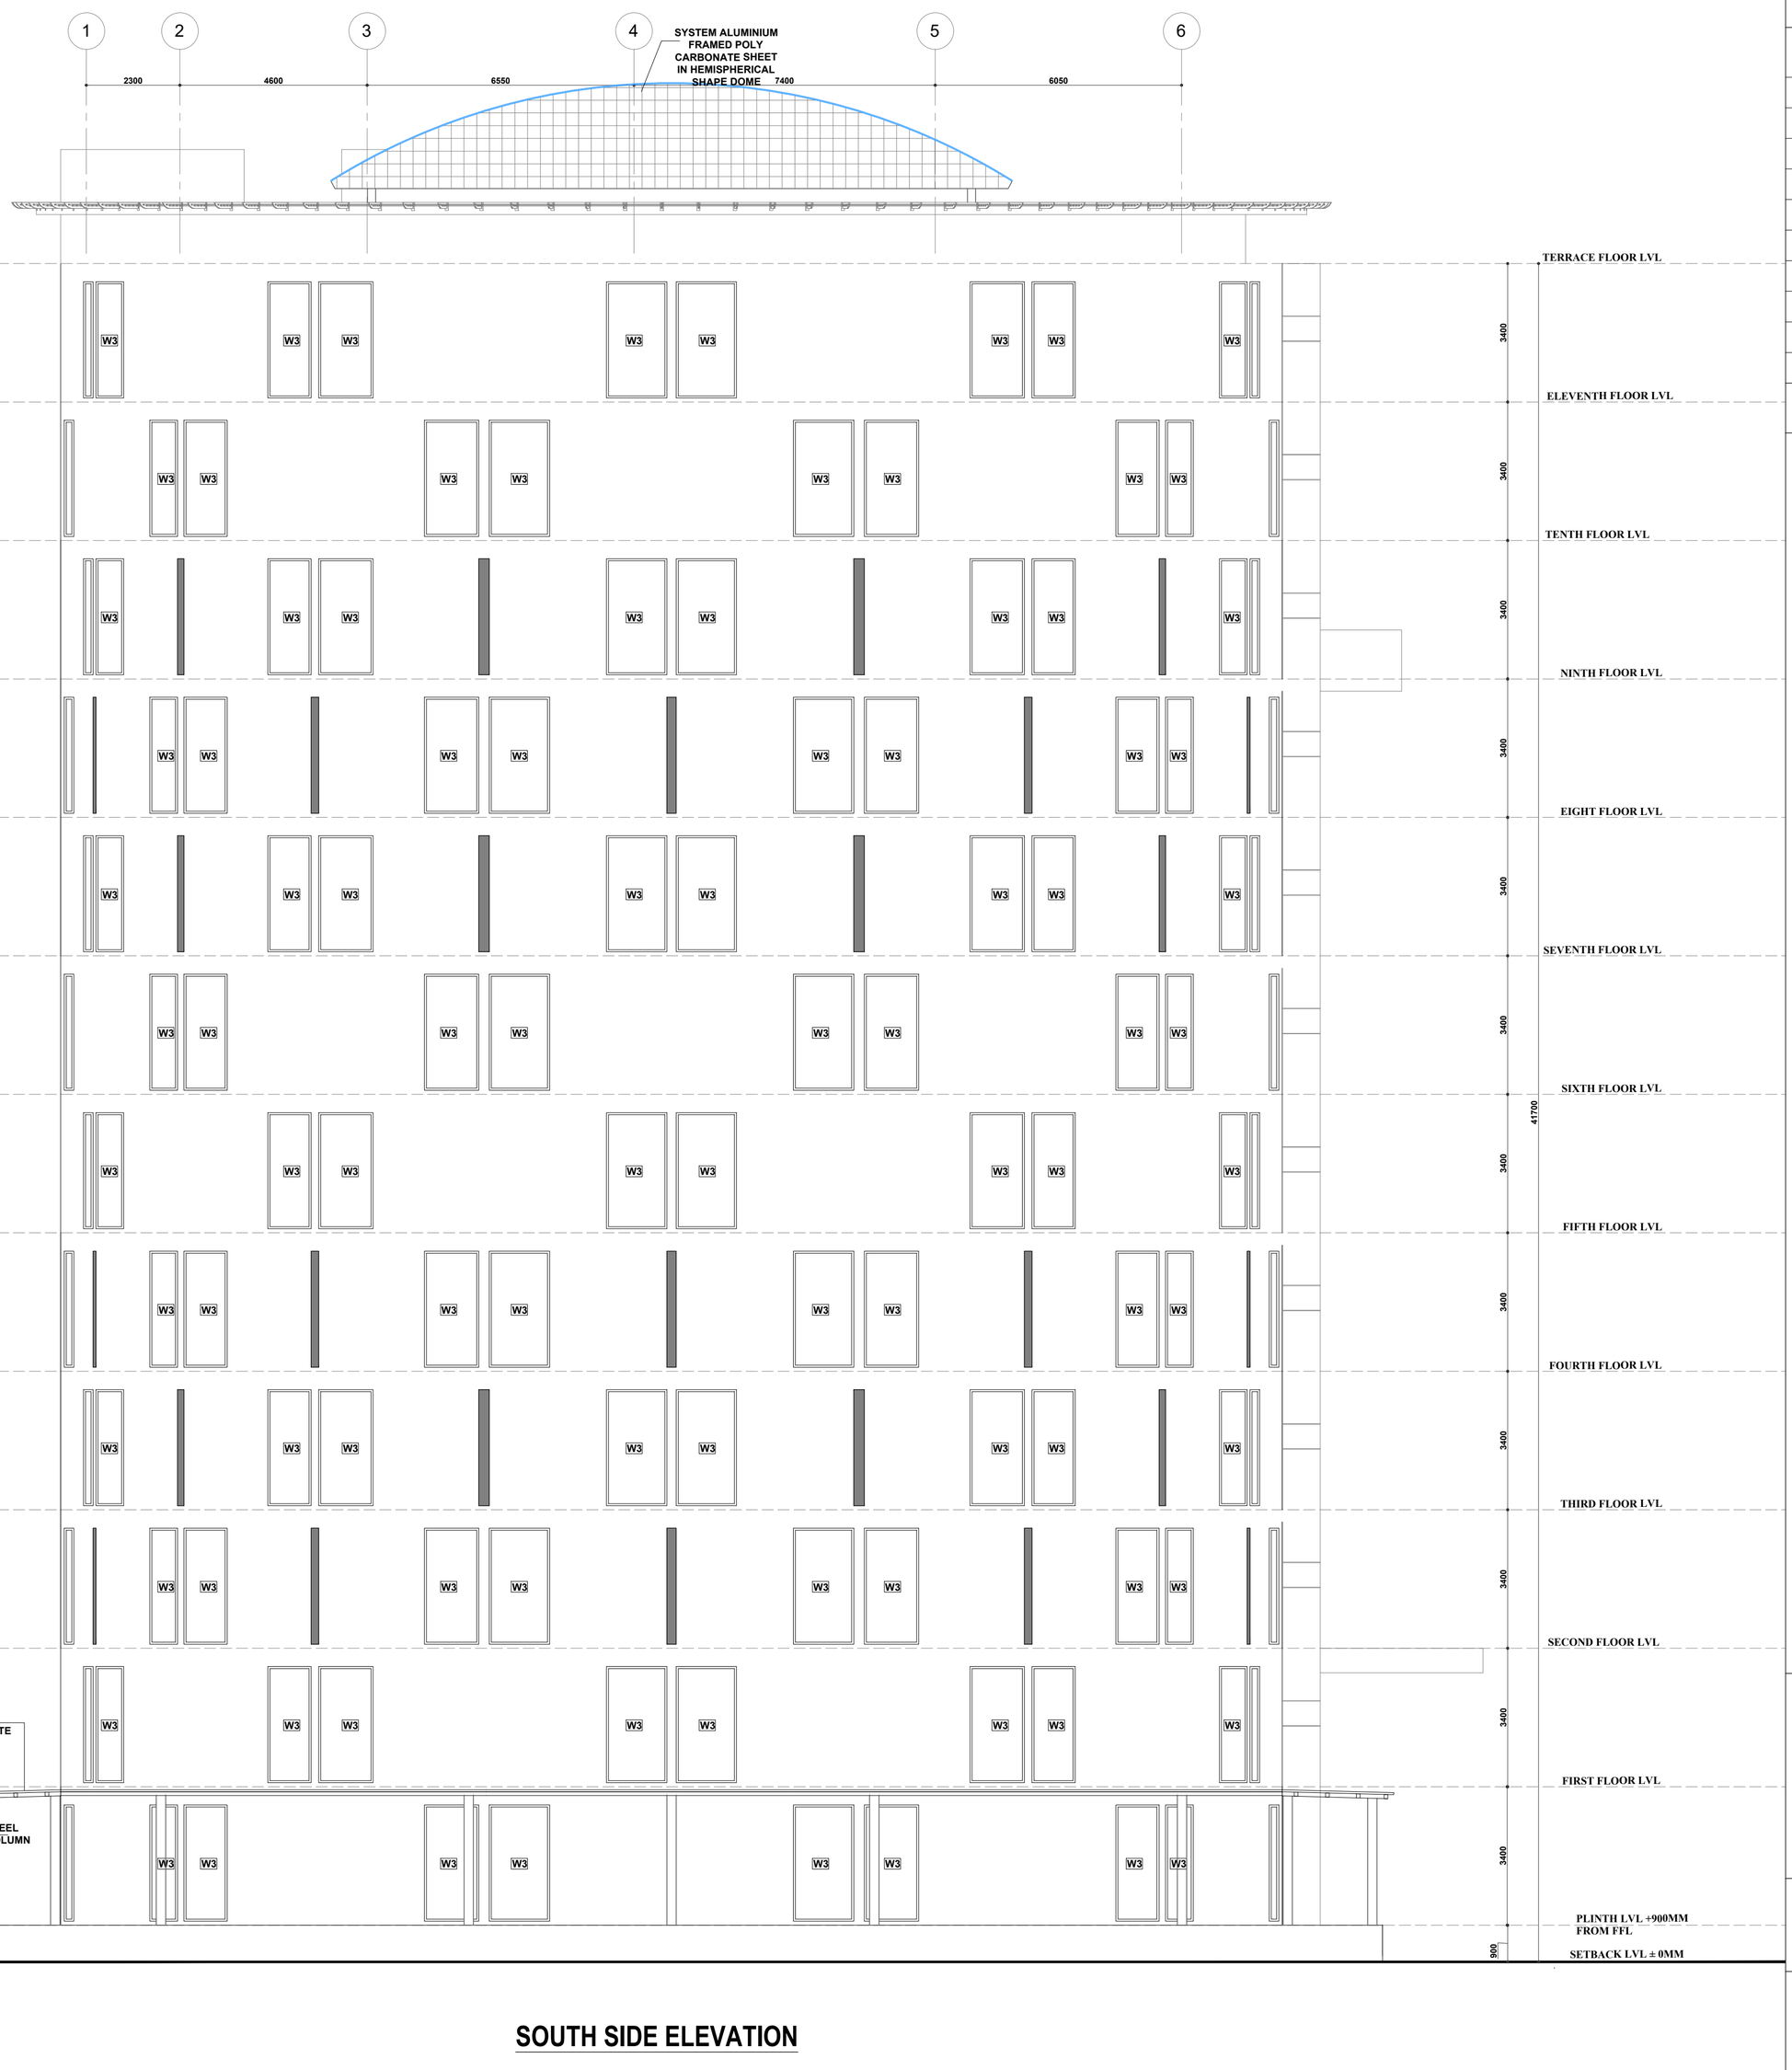

SOUTH SIDE ELEVATION

DISCLAIMER

DOCUMENT CONTROL STATUS

Schematic layout

PRINTS

REVISIONS

NOTES

1.ALL DIMENSIONS ARE IN MM.
2. ALL LEVELS GIVEN W.R.T. SITE SURVEY DRAWING GIVEN BY CLIENT
3.DRAWING TO BE READ & NOT SCALED.
4.THIS DRAWING IS TO BE READ IN CONJUNCTION WITH RELEVANT CONSULTANTS DRAWINGS. DISCREPANCIES IF ANY ARE TO BE BROUGHT TO THE NOTICE OF THE ARCHITECT PRIOR.

PROJECT

CONSTRUCTION OF FACULTY COMPLEX BY REPLACING THE EXISTING MFL BUILDING AT IIT MADRAS

CLIENT

IIT MADRAS

DRAWING TITLE

SOUTH SIDE ELEVATION

DATE	SCALE	DRAWN BY
12.05.2026	A1-1:100	KARTHIK
PROJECT NO.	DRAWING NO.	REV NO.
IITM-FC	TD-13	R2

NORTH

CHECKED BY
Ar.Iswarya Jayakumar

APPROVED BY
Ar. Jeganath.J.Balakrishnan

JEGANATH JB ARCHITECTS
Tel(m): 91 - 9840570026
Email : jeganathjb@gmail.com
Web : www.jeganathjbarchitects.carbonmade.com
Address: No.6, 6th floor, Ram Swathi Towers,
Durghabai Deshmukh Road,
R.A.Puram, Chennai - 28.

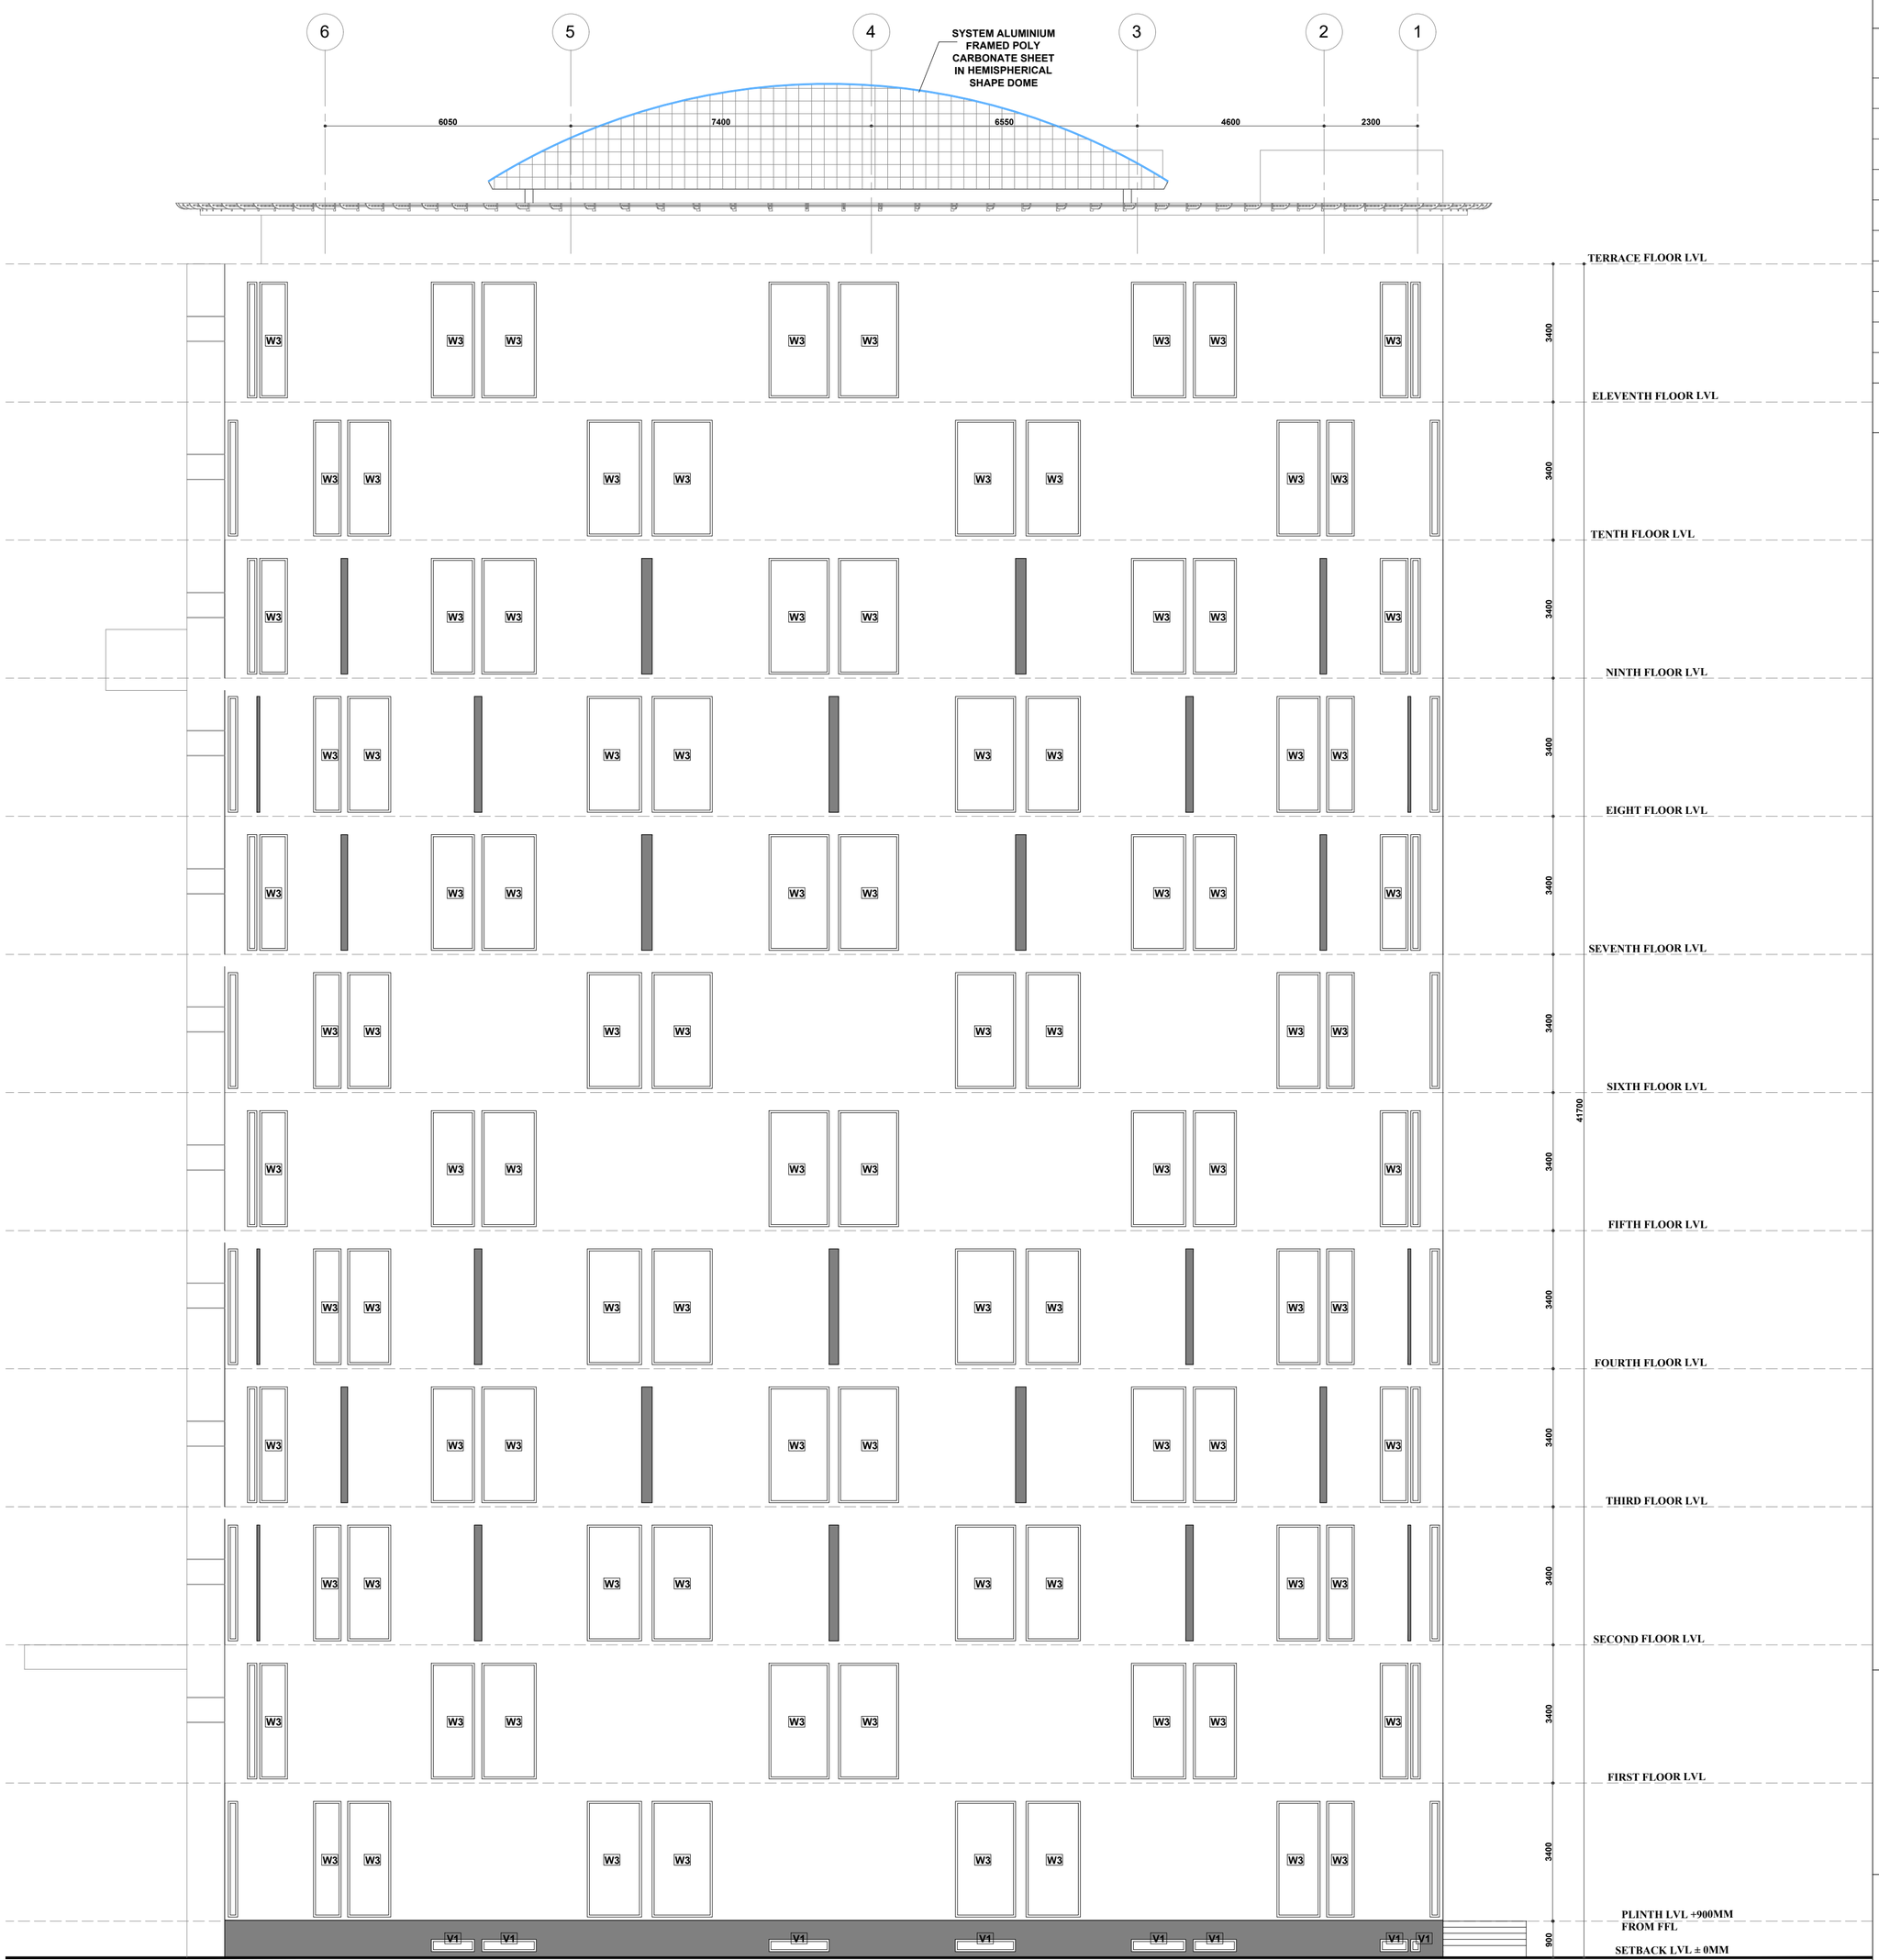

NORTH SIDE ELEVATION

DISCLAIMER

DOCUMENT CONTROL STATUS

Schematic layout

PRINTS

REVISIONS

NOTES

1.ALL DIMENSIONS ARE IN MM.
2. ALL LEVELS GIVEN W.R.T. SITE SURVEY DRAWING GIVEN BY CLIENT
3.DRAWING TO BE READ & NOT SCALED.
4.THIS DRAWING IS TO BE READ IN CONJUNCTION WITH RELEVANT CONSULTANTS DRAWINGS. DISCREPANCIES IF ANY ARE TO BE BROUGHT TO THE NOTICE OF THE ARCHITECT PRIOR.

PROJECT

CONSTRUCTION OF FACULTY COMPLEX BY REPLACING THE EXISTING MFL BUILDING AT IIT MADRAS

CLIENT

IIT MADRAS

DRAWING TITLE

NORTH SIDE ELEVATION

DATE	SCALE	DRAWN BY
12.05.2026	A1-1:100	KARTHIK
PROJECT NO.	DRAWING NO.	REV NO.
IITM-FC	TD-14	R2

NORTH

CHECKED BY
Ar.Iswarya Jayakumar

APPROVED BY
Ar. Jeganath.J.Balakrishnan

JEGANATH JB ARCHITECTS
Tel(m): 91 - 9840570026
Email : jeganathjb@gmail.com
Web : www.jeganathjbarchitects.carbonmade.com
Address: No.6, 6th floor, Ram Swathi Towers,
Durghabai Deshmukh Road,
R.A.Puram, Chennai - 28.

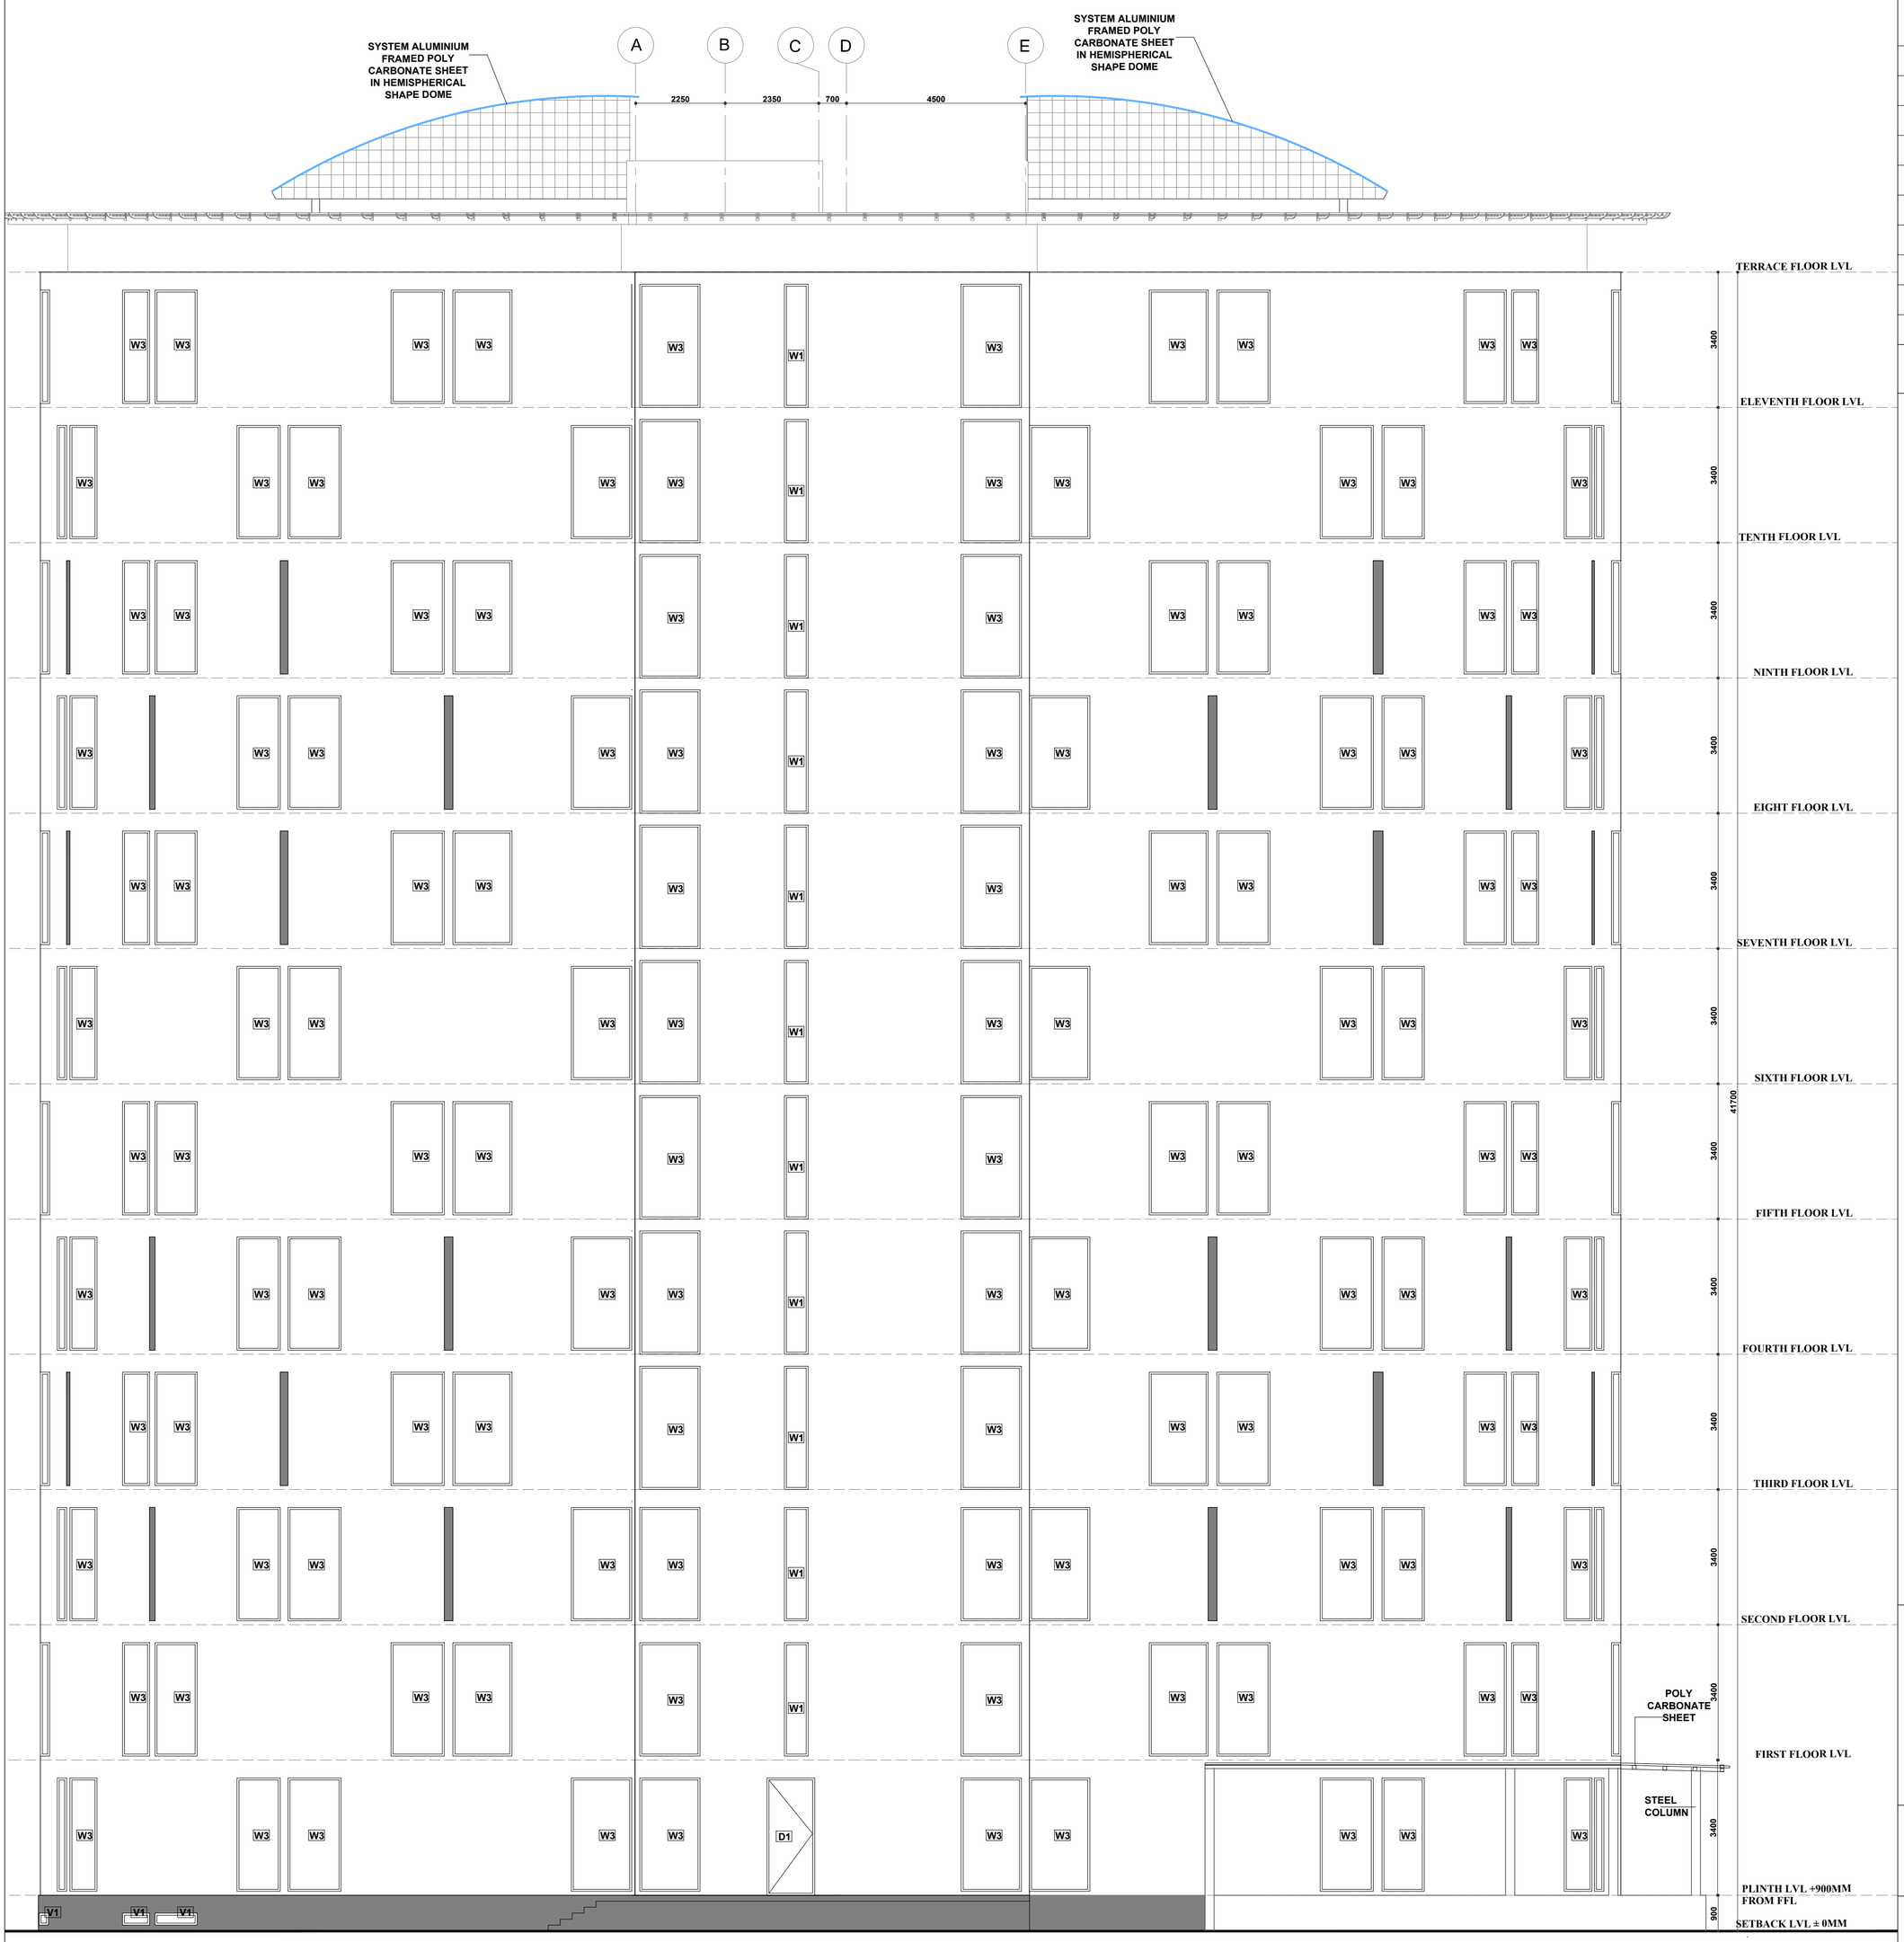

WEST SIDE ELEVATION

DISCLAIMER

DOCUMENT CONTROL STATUS

Schematic layout

PRINTS

REVISIONS

NOTES

1.ALL DIMENSIONS ARE IN MM.
2. ALL LEVELS GIVEN W.R.T. SITE SURVEY DRAWING GIVEN BY CLIENT
3.DRAWING TO BE READ & NOT SCALED.
4.THIS DRAWING IS TO BE READ IN CONJUNCTION WITH RELEVANT CONSULTANTS DRAWINGS. DISCREPANCIES IF ANY ARE TO BE BROUGHT TO THE NOTICE OF THE ARCHITECT PRIOR.

PROJECT

CONSTRUCTION OF FACULTY COMPLEX BY REPLACING THE EXISTING MFL BUILDING AT IIT MADRAS

CLIENT

IIT MADRAS

DRAWING TITLE

WEST SIDE ELEVATION

DATE	SCALE	DRAWN BY
12.05.2026	A1-1:100	KARTHIK
PROJECT NO.	DRAWING NO.	REV NO.
IITM-FC	TD-15	R2

NORTH

CHECKED BY
Ar.Iswarya Jayakumar

APPROVED BY
Ar. Jeganath.J.Balakrishnan

JEGANATH JB ARCHITECTS
Tel(m): 91 - 9840570026
Email : jeganathjb@gmail.com
Web : www.jeganathjbarchitects.carbonmade.com
Address: No.6, 6th floor, Ram Swathi Towers,
Durghabai Deshmukh Road,
R.A.Puram, Chennai - 28.

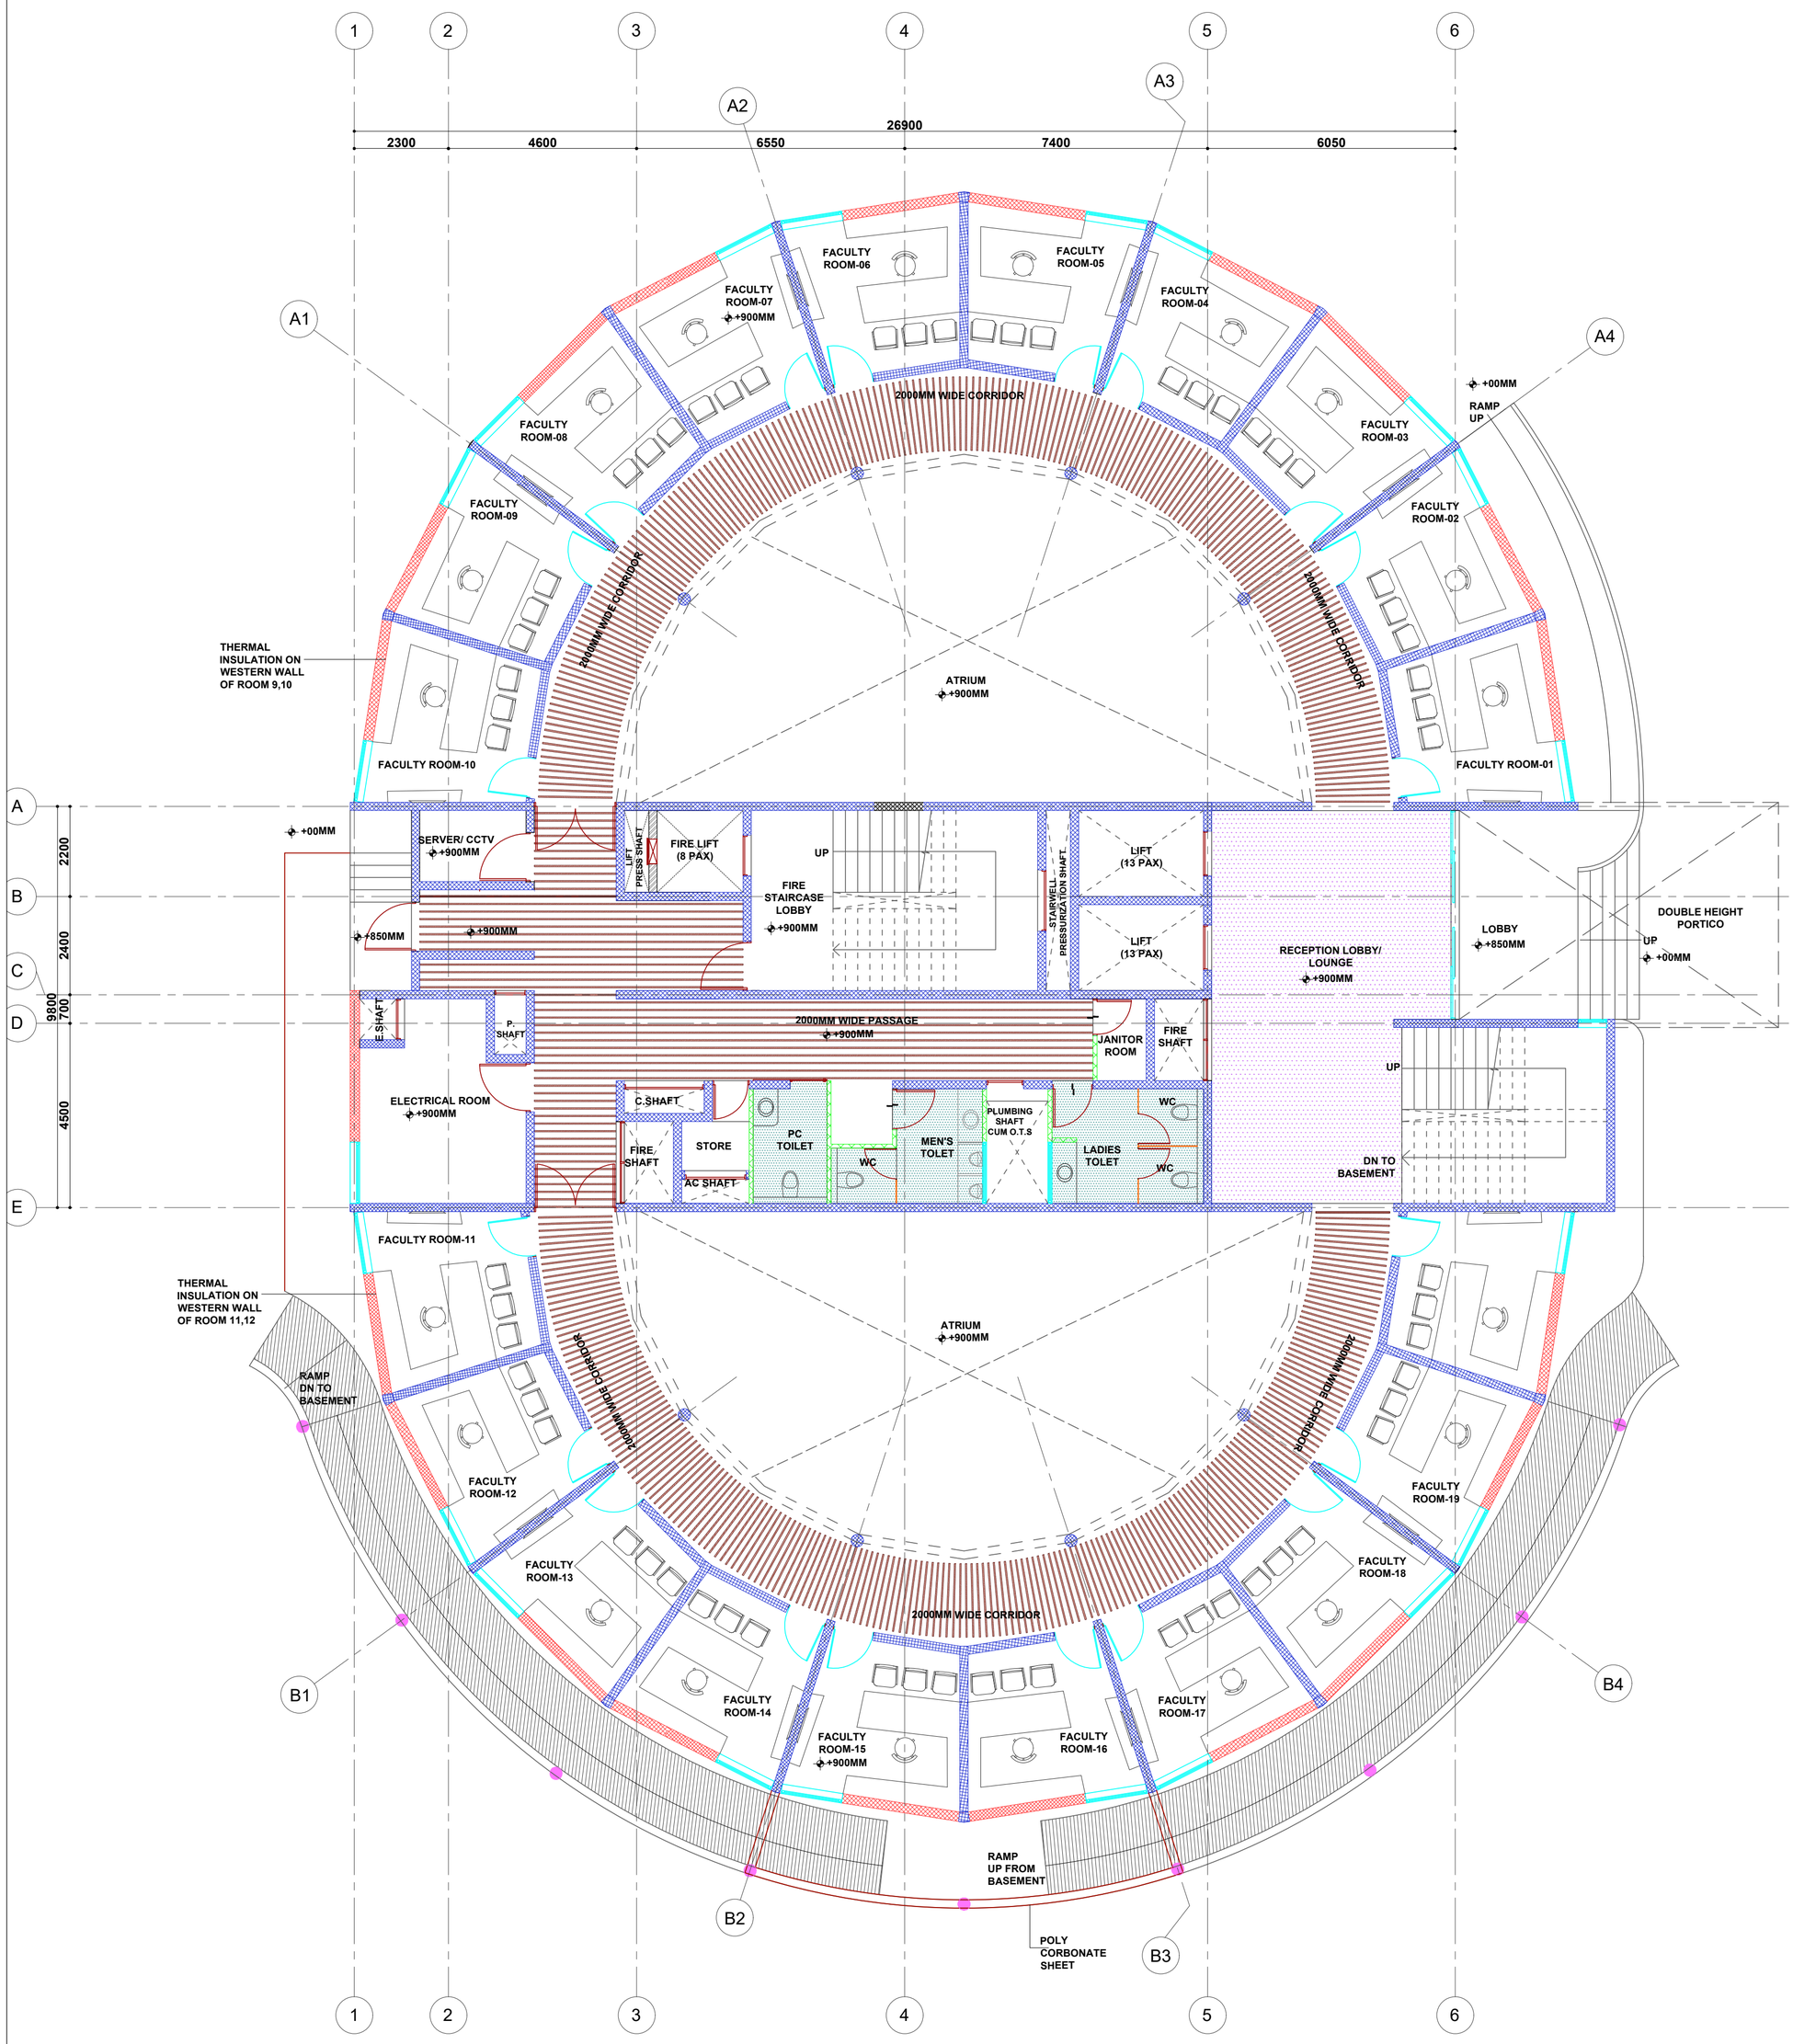

LEGENDS

CLOUD CEILING

BAFFLE CEILING

CALCIUM SILICATE GRID CEILING (ALUMINUM GRID)

230MM CONCRETE WALL

200MM CONCRETE WALL

100MM CONCRETE WALL

BRICK WALL

300MM Ø CIRCULAR COLUMN

DISCLAIMER

DOCUMENT CONTROL STATUS

TENDER DRAWINGS

PRINTS

REVISIONS

NOTES

1.ALL DIMENSIONS ARE IN MM.
2. ALL LEVELS GIVEN W.R.T. SITE SURVEY DRAWING GIVEN BY CLIENT
3.DRAWING TO BE READ & NOT SCALED.
4.THIS DRAWING IS TO BE READ IN CONJUNCTION WITH RELEVANT CONSULTANTS DRAWINGS. DISCREPANCIES IF ANY ARE TO BE BROUGHT TO THE NOTICE OF THE ARCHITECT PRIOR.

PROJECT

CONSTRUCTION OF FACULTY COMPLEX BY REPLACING THE EXISTING MFL BUILDING AT IIT MADRAS

CLIENT

IIT MADRAS

DRAWING TITLE

GROUND FLOOR - FALSE CEILING LAYOUT

DATE	SCALE	DRAWN BY
12.05.2026	A1-1:100	KARTHIK
PROJECT NO.	DRAWING NO.	REV NO.
IITM-FC	TD-17(1-4)	R2

NORTH

CHECKED BY
Ar. Ishwarya Jayakumar

APPROVED BY
Ar. Jeganath.J.Balakrishnan

JEGANATH JB ARCHITECTS
Tel(m): 91 - 9840570026
Email : jeganathjb@gmail.com
Web : www.jeganathjbarchitects.carbonmade.com
Address: No.6, 6th floor, Ram Swathi Towers,
Durghabai Deshmukh Road,
R.A.Puram, Chennai - 28.

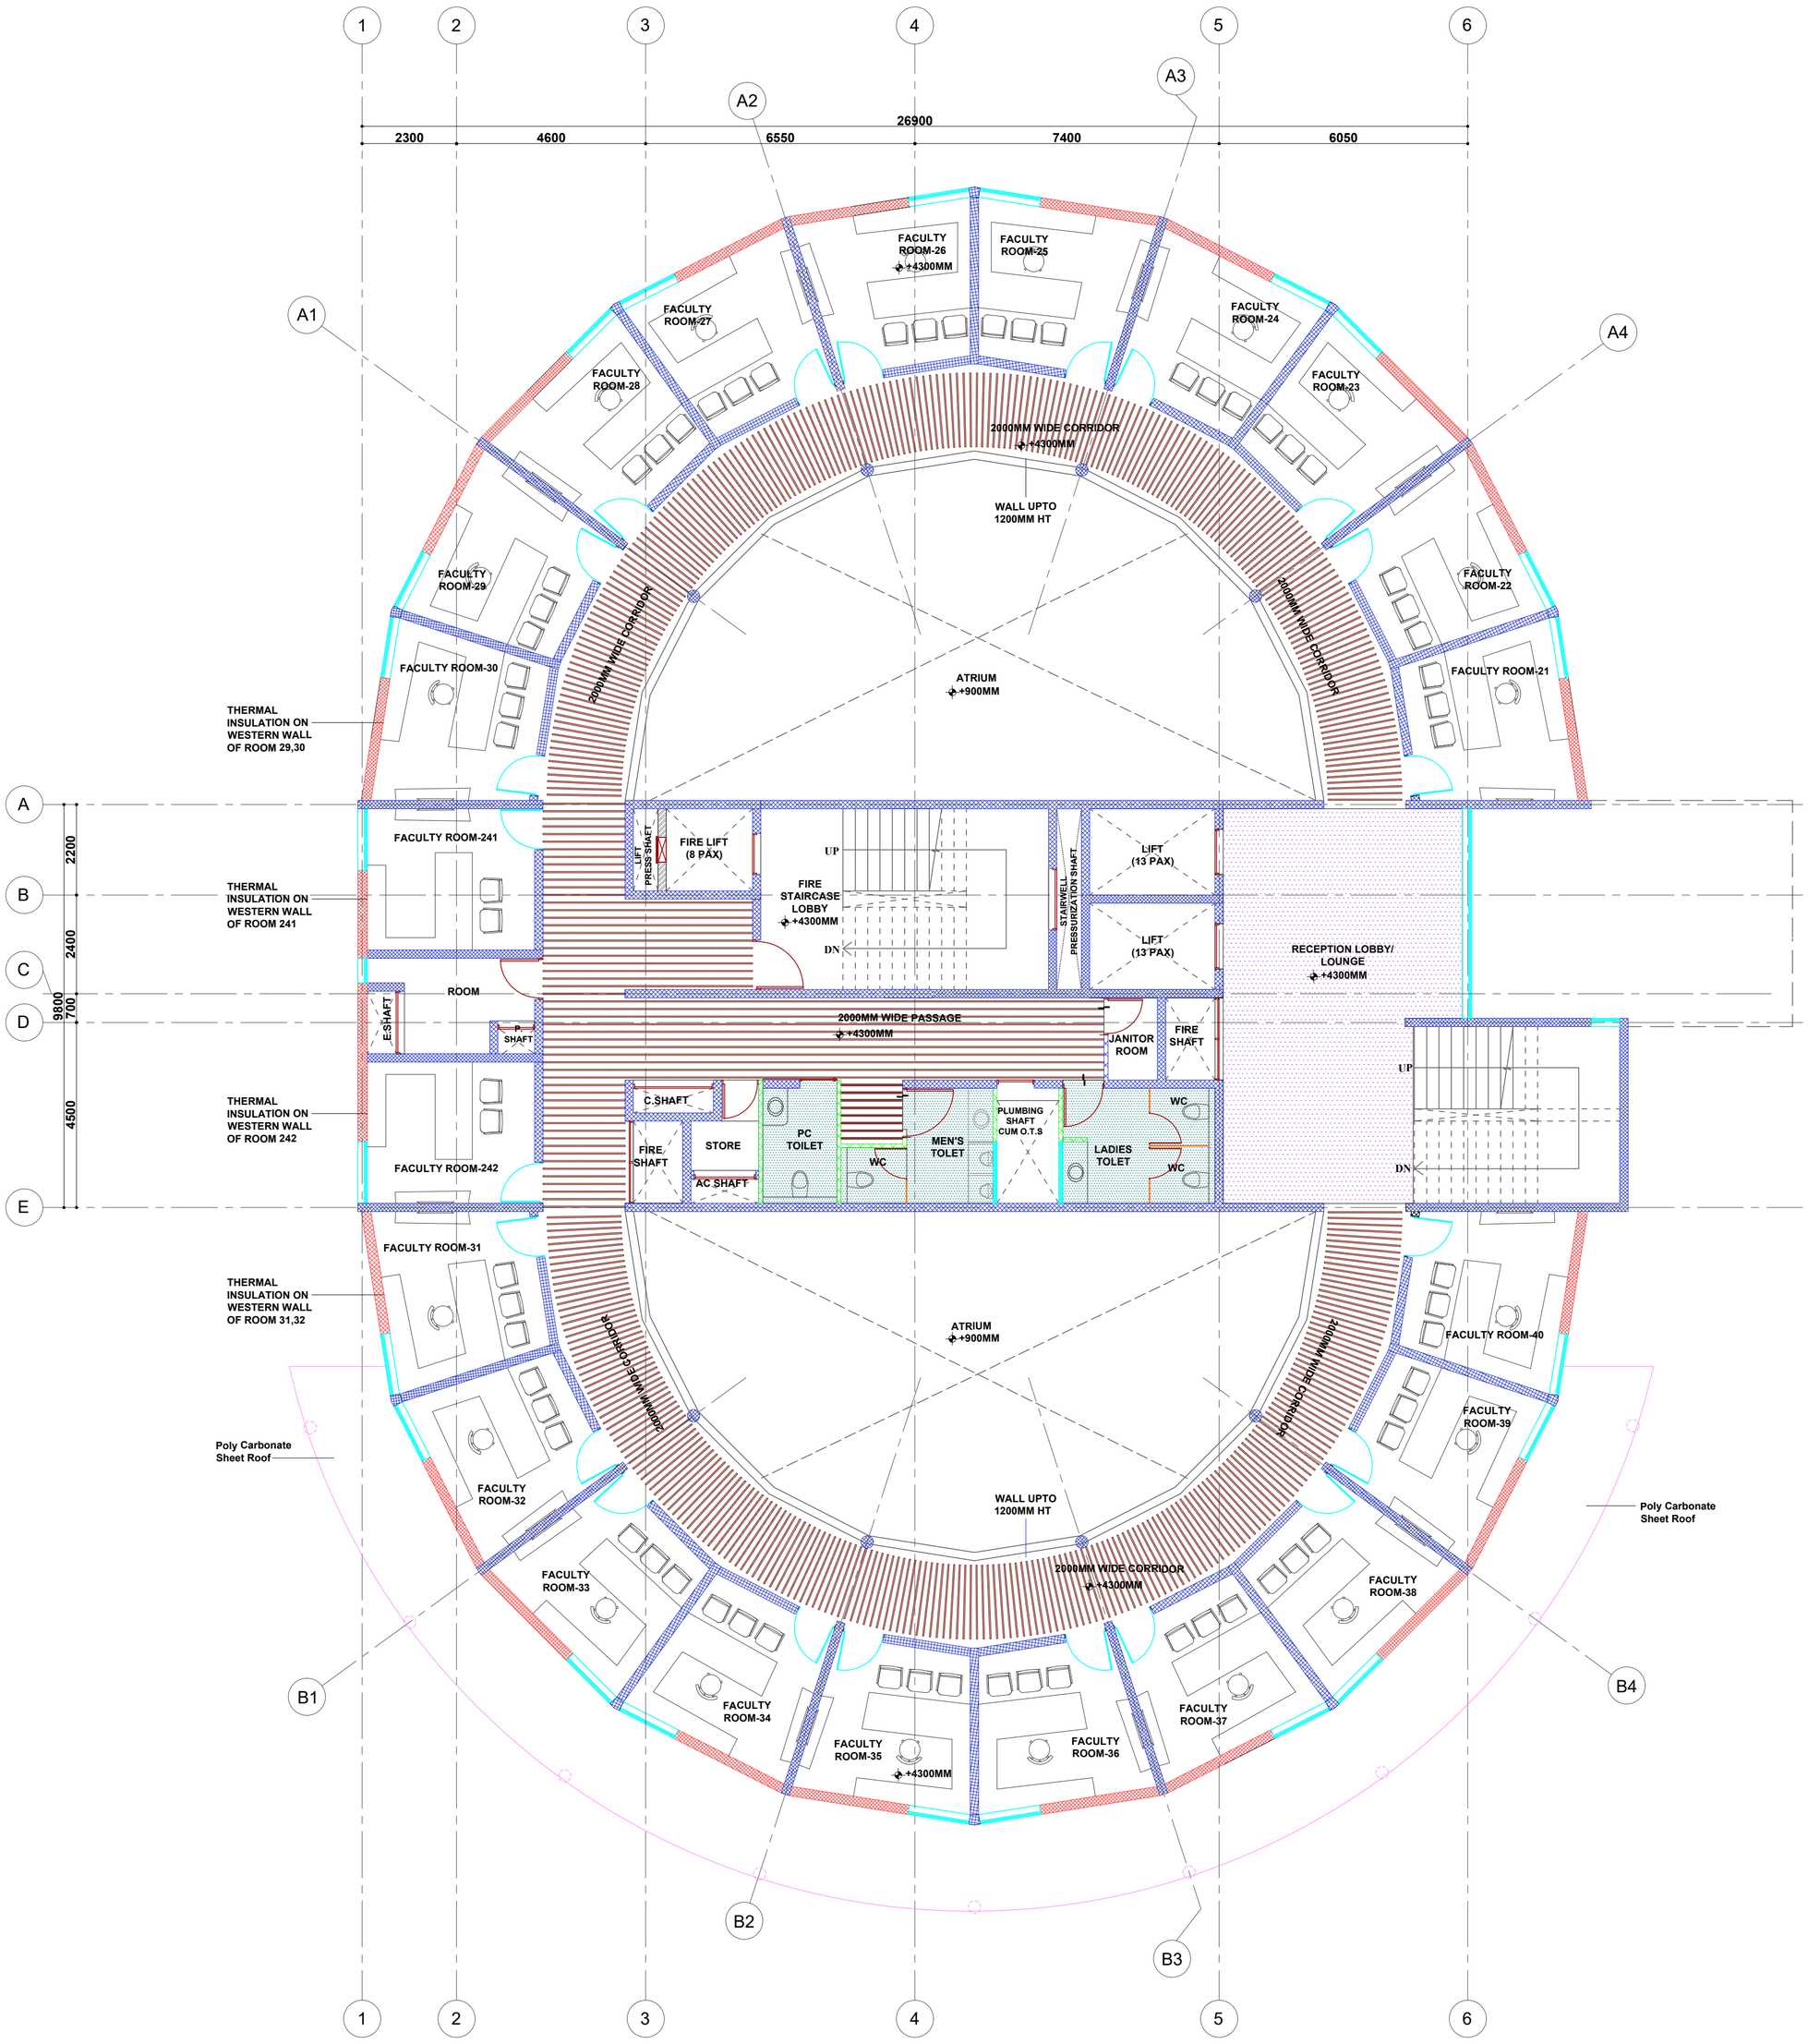

LEGENDS

CLOUD CEILING

BAFFLE CEILING

CALCIUM SILICATE GRID CEILING (ALUMINUM GRID)

230MM CONCRETE WALL

200MM CONCRETE WALL

100MM CONCRETE WALL

BRICK WALL

300MM Ø CIRCULAR COLUMN

DISCLAIMER

DOCUMENT CONTROL STATUS

TENDER DRAWINGS

PRINTS

REVISIONS

NOTES

1.ALL DIMENSIONS ARE IN MM.
2. ALL LEVELS GIVEN W.R.T. SITE SURVEY DRAWING GIVEN BY CLIENT
3.DRAWING TO BE READ & NOT SCALED.
4.THIS DRAWING IS TO BE READ IN CONJUNCTION WITH RELEVANT CONSULTANTS DRAWINGS. DISCREPANCIES IF ANY ARE TO BE BROUGHT TO THE NOTICE OF THE ARCHITECT PRIOR.

PROJECT

CONSTRUCTION OF FACULTY COMPLEX BY REPLACING THE EXISTING MFL BUILDING AT IIT MADRAS

CLIENT

IIT MADRAS

DRAWING TITLE

TYPICAL FLOOR - FALSE CEILING LAYOUT

DATE	SCALE	DRAWN BY
12.05.2026	A1-1:100	KARTHIK
PROJECT NO.	DRAWING NO.	REV NO.
IITM-FC	TD-17(2-4)	R2

NORTH

CHECKED BY
Ar. Ishwarya Jayakumar

APPROVED BY
Ar. Jeganath.J.Balakrishnan

JEGANATH JB ARCHITECTS
Tel(m): 91 - 9840570026
Email : jeganathjb@gmail.com
Web : www.jeganathjbarchitects.carbonmade.com
Address: No.6, 6th floor, Ram Swathi Towers,
Durghabai Deshmukh Road,
R.A.Puram, Chennai - 28.

GROUND FLOOR LOBBY CORE

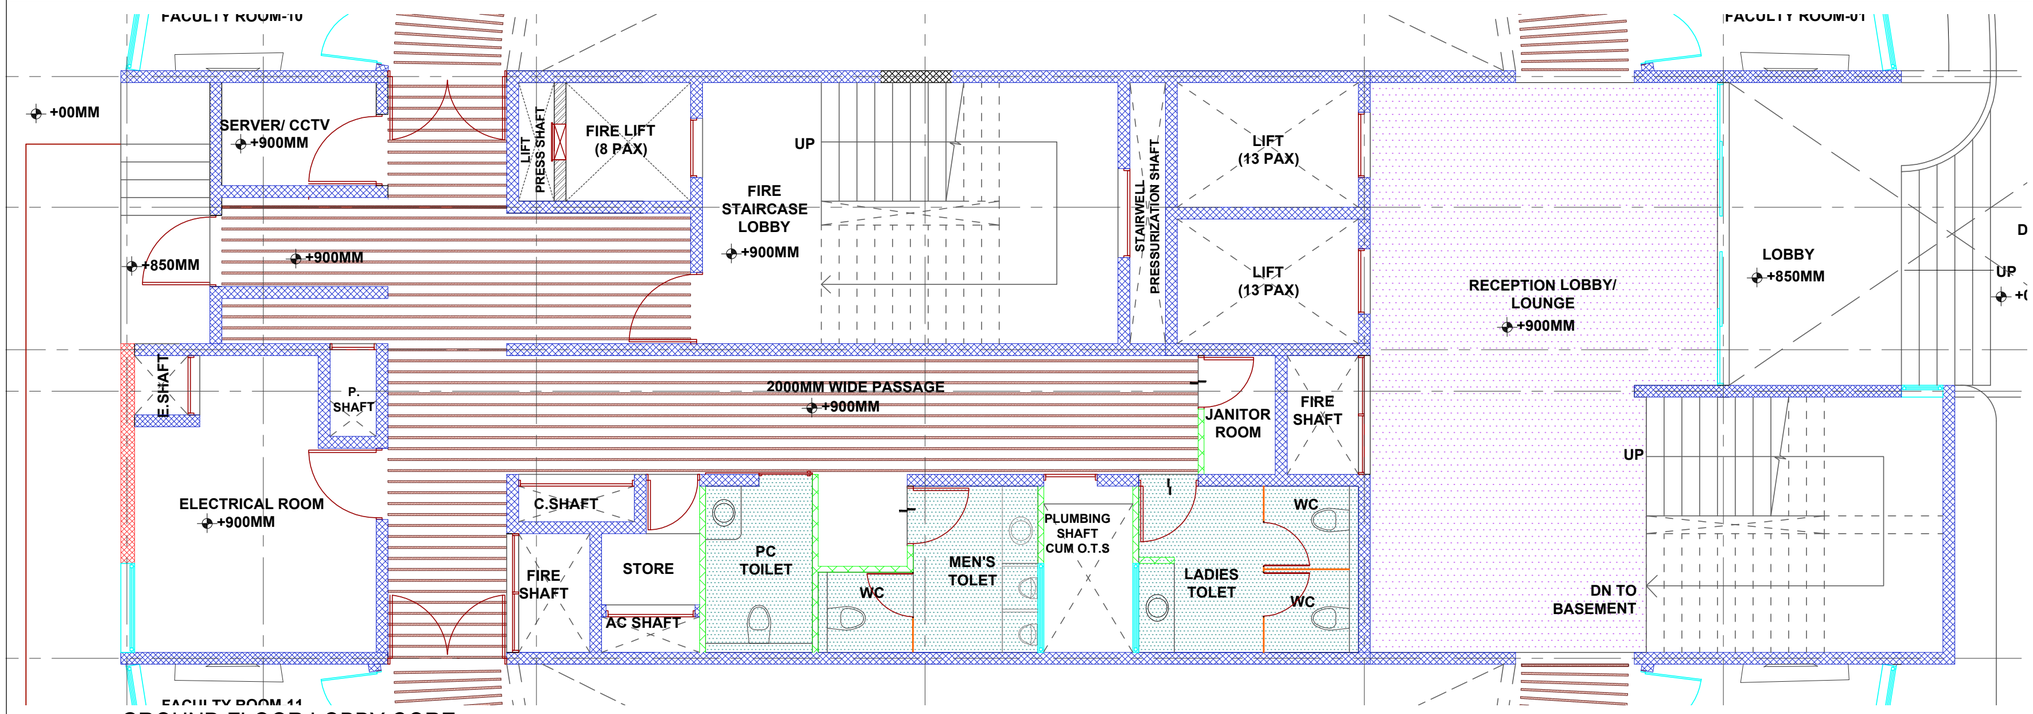

TYPICAL FLOOR LOBBY CORE

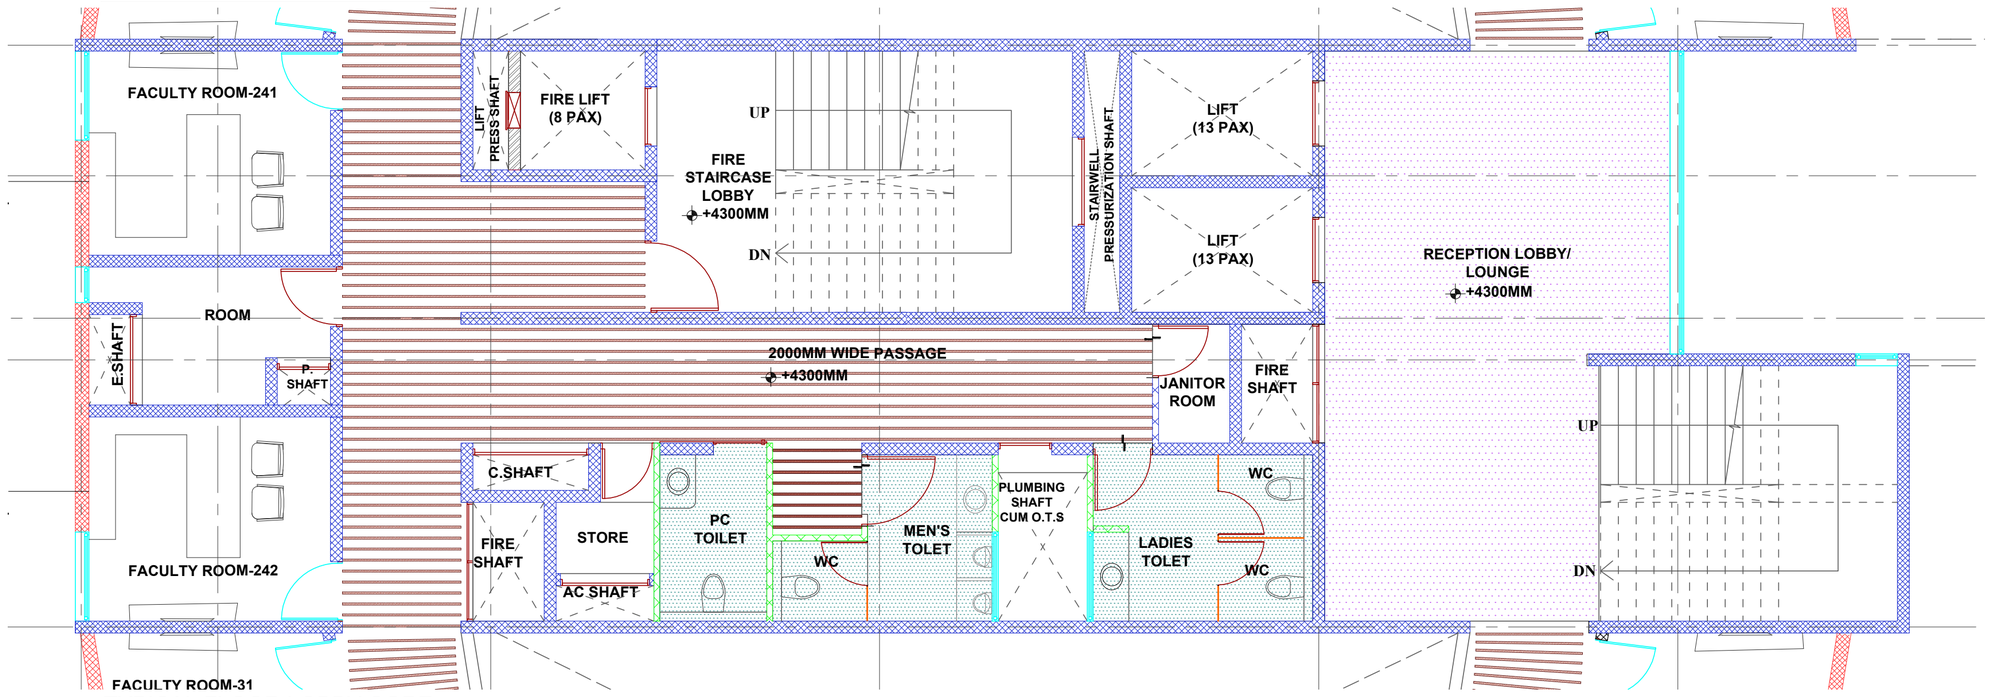

TYPICAL FLOOR LOBBY CORE

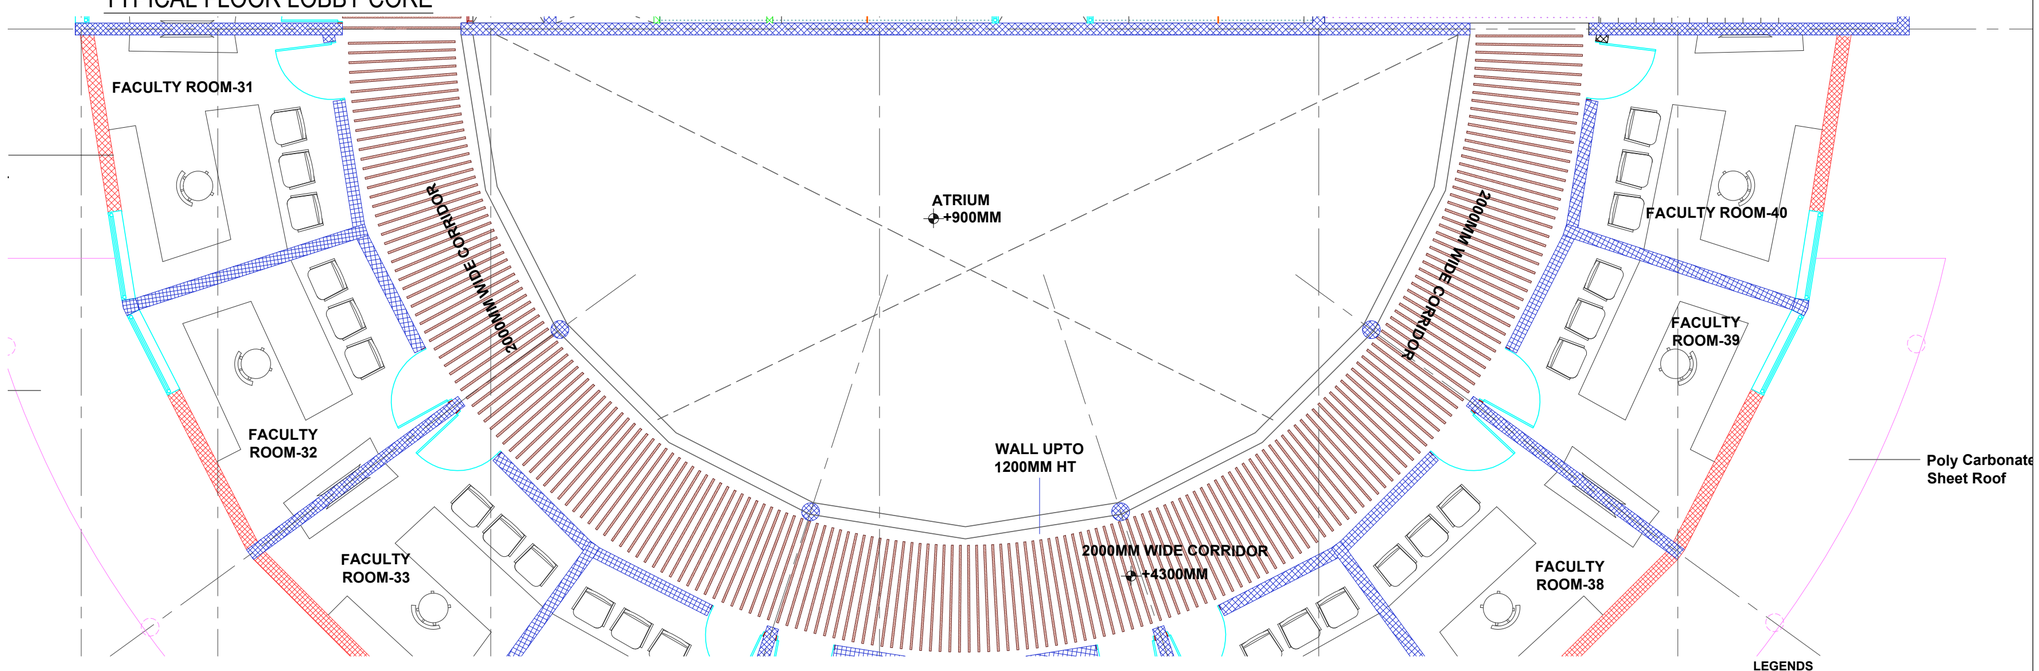

TYPICAL CORRIDOR

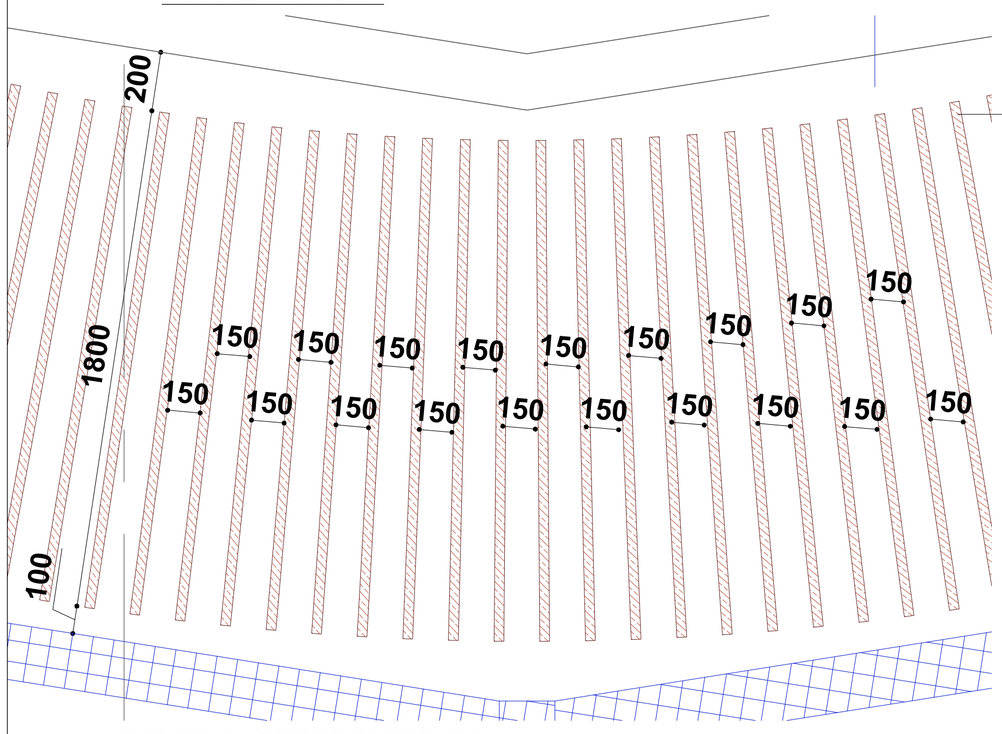

1800MM WIDE 150MM HEIGHT
30MM THK BAFFLE CEILING
150MM SPACING

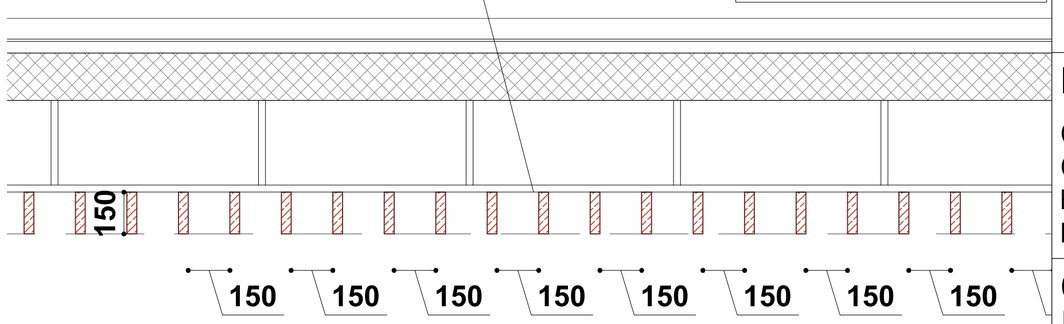

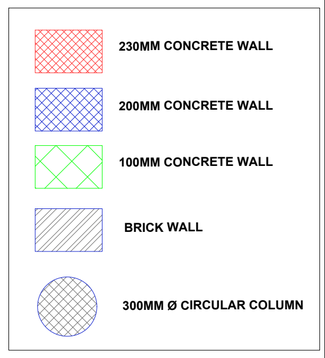

TYPICAL CORRIDOR PART PLAN

TYPICAL CORRIDOR FALSE CEILING SECTION

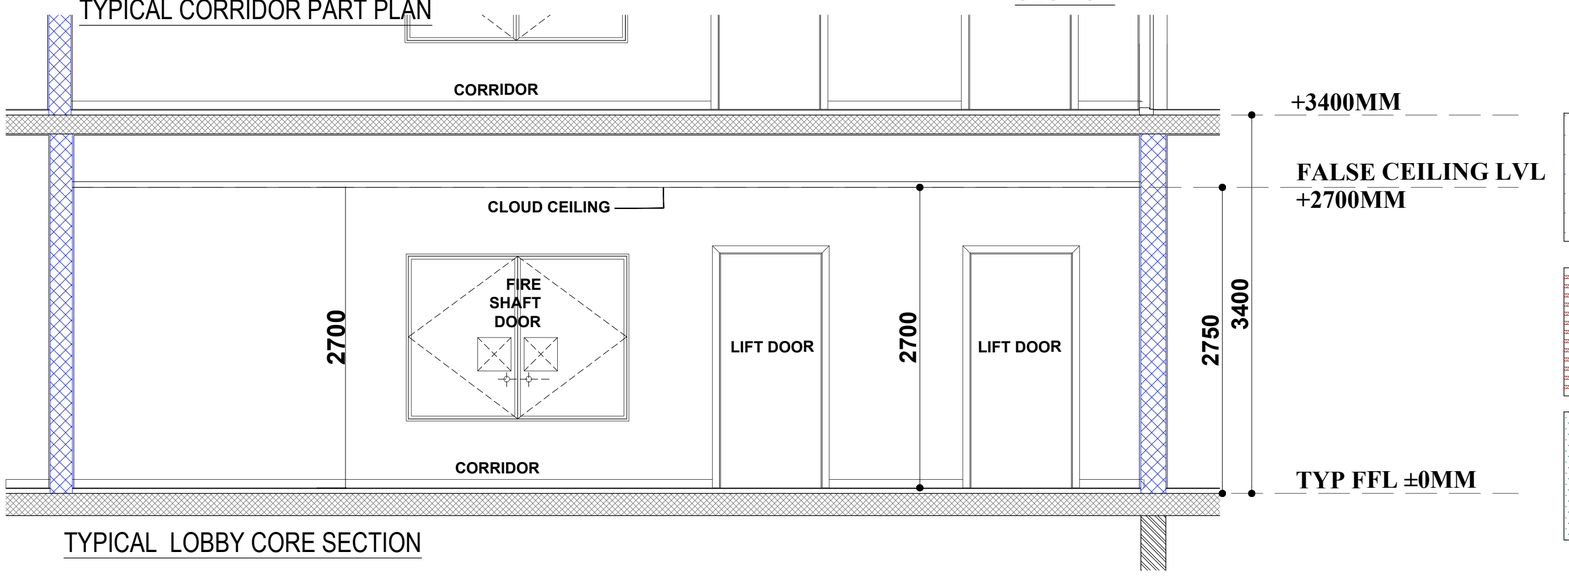

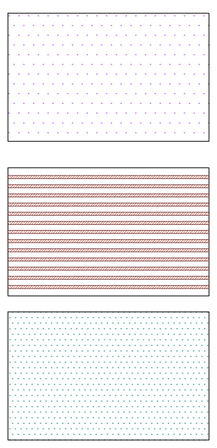

CLOUD CEILING

BAFFLE CEILING

CALCIUM SILICATE GRID CEILING (ALUMINUM GRID)

TYPICAL LOBBY CORE SECTION

DISCLAIMER

DOCUMENT CONTROL STATUS

TENDER DRAWINGS

PRINTS

REVISIONS

NOTES

1.ALL DIMENSIONS ARE IN MM.
2. ALL LEVELS GIVEN W.R.T. SITE SURVEY DRAWING GIVEN BY CLIENT
3.DRAWING TO BE READ & NOT SCALED.
4.THIS DRAWING IS TO BE READ IN CONJUNCTION WITH RELEVANT CONSULTANTS DRAWINGS. DISCREPANCIES IF ANY ARE TO BE BROUGHT TO THE NOTICE OF THE ARCHITECT PRIOR.

PROJECT

CONSTRUCTION OF FACULTY COMPLEX BY REPLACING THE EXISTING MFL BUILDING AT IIT MADRAS

CLIENT

IIT MADRAS

DRAWING TITLE

LOBBY CORE - FALSE CEILING LAYOUT

DATE	SCALE	DRAWN BY
12.05.2026	A1-1:100	KARTHIK
PROJECT NO.	DRAWING NO.	REV NO.
IITM-FC	TD-17(3-4)	R3

NORTH

CHECKED BY
Ar. Ishwarya Jayakumar

APPROVED BY
Ar. Jeganath.J.Balakrishnan

JEGANATH JB ARCHITECTS
Tel(m): 91 - 9840570026
Email : jeganathjb@gmail.com
Web : www.jeganathjbarchitects.carbonmade.com
Address: No.6, 6th floor, Ram Swathi Towers, Durghabai Deshmukh Road, R.A.Puram, Chennai - 28.

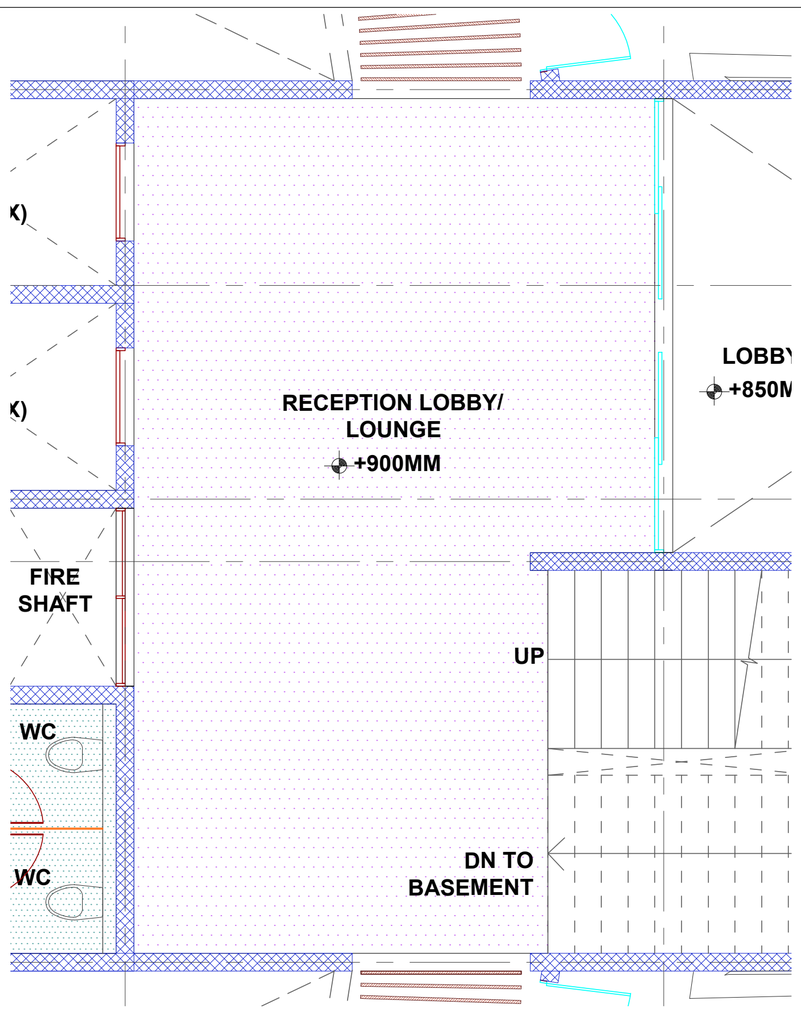

GROUND FLOOR LOBBY

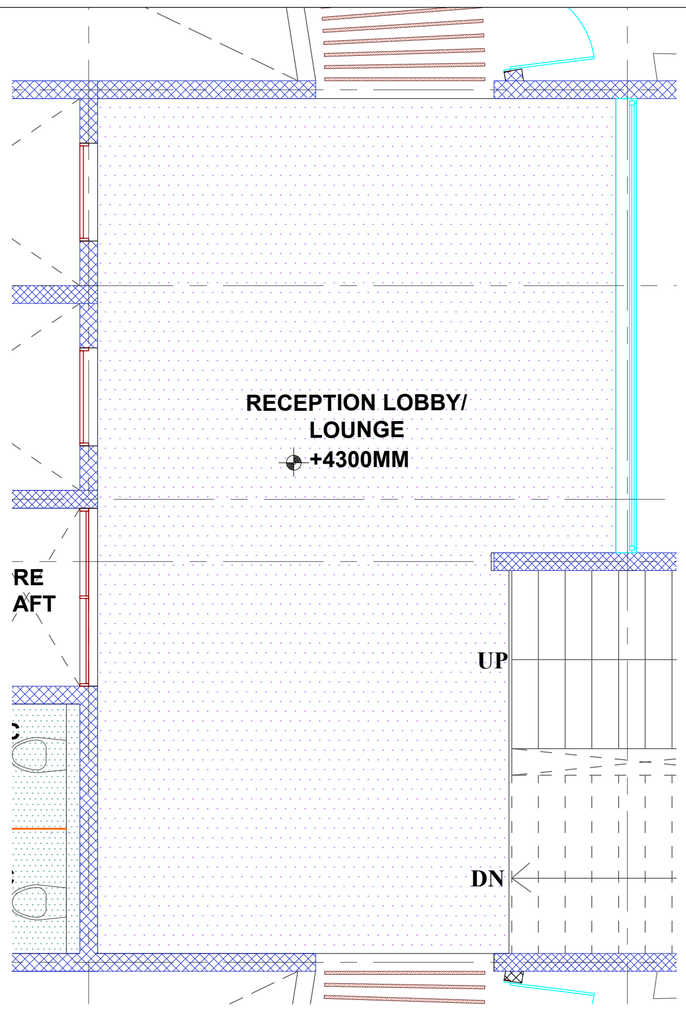

FIRST FLOOR LOBBY

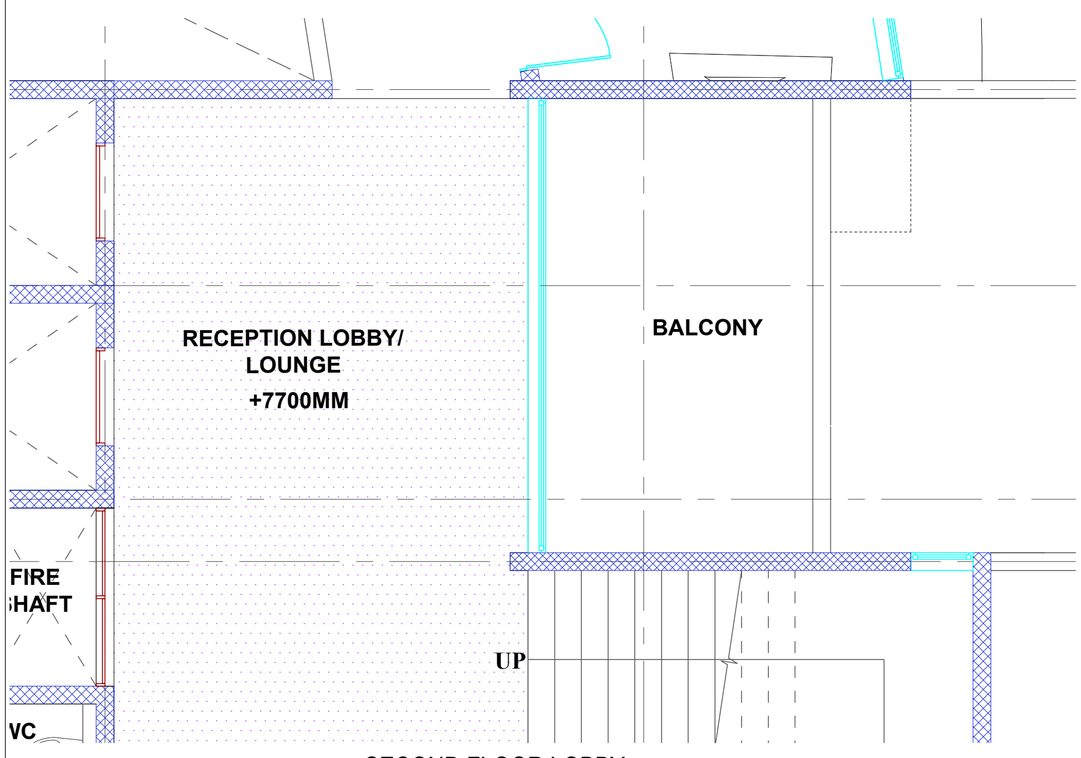

SECOND FLOOR LOBBY

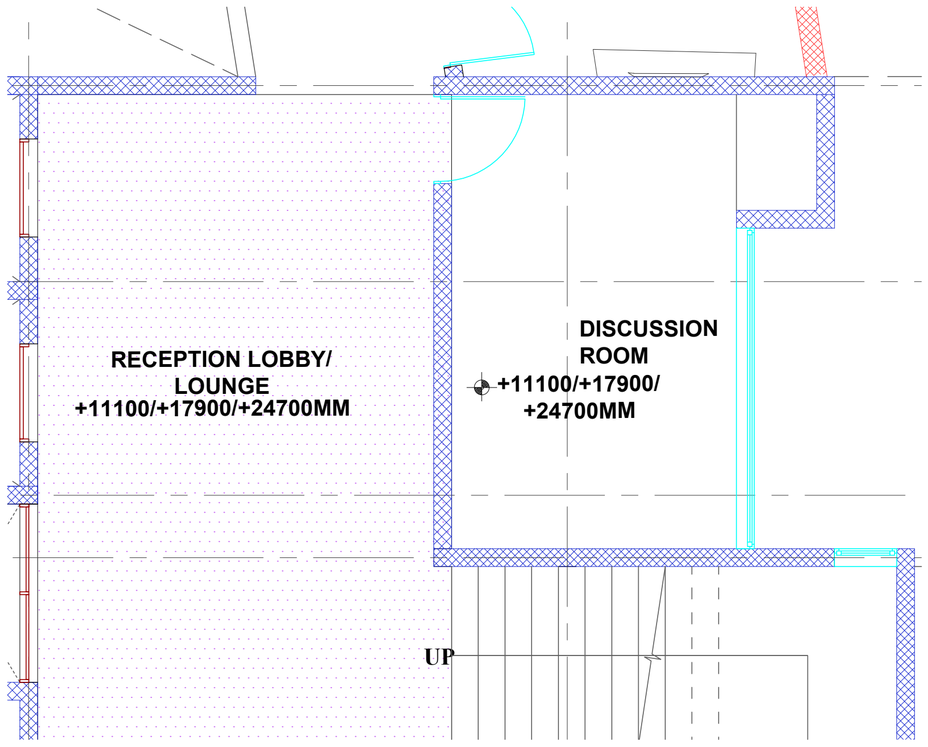

TYPICAL FLOOR (3,5,7) LOBBY

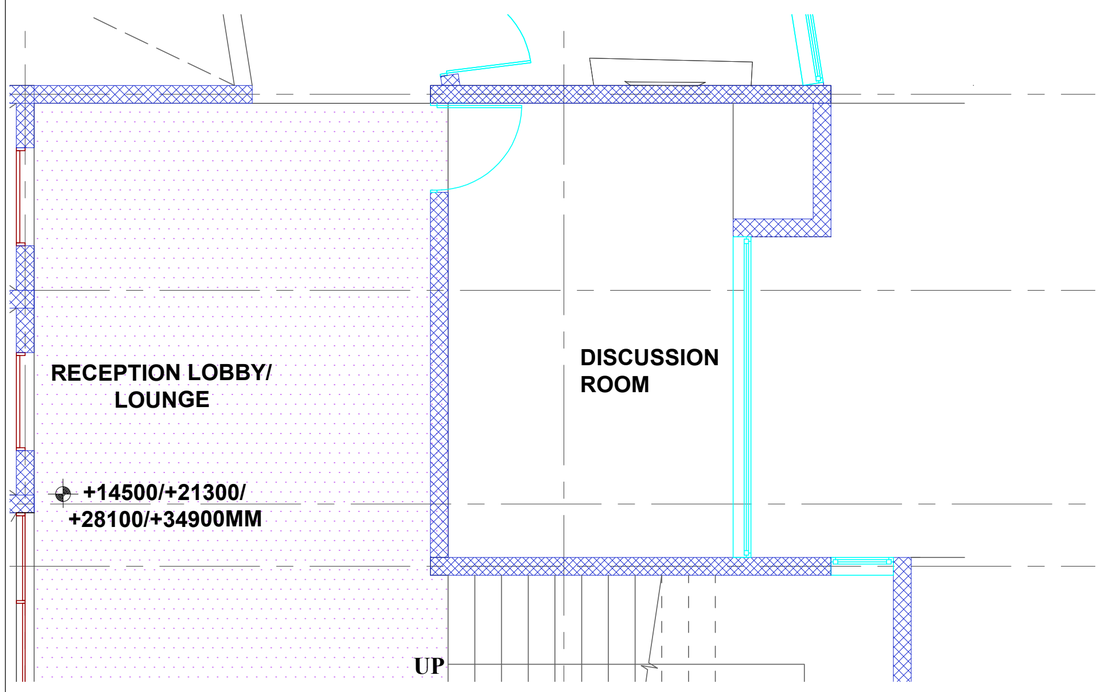

TYPICAL FLOOR (4,6,8,10) LOBBY

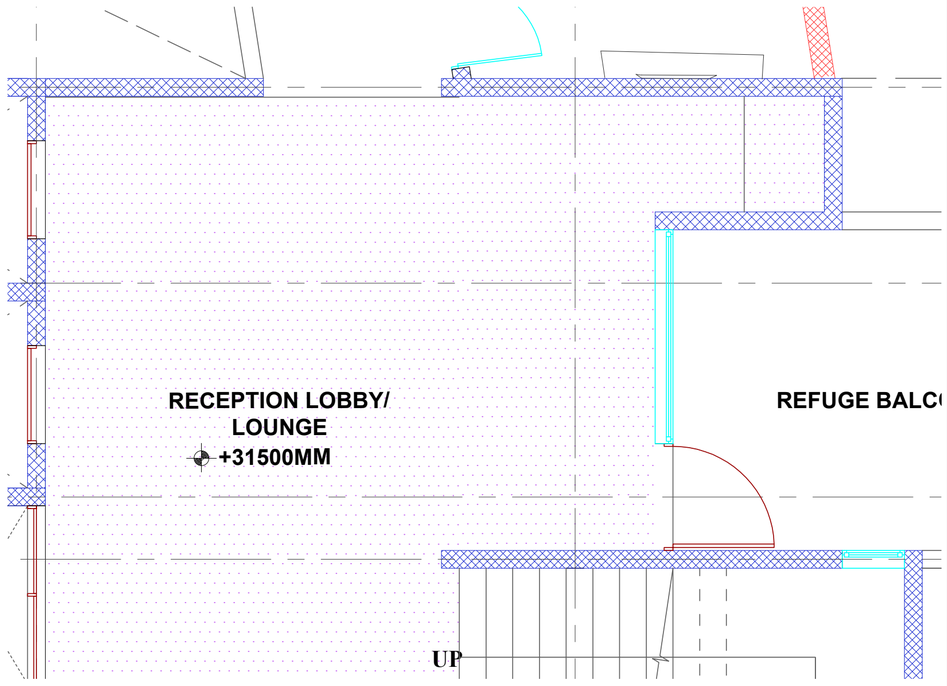

NINTH FLOOR LOBBY

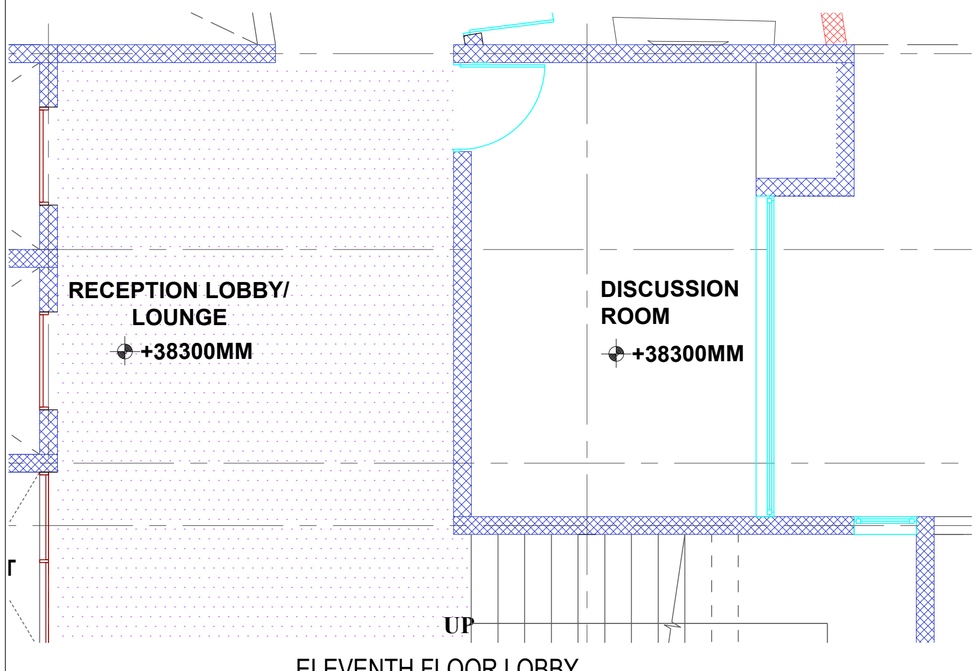

ELEVENTH FLOOR LOBBY

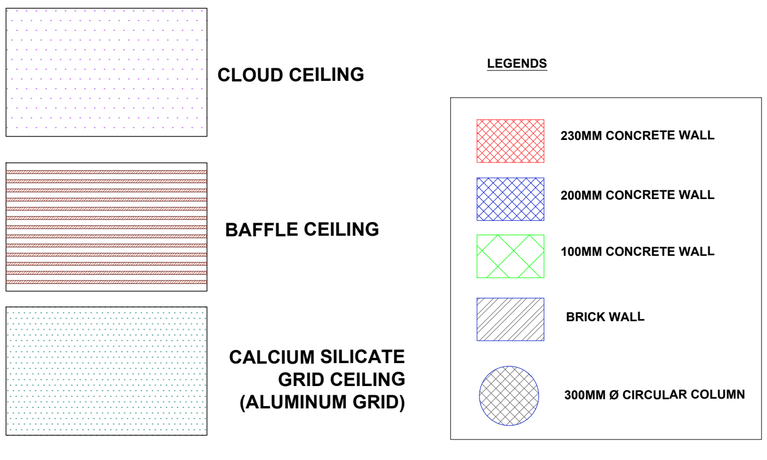

DISCLAIMER

DOCUMENT CONTROL STATUS

TENDER DRAWINGS

PRINTS

REVISIONS

NOTES

1.ALL DIMENSIONS ARE IN MM.
2. ALL LEVELS GIVEN W.R.T. SITE SURVEY DRAWING GIVEN BY CLIENT
3.DRAWING TO BE READ & NOT SCALED.
4.THIS DRAWING IS TO BE READ IN CONJUNCTION WITH RELEVANT CONSULTANTS DRAWINGS. DISCREPANCIES IF ANY ARE TO BE BROUGHT TO THE NOTICE OF THE ARCHITECT PRIOR.

PROJECT

CONSTRUCTION OF FACULTY COMPLEX BY REPLACING THE EXISTING MFL BUILDING AT IIT MADRAS

CLIENT

IIT MADRAS

DRAWING TITLE

TYPICAL LOBBY- FALSE CEILING LAYOUT

DATE	SCALE	DRAWN BY
12.05.2026	A1-1:100	KARTHIK
PROJECT NO.	DRAWING NO.	REV NO.
IITM-FC	TD-17(4-4)	R2

NORTH

CHECKED BY
Ar. Ishwarya Jayakumar

APPROVED BY
Ar. Jeganath.J.Balakrishnan

JEGANATH JB ARCHITECTS
Tel(m): 91 - 9840570026
Email : jeganathjb@gmail.com
Web : www.jeganathjbarchitects.carbonmade.com
Address: No.6, 6th floor, Ram Swathi Towers,
Durghabai Deshmukh Road,
R.A.Puram, Chennai - 28.

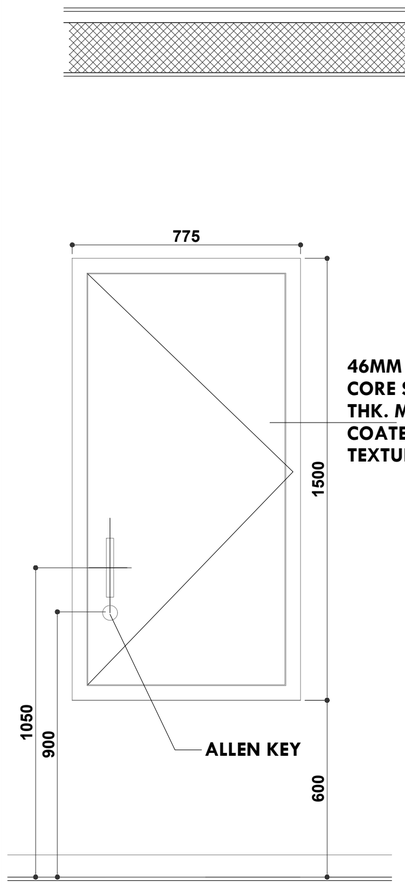

46MM THICK HONEY COMB CORE SHUTTER WITH 0.8MM THK. M.S. SKIN POWDER COATED WITH STIPPLED TEXTURE

SHAFT DOOR
SFD1

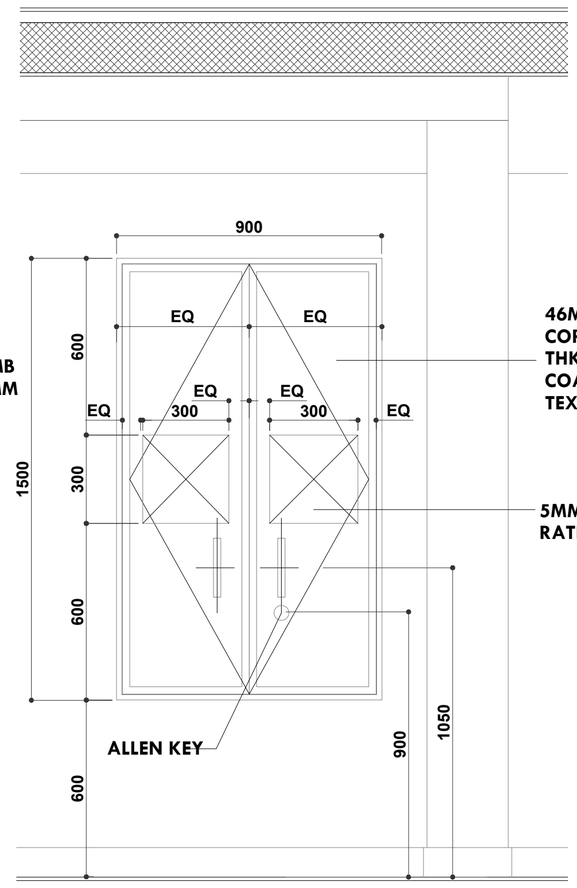

46MM THICK HONEY COMB CORE SHUTTER WITH 0.8MM THK. M.S. SKIN POWDER COATED WITH STIPPLED TEXTURE

5MM THK +2-HR FIRE RATED GLASS

SHAFT DOOR
SFD2

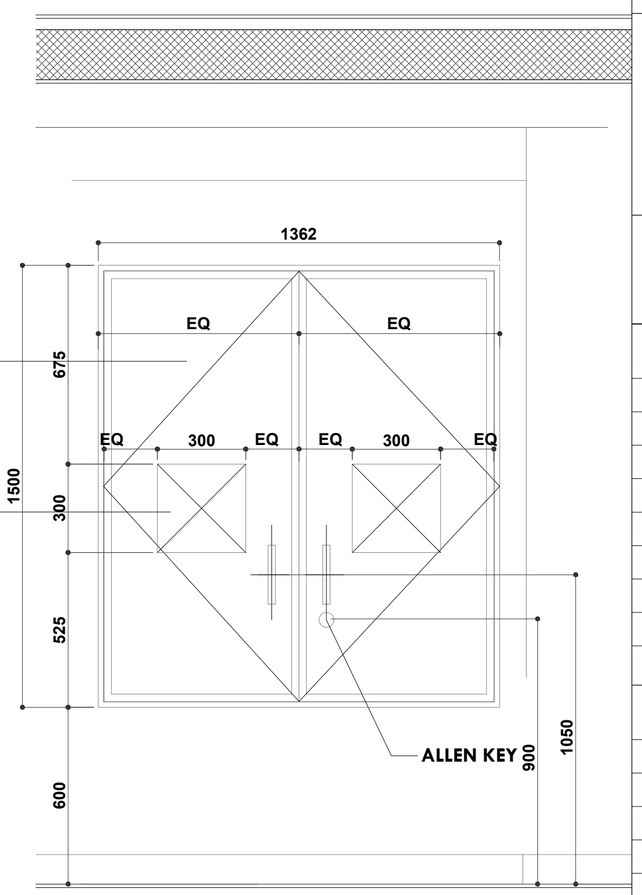

SHAFT DOOR
SFD3

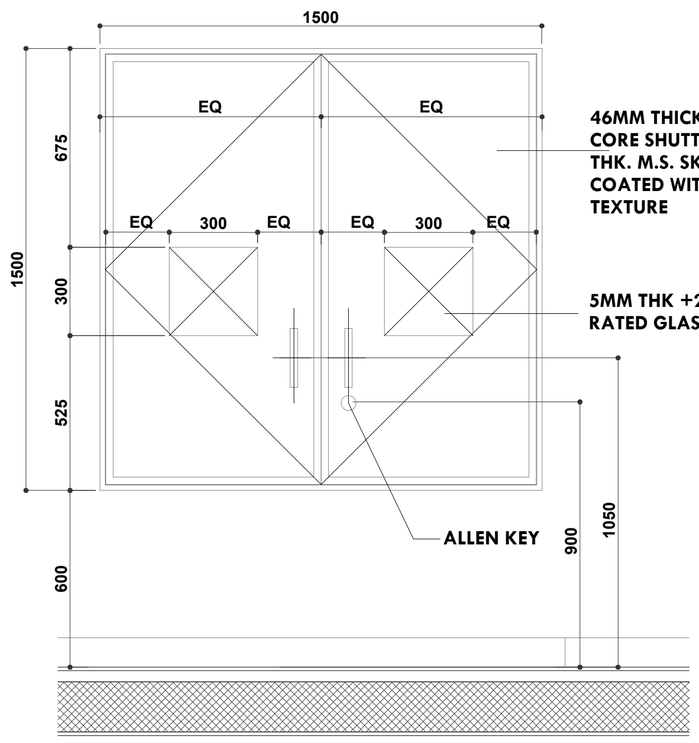

46MM THICK HONEY COMB CORE SHUTTER WITH 0.8MM THK. M.S. SKIN POWDER COATED WITH STIPPLED TEXTURE

5MM THK +2-HR FIRE RATED GLASS

SHAFT DOOR
SFD4

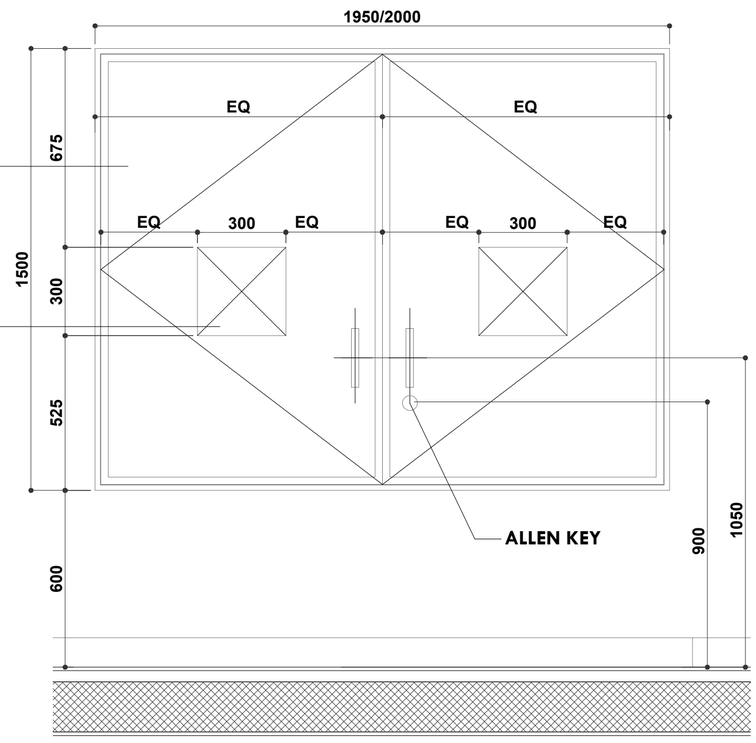

SHAFT DOOR
SFD5&SFD6

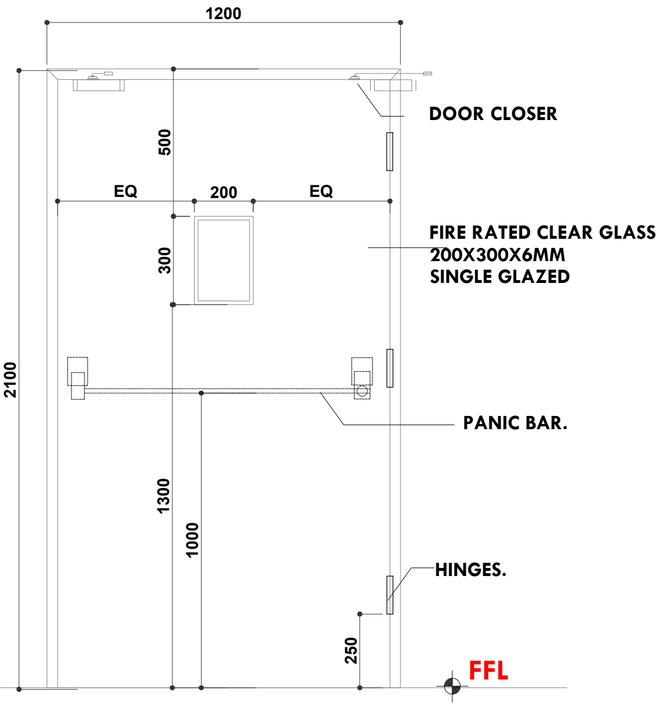

D1 FIRE STAIRCASE DOOR

TECHNICAL DESCRIPTION	
SHUTTER AND FRAME	HONEY COMB INFILL SHUTTER

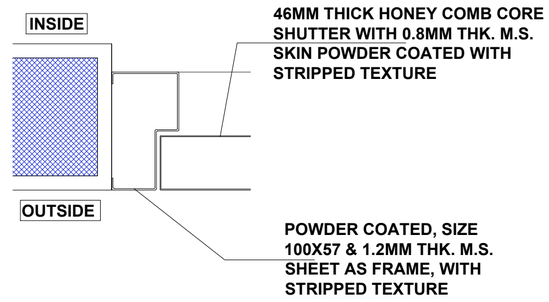

SERVICES DOOR FRAME & SHUTTER DETAIL

SCHEDULE OF OPENINGS - SHAFT-FIRE DOORS (ALL SIZES ARE IN mm)

OPENING	WIDTH	CLEAR HEIGHT	SILL LEVEL	LINTEL LEVEL	NOS BF	NOS GF	NOS 1st	NOS 2nd	NOS 3,5,&7th	NOS 4,6,8&10th	NOS 9th	NOS 11th	NOS TF	TOTAL NOS
SFD1	775	1500	600	2100	--	01	--	--	--	--	--	--	--	01
SFD2	900	1500	600	2100	--	01	02	02	06	08	02	02	--	23
SFD3	1362	1500	600	2100	--	01	01	01	03	04	01	01	--	12
SFD4	1500	1500	600	2100	--	01	01	01	03	04	01	01	01	13
SFD5	1950	1500	600	2100	--	01	01	01	03	04	01	01	--	12
SFD6	2000	1500	600	2100	01	02	02	02	06	08	02	02	--	25
D1	1200	2100	--	2100	06	04	01	01	03	04	01	01	01	22

DOOR TYPES	FIRE RESISTANT RATING
FIRE STAIRCASE	2 HOURS
FIRE SHAFT	2 HOURS
ELECTRICAL SHAFT	2 HOURS
ELECTRICAL ROOM	2 HOURS
LV SHAFT	2 HOURS
FAN ROOM (HVAC)	2 HOURS

DISCLAIMER

DOCUMENT CONTROL STATUS

TENDER DRAWINGS

PRINTS

REVISIONS

NOTES

1.ALL DIMENSIONS ARE IN MM.
2. ALL LEVELS GIVEN W.R.T. SITE SURVEY DRAWING GIVEN BY CLIENT
3.DRAWING TO BE READ & NOT SCALED.
4.THIS DRAWING IS TO BE READ IN CONJUNCTION WITH RELEVANT CONSULTANTS DRAWINGS. DISCREPANCIES IF ANY ARE TO BE BROUGHT TO THE NOTICE OF THE ARCHITECT PRIOR.

PROJECT

CONSTRUCTION OF FACULTY COMPLEX BY REPLACING THE EXISTING MFL BUILDING AT IIT MADRAS

CLIENT

IIT MADRAS

DRAWING TITLE

FIRE & SHAFT DOORS SHUTTERS AND FRAME DETAIL

DATE	SCALE	DRAWN BY
12.05.2026	A2 - 1:20	SRIDEVI
PROJECT NO.	DRAWING NO.	REV NO.
IITM	TD - 018(A)	R2

NORTH

CHECKED BY
Ar. Iswarya Jayakumar

APPROVED BY
Ar. Jeganath.J.Balakrishnan

JEGANATH JB ARCHITECTS
Tel(m): 91 - 9840570026
Email : jeganathjb@gmail.com
Web : www.jeganathjbarchitects.carbonmade.com
Address: No.6, 6th floor, Ram Swathi Towers, Durghabai Deshmukh Road, R.A.Puram, Chennai - 28.

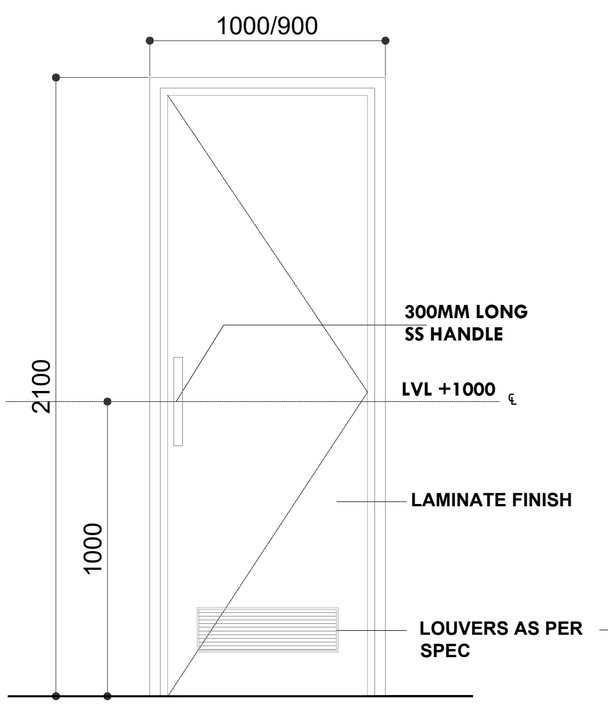

DOOR ELEVATION (EXTERIOR)
D2&D3

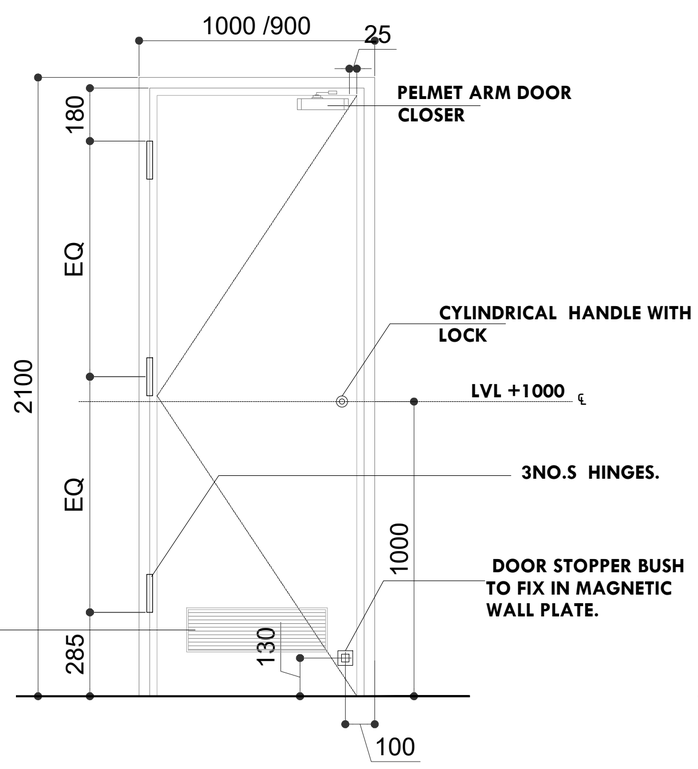

DOOR ELEVATION (INTERIOR)
D2&D3

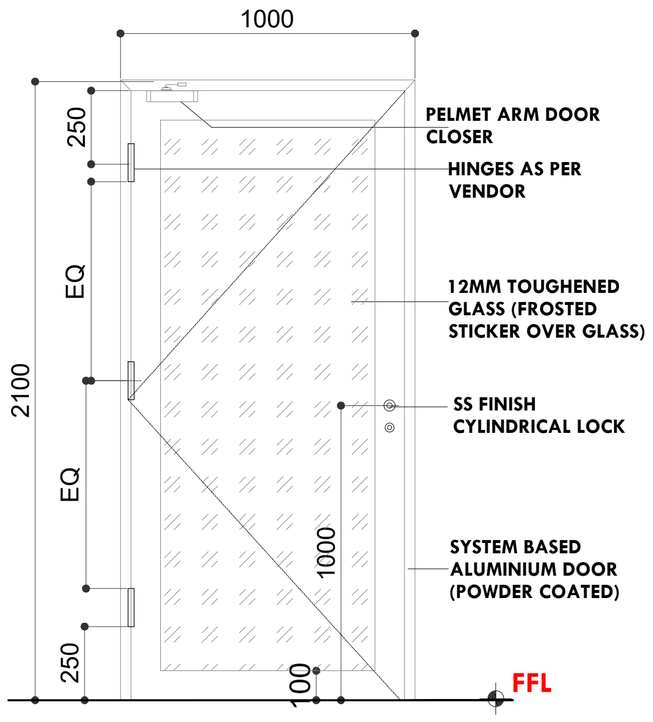

GLASS DOOR
D4-(FACULTIES ROOM)

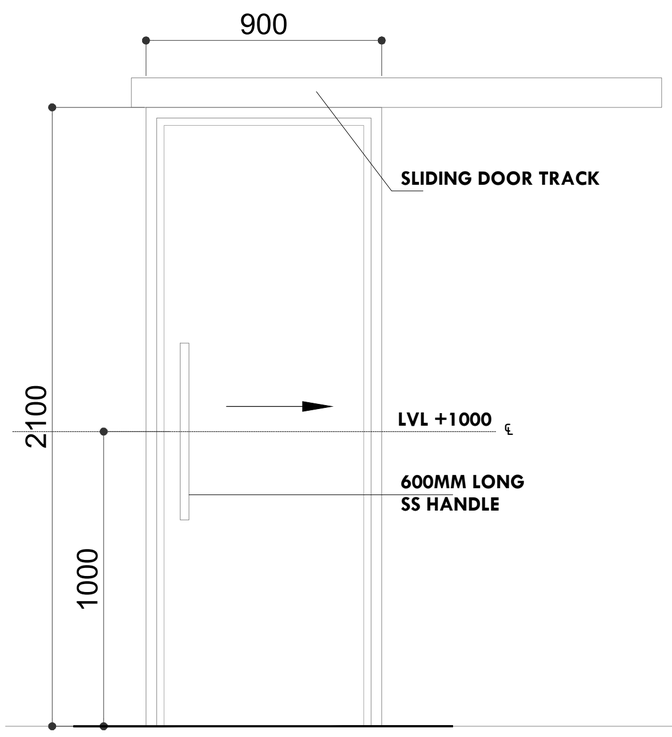

DOOR ELEVATION (EXTERIOR)
D3'-(PHYSICALLY CHALLENGED TOILET)

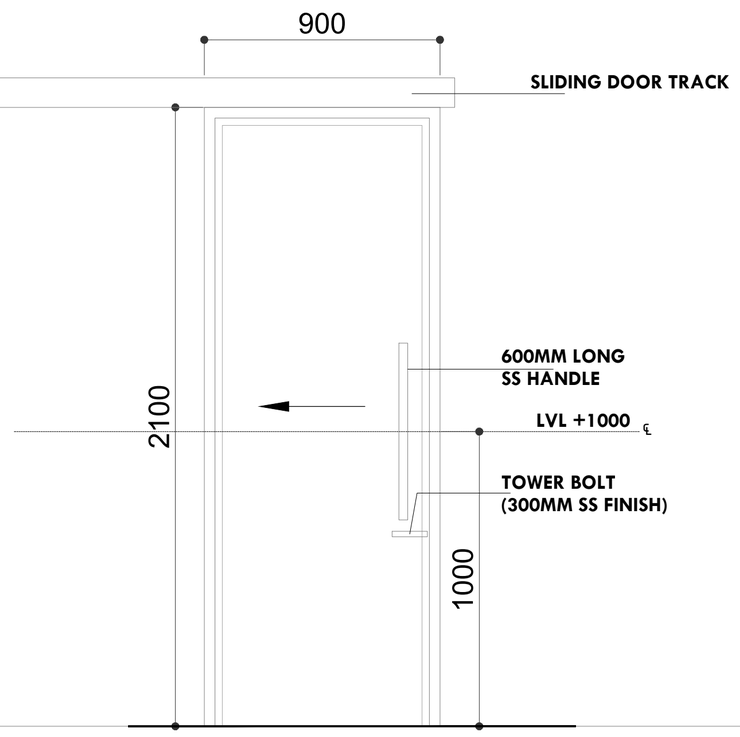

DOOR ELEVATION (INTERIOR)
D3'-(PHYSICALLY CHALLENGED TOILET)

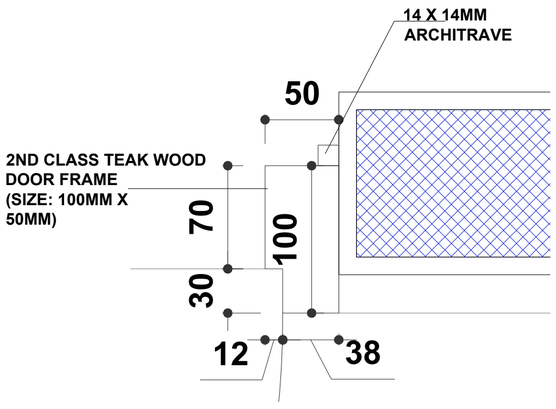

DOOR FRAME DETAIL
(FOR 100MM WALL)

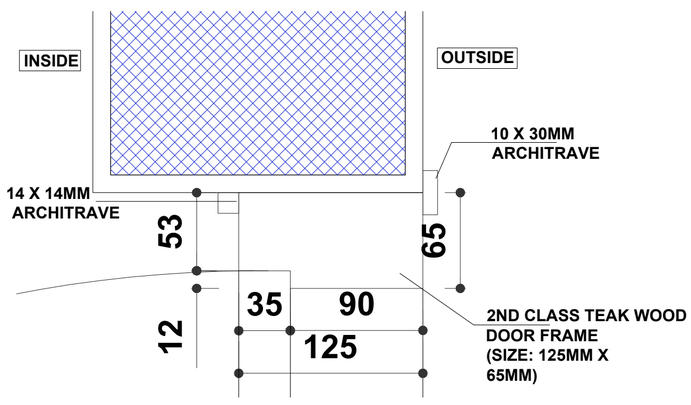

DOOR FRAME DETAIL
(FOR 200MM WALL)

SCHEDULE OF OPENINGS - WINDOWS (ALL SIZES ARE IN mm)													
OPENING	WIDTH	CLEAR HEIGHT	SILL LEVEL	LINTEL LEVEL	NOS BF	NOS GF	NOS 1st	NOS 2nd	NOS 3,5,&7th	NOS 4,6,8&10th	NOS 9th	NOS 11th	NOS TF	TOTAL NOS
D2	1000	2100	--	2100	--	02	02	02	06	08	02	02		24
D3	900	2100	--	2100	--	02	02	02	06	08	02	02		24
D3'	900	2100	--	2100	--	01	01	01	03	04	01	01		12
D4	1000	2100	--	2100	--	20	23	23	72	96	23	24		281

DISCLAIMER

DOCUMENT CONTROL STATUS
TENDER DRAWINGS

PRINTS

REVISIONS

NOTES
1.ALL DIMENSIONS ARE IN MM.
2. ALL LEVELS GIVEN W.R.T. SITE SURVEY DRAWING GIVEN BY CLIENT
3.DRAWING TO BE READ & NOT SCALED.
4.THIS DRAWING IS TO BE READ IN CONJUNCTION WITH RELEVANT CONSULTANTS DRAWINGS. DISCREPANCIES IF ANY ARE TO BE BROUGHT TO THE NOTICE OF THE ARCHITECT PRIOR.

PROJECT
CONSTRUCTION OF FACULTY COMPLEX BY REPLACING THE EXISTING MFL BUILDING AT IIT MADRAS

CLIENT
IIT MADRAS

DRAWING TITLE
DOOR SHUTTERS AND FRAME DETAIL

DATE	SCALE	DRAWN BY
12.05.2026	A2 - 1:20	SRIDEVI
PROJECT NO.	DRAWING NO.	REV NO.
IITM	TD - 018	R2

NORTH

CHECKED BY
Ar. Iswarya Jayakumar

APPROVED BY
Ar. Jeganath.J.Balakrishnan

JEGANATH JB ARCHITECTS
Tel(m): 91 - 9840570026
Email : jeganathjb@gmail.com
Web : www.jeganathjbarchitects.carbonmade.com
Address: No.6, 6th floor, Ram Swathi Towers,
Durghabai Deshmukh Road,
R.A.Puram, Chennai - 28.

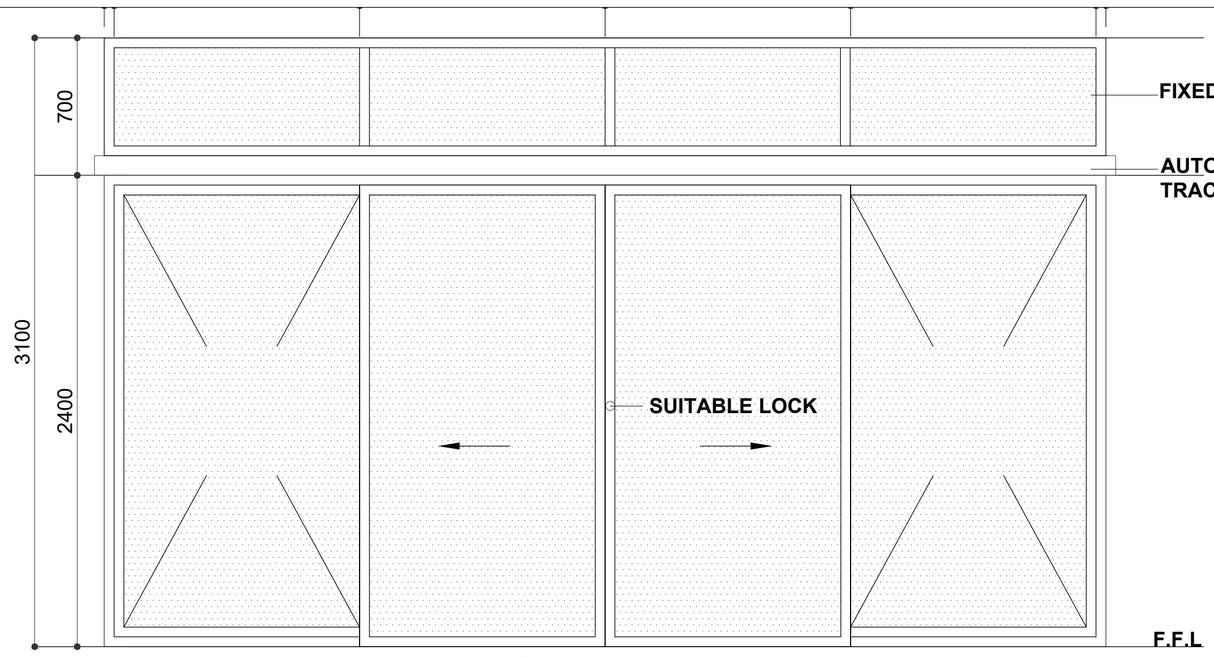

SD1 - ELEVATION
GLASS DOOR

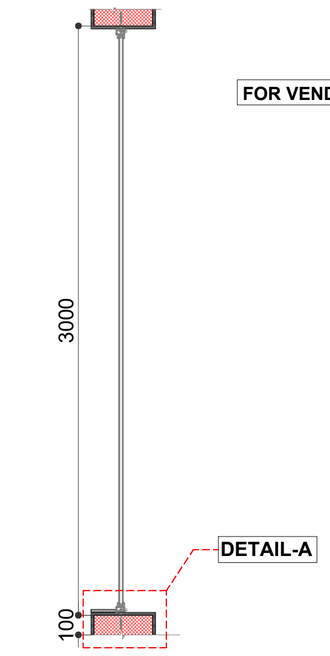

TYPICAL SECTION

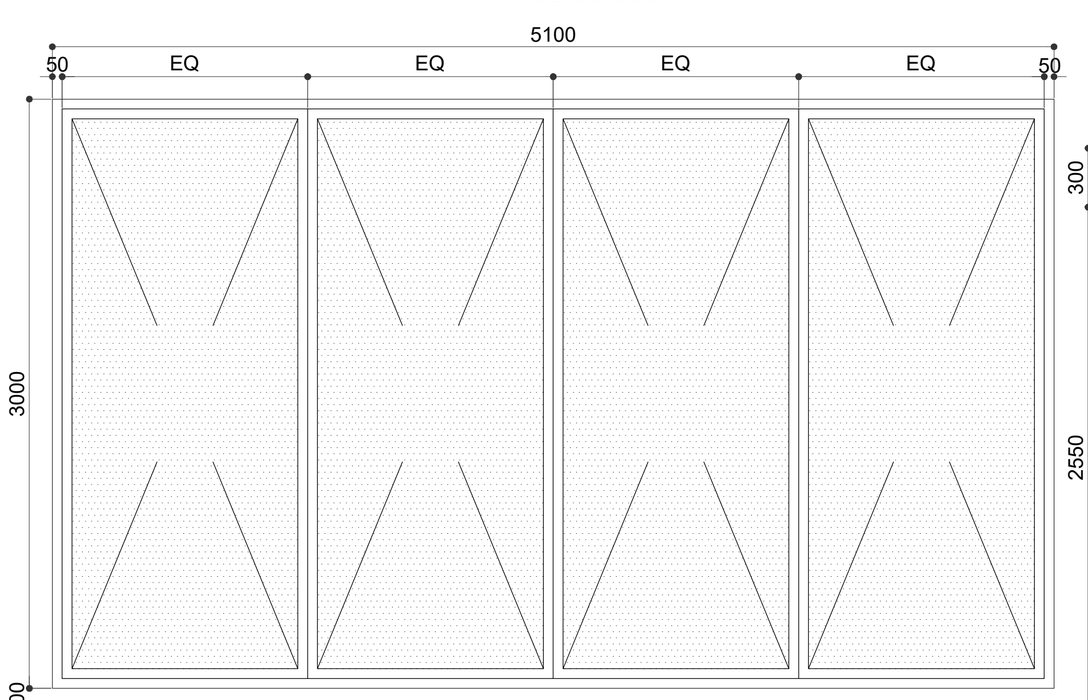

W5 - ELEVATION
FIXED WINDOW

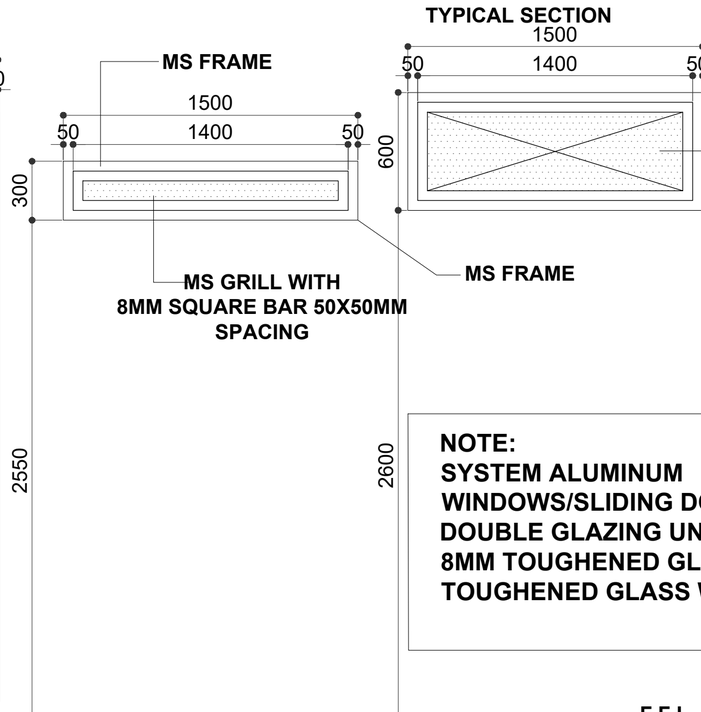

V1 - ELEVATION
VENTILATOR

V2 - ELEVATION
VENTILATOR

NOTE:
SYSTEM ALUMINUM WINDOWS/SLIDING DOORS WITH DOUBLE GLAZING UNIT (DGU) 8MM TOUGHENED GLASS + 8MM TOUGHENED GLASS WITH COLOR.

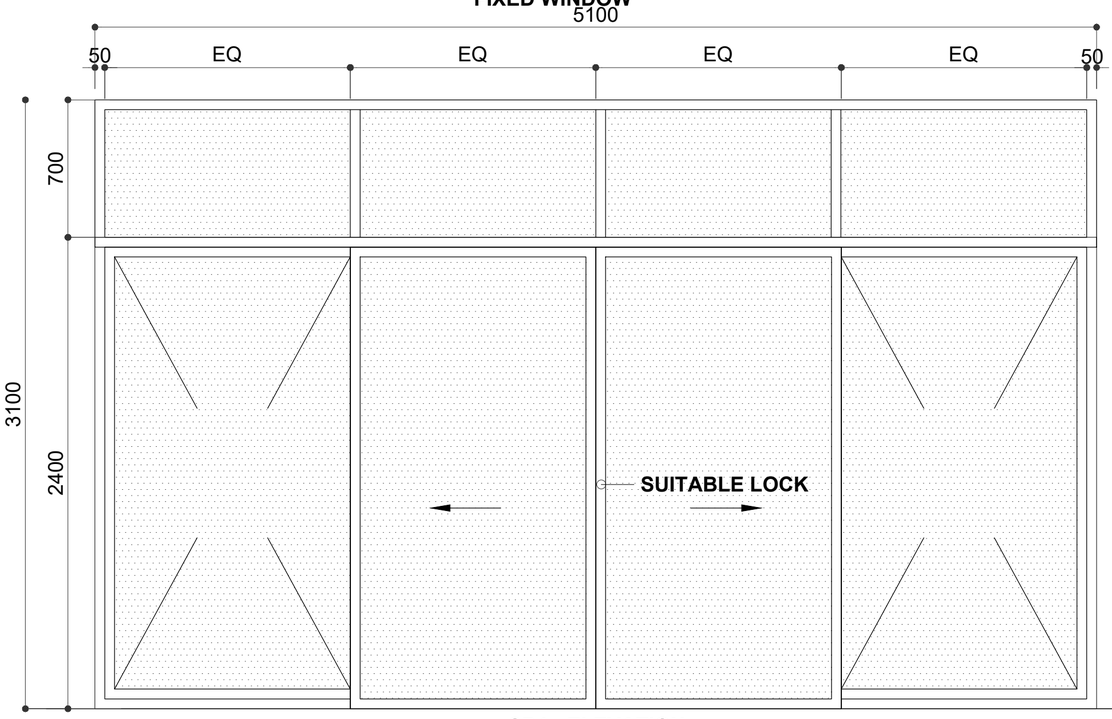

SD1 - ELEVATION
DOOR WINDOW

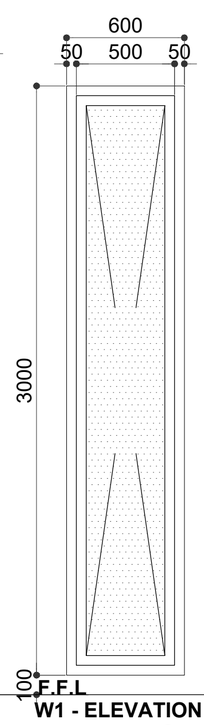

W1 - ELEVATION
FIXED WINDOW

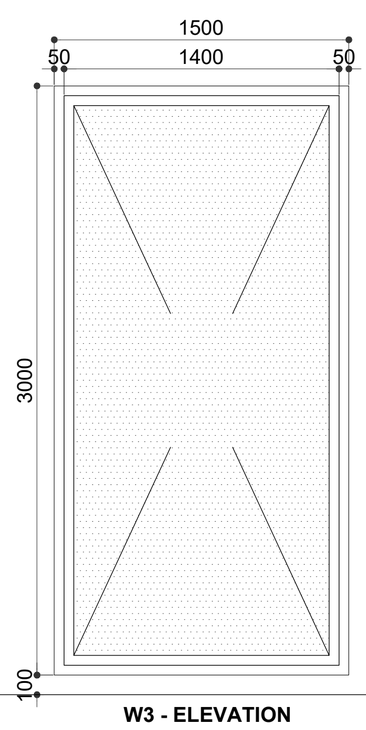

W3 - ELEVATION
FIXED WINDOW

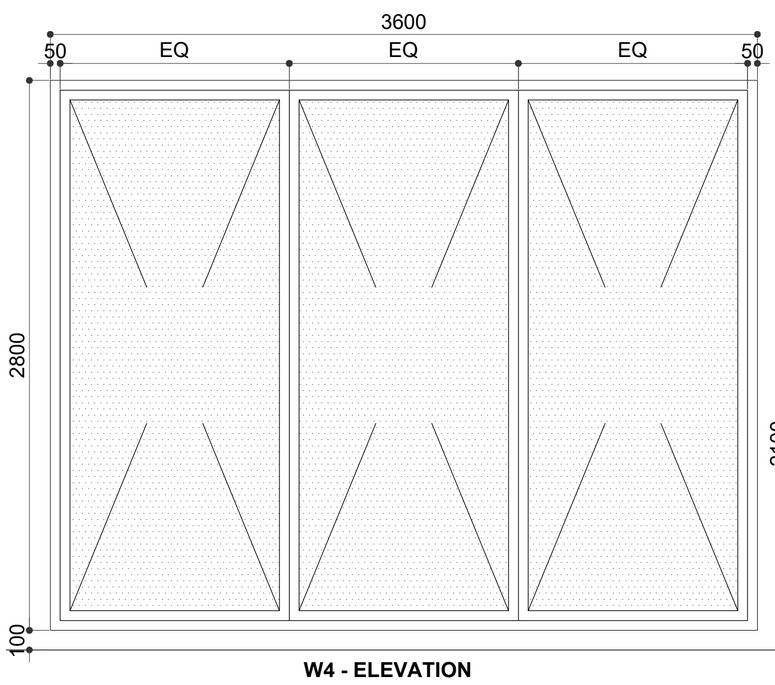

W4 - ELEVATION
FIXED WINDOW

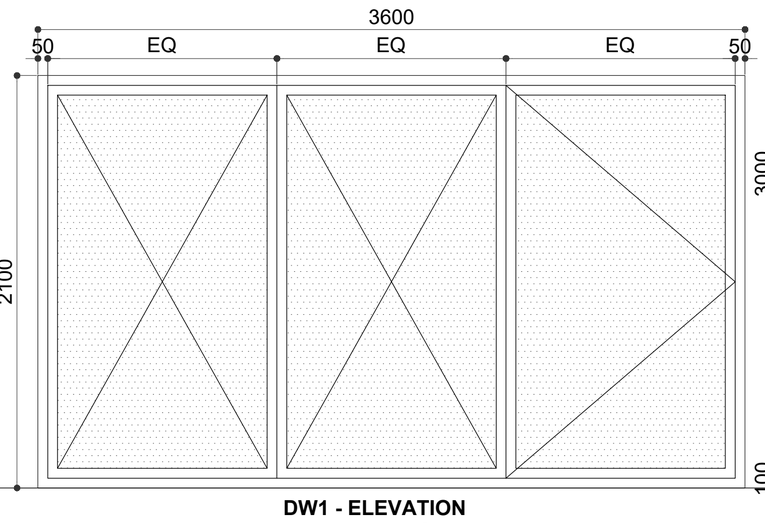

DW1 - ELEVATION
FIXED WINDOW

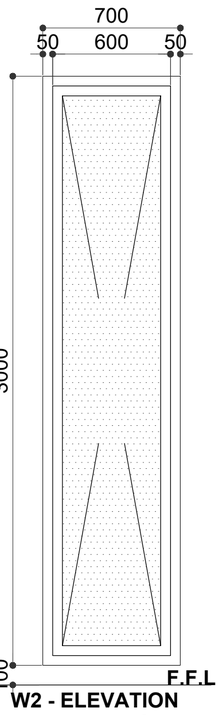

W2 - ELEVATION
FIXED WINDOW

SCHEDULE OF OPENINGS				
OPENING	WIDTH	CLEAR HEIGHT	SILL LVL	LINTEL LVL
SD1	5100	2100	F.F.L	2100
DW1	3600	2100	F.F.L	2100
W1	600	3000	100	SB
W2	700	3000	100	SB
W3	1500	3000	100	SB
W4	3600	3000	100	SB
W5	5100	3000	100	SB
V1	1500	300	2550	BB
V2	1500	600	2600	BB
NOTE-ALL HEIGHTS FROM FFL				
SB- SLAB BOTTOM				

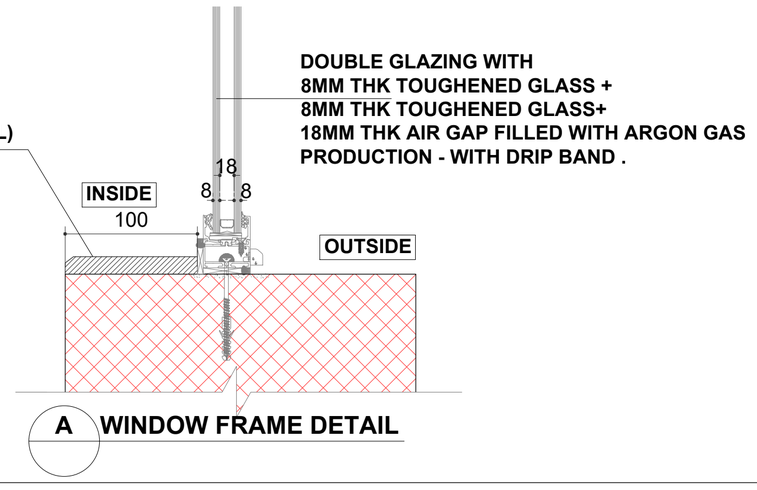

A WINDOW FRAME DETAIL

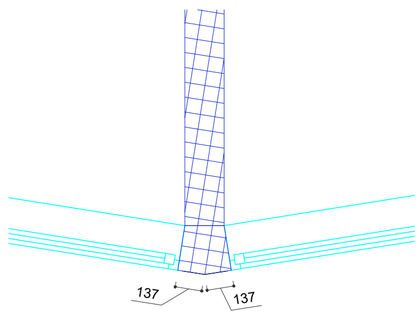

TYPICAL WINDOW
WALL EDGE DETAIL

DISCLAIMER

DOCUMENT CONTROL STATUS
TENDER DRAWINGS

PRINTS

REVISIONS

NOTES

1.ALL DIMENSIONS ARE IN MM.
2. ALL LEVELS GIVEN W.R.T. SITE SURVEY DRAWING GIVEN BY CLIENT
3.DRAWING TO BE READ & NOT SCALED.
4.THIS DRAWING IS TO BE READ IN CONJUNCTION WITH RELEVANT CONSULTANTS DRAWINGS. DISCREPANCIES IF ANY ARE TO BE BROUGHT TO THE NOTICE OF THE ARCHITECT PRIOR.

PROJECT
CONSTRUCTION OF FACULTY COMPLEX BY REPLACING THE EXISTING MFL BUILDING AT IIT MADRAS

CLIENT
IIT MADRAS

DRAWING TITLE
ALUMINIUM WINDOW & GLAZING DETAILS.

DATE	SCALE	DRAWN BY
12.05.2026	A2 - 1:20	SRIDEVI
PROJECT NO.	DRAWING NO.	REV NO.
--IITM	TD - 19	R2

NORTH

CHECKED BY
Ar. Iswarya Jayakumar

APPROVED BY
Ar. Jeganath.J.Balakrishnan

JEGANATH JB ARCHITECTS
Tel(m): 91 - 9840570026
Email : jeganathjb@gmail.com
Web : www.jeganathjbarchitects.carbonmade.com
Address: No.6, 6th floor, Ram Swathi Towers,
Durghabai Deshmukh Road,
R.A.Puram, Chennai - 28.

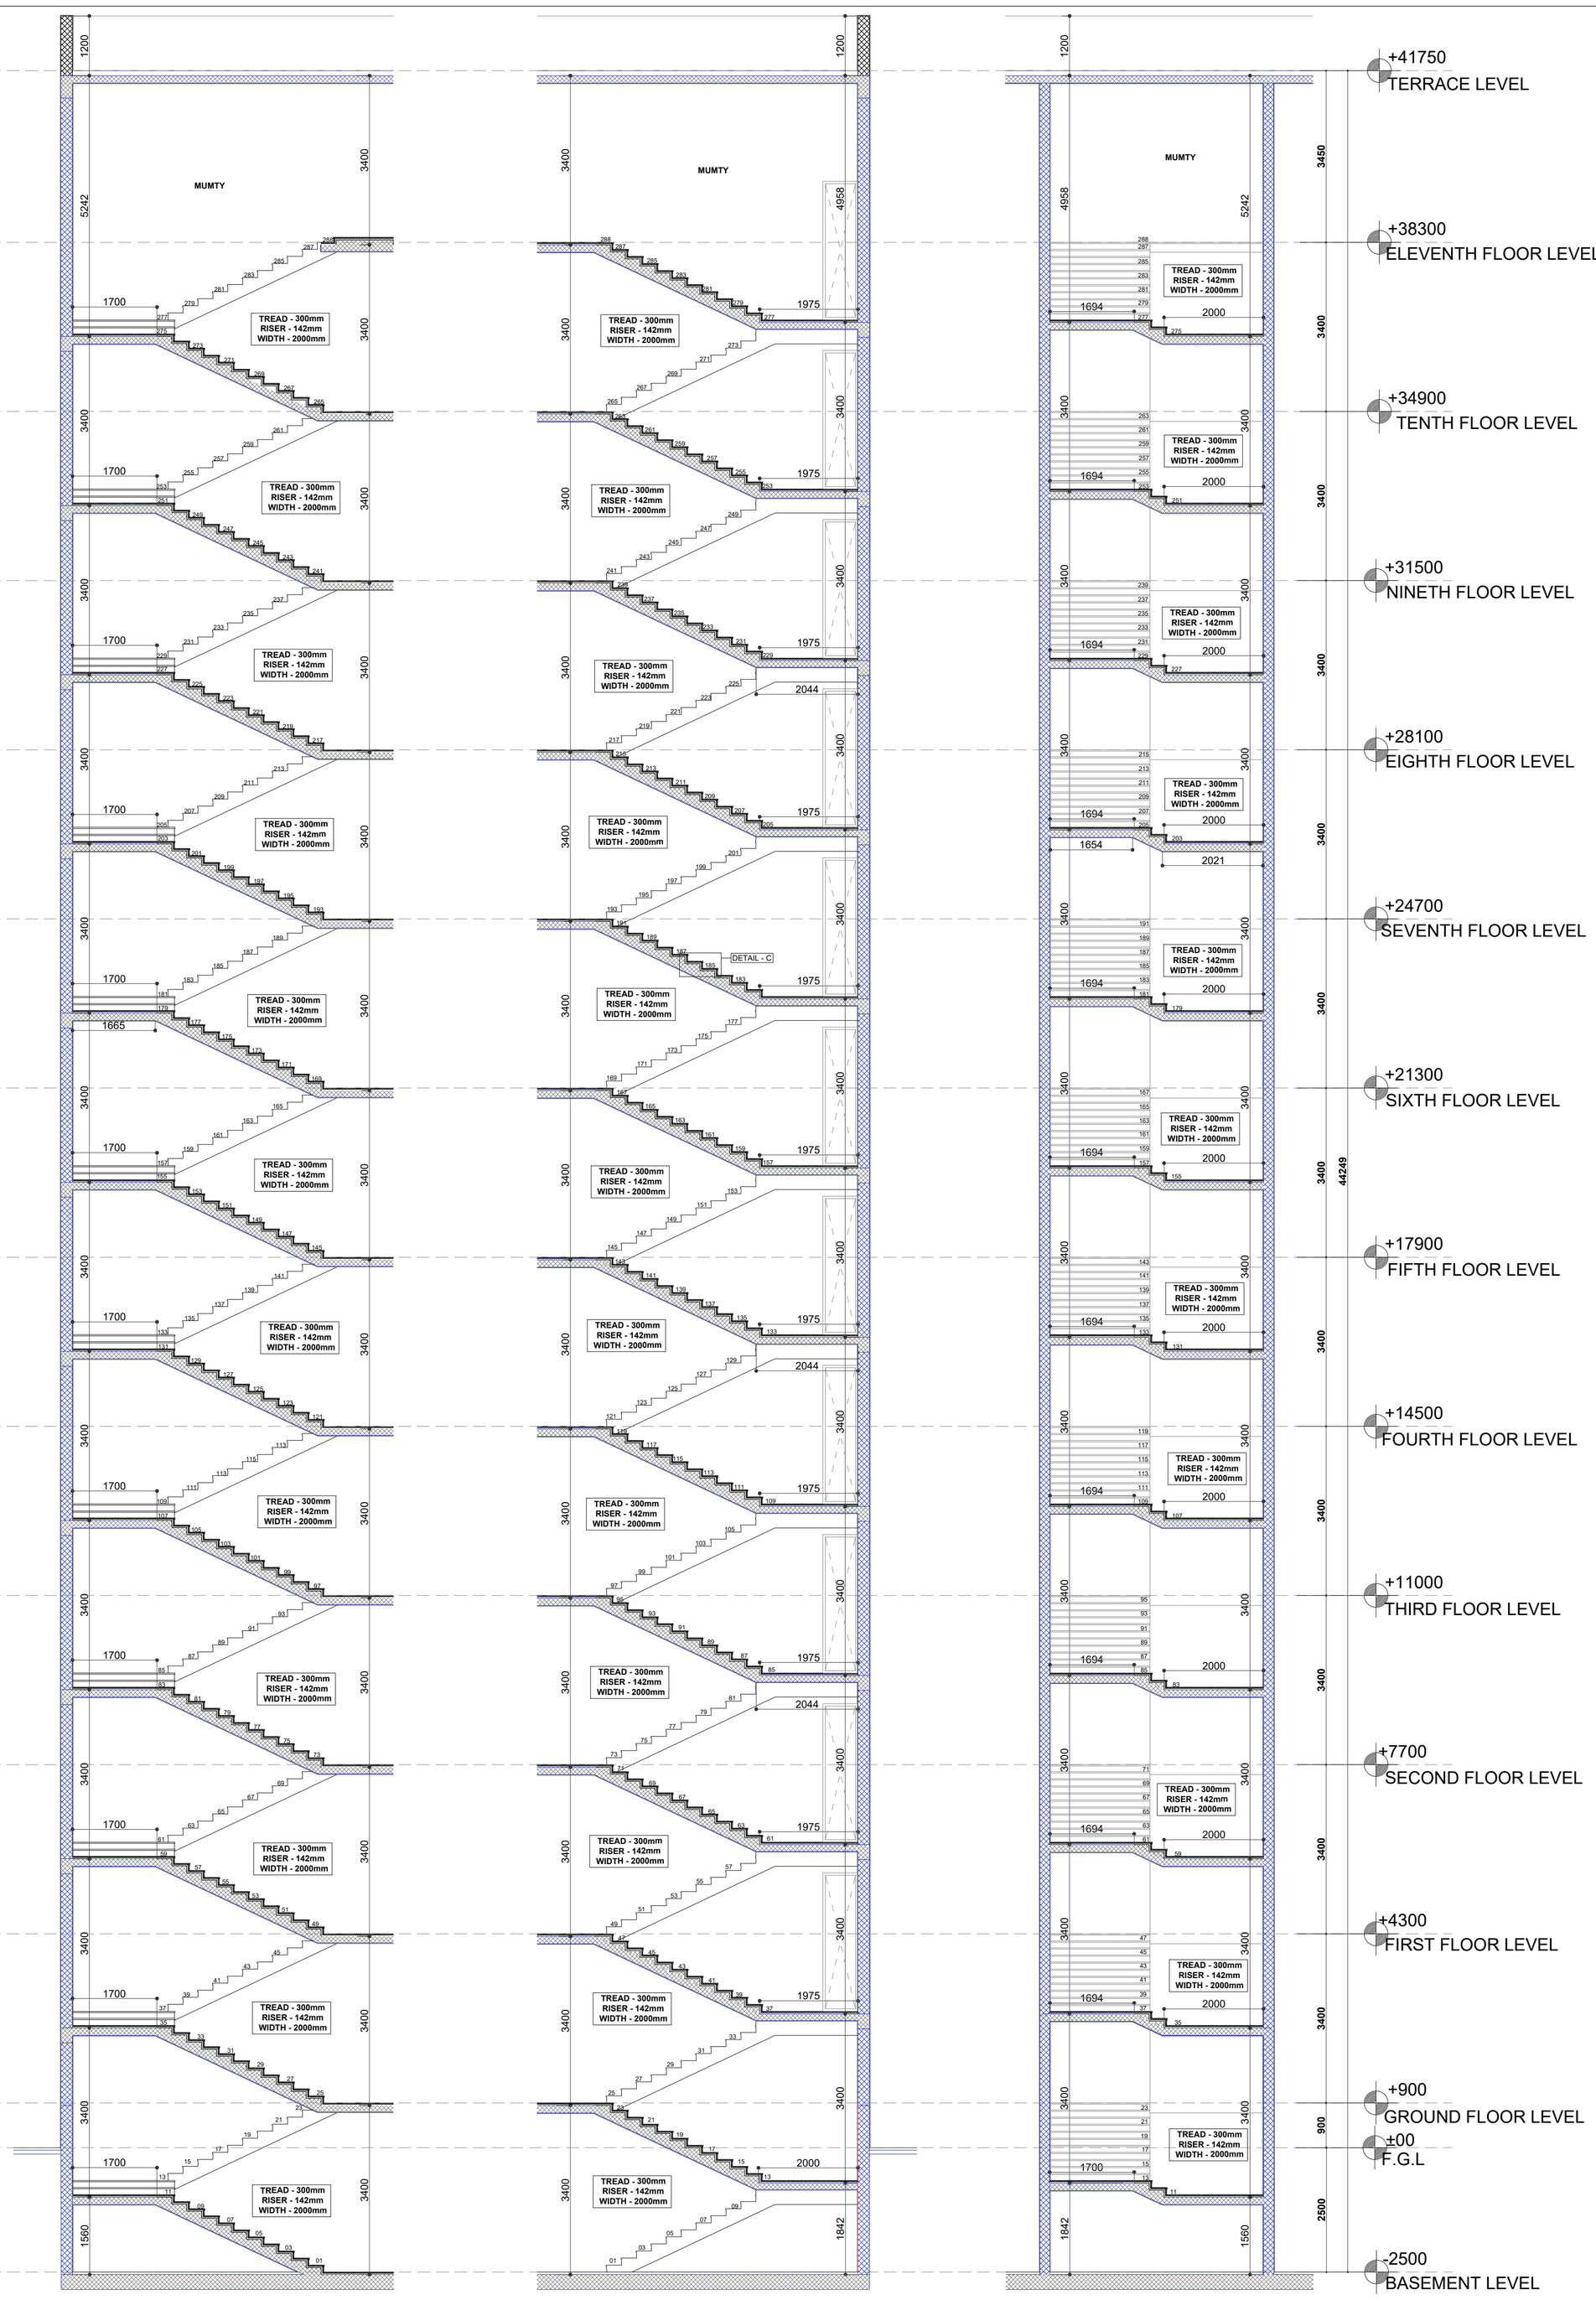

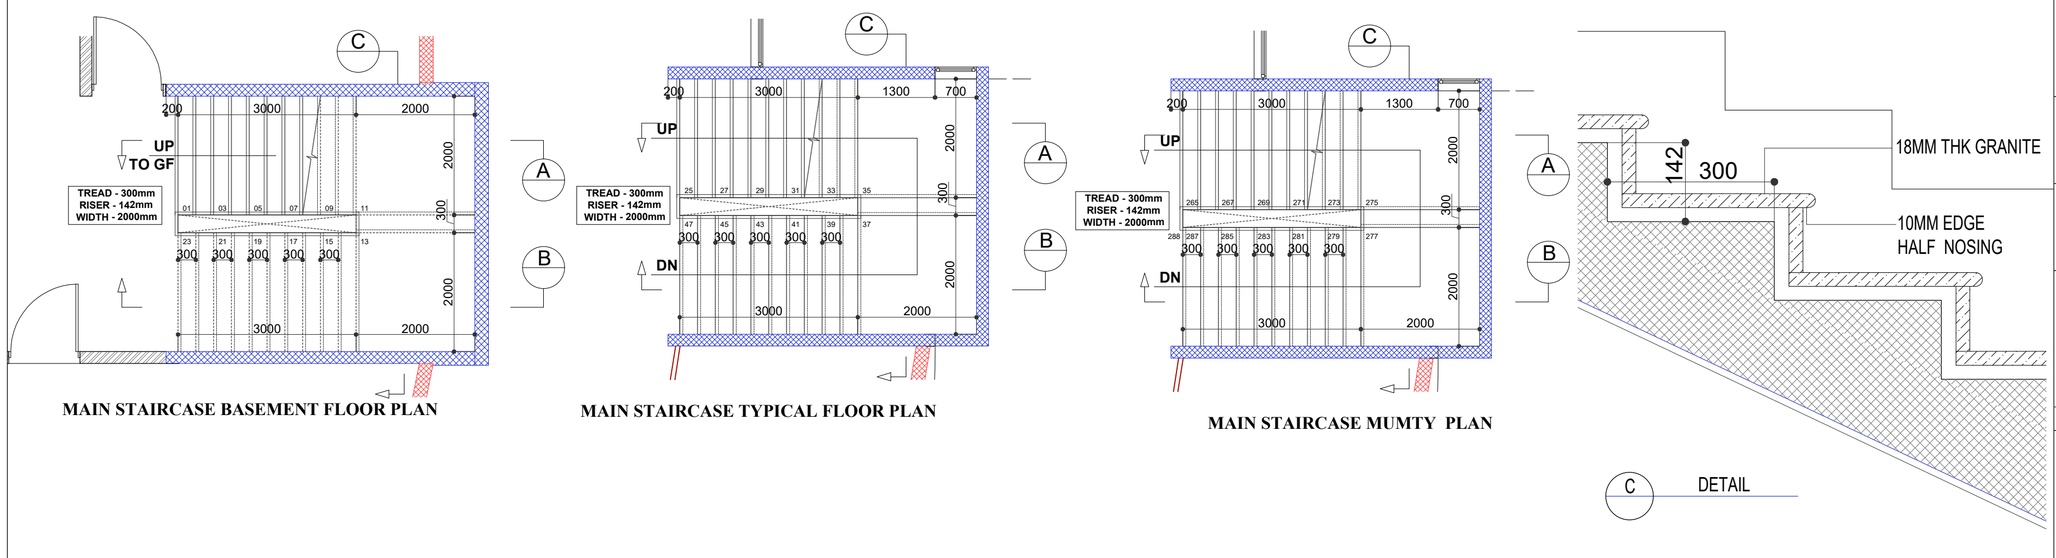

DISCLAIMER

DOCUMENT CONTROL STATUS

TENDER DRAWINGS

PRINTS

REVISIONS

NOTES

1.ALL DIMENSIONS ARE IN MM.
2. ALL LEVELS GIVEN W.R.T. SITE SURVEY DRAWING GIVEN BY CLIENT
3.DRAWING TO BE READ & NOT SCALED.
4.THIS DRAWING IS TO BE READ IN CONJUNCTION WITH RELEVANT CONSULTANTS DRAWINGS. DISCREPANCIES IF ANY ARE TO BE BROUGHT TO THE NOTICE OF THE ARCHITECT PRIOR.

PROJECT

CONSTRUCTION OF FACULTY COMPLEX BY REPLACING THE EXISTING MFL BUILDING AT IIT MADRAS

CLIENT

IIT MADRAS

DRAWING TITLE

MAIN STAIRCASE DETAILS

DATE	SCALE	DRAWN BY
12.05.2026	A2 - 1:75	JSR
PROJECT NO.	DRAWING NO.	REV NO.
IITM-FC	TD-20(1-5)	R2

NORTH

CHECKED BY
Ar. Ishwarya Jayakumar

APPROVED BY
Ar. Jeganath.J.Balakrishnan

JEGANATH JB ARCHITECTS
Tel(m): 91 - 9840570026
Email : jeganathjb@gmail.com
Web : www.jeganathjbarchitects.carbonmade.com
Address: No.6, 6th floor, Ram Swathi Towers,
Durghabai Deshmukh Road,
R.A.Puram, Chennai - 28.

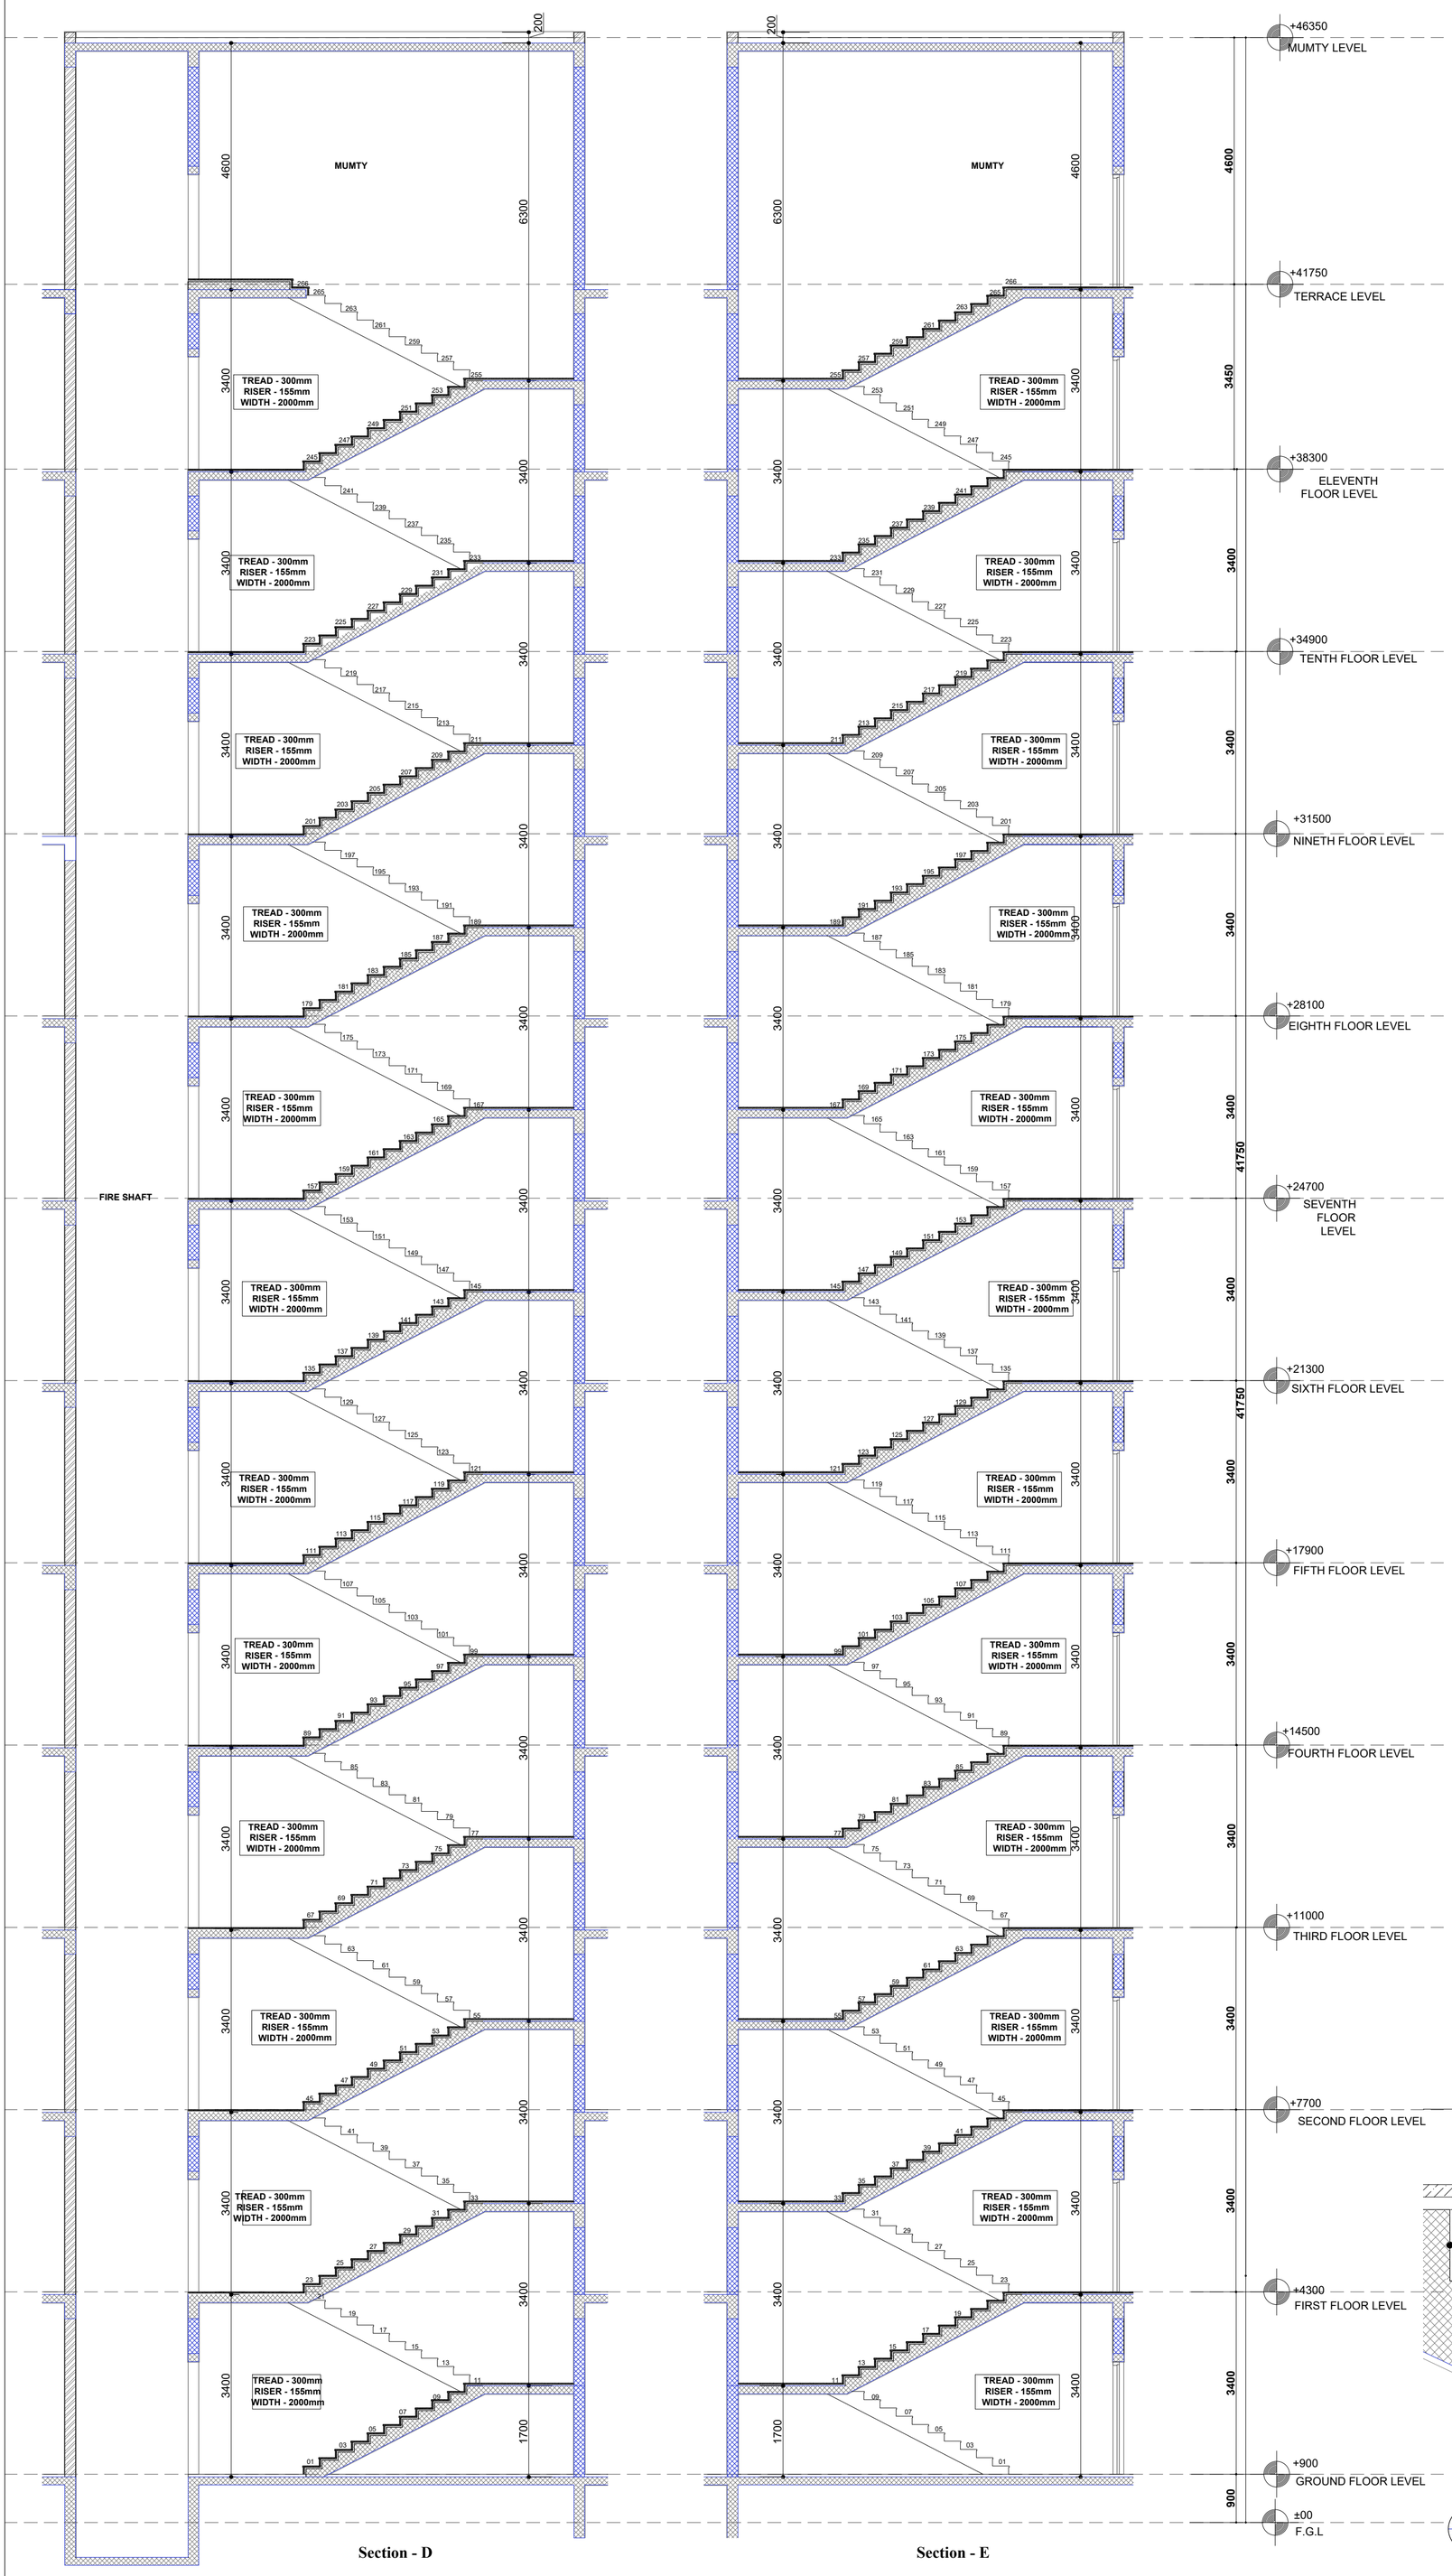

Section - D

Section - E

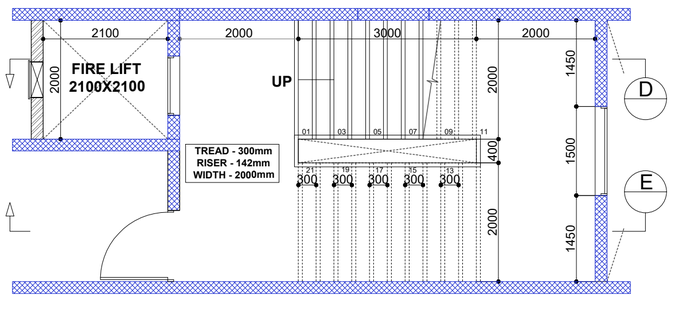

FIRE STAIRCASE
GROUND FLOOR

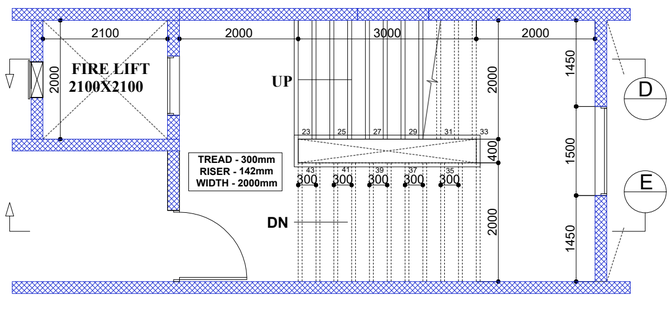

FIRE STAIRCASE
TYPICAL FLOOR

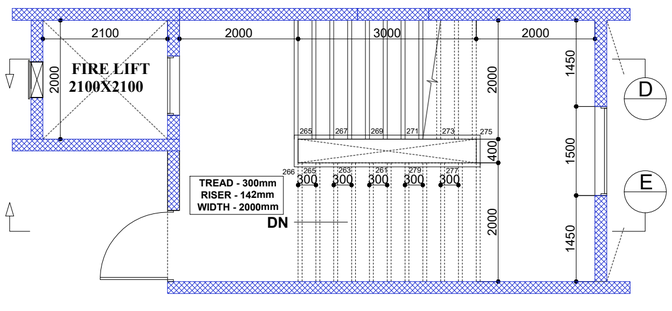

FIRE STAIRCASE
TERRACE FLOOR PLAN

DISCLAIMER

DOCUMENT CONTROL STATUS

TENDER DRAWINGS

PRINTS

REVISIONS

NOTES

1.ALL DIMENSIONS ARE IN MM.
2. ALL LEVELS GIVEN W.R.T. SITE SURVEY DRAWING GIVEN BY CLIENT
3.DRAWING TO BE READ & NOT SCALED.
4.THIS DRAWING IS TO BE READ IN CONJUNCTION WITH RELEVANT CONSULTANTS DRAWINGS. DISCREPANCIES IF ANY ARE TO BE BROUGHT TO THE NOTICE OF THE ARCHITECT PRIOR.

PROJECT

CONSTRUCTION OF FACULTY COMPLEX BY REPLACING THE EXISTING MFL BUILDING AT IIT MADRAS

CLIENT

IIT MADRAS

DRAWING TITLE

FIRE STAIRCASE DETAILS

DATE	SCALE	DRAWN BY
12.05.2026	A2 - 1:75	JSR
PROJECT NO.	DRAWING NO.	REV NO.
IITM-FC	TD-20(2-5)	R2

NORTH

CHECKED BY
Ar. Ishwarya Jayakumar

APPROVED BY
Ar. Jeganath.J.Balakrishnan

JEGANATH JB ARCHITECTS
Tel(m): 91 - 9840570026
Email : jeganathjb@gmail.com
Web : www.jeganathjbarchitects.carbonmade.com
Address: No.6, 6th floor, Ram Swathi Towers,
Durghabai Deshmukh Road,
R.A.Puram, Chennai - 28.

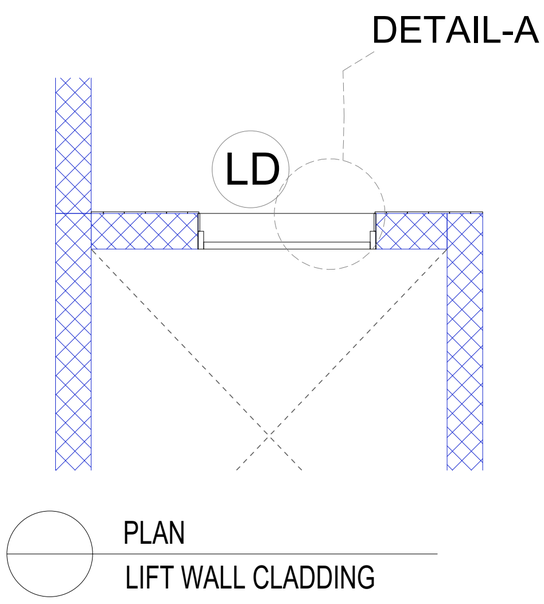

PLAN
LIFT WALL CLADDING

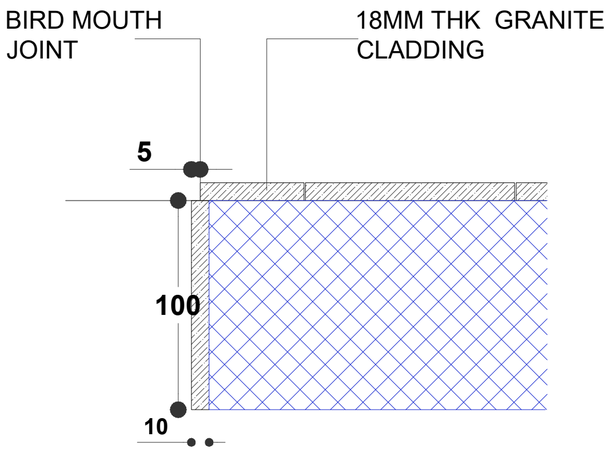

DETAIL-A
LIFT WALL CLADDING

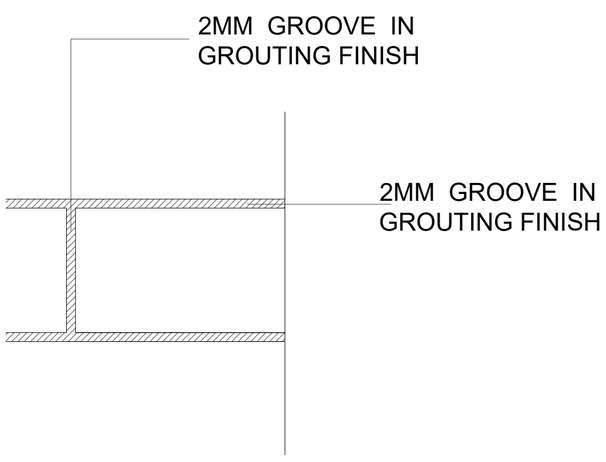

DETAIL-B
LIFT WALL CLADDING

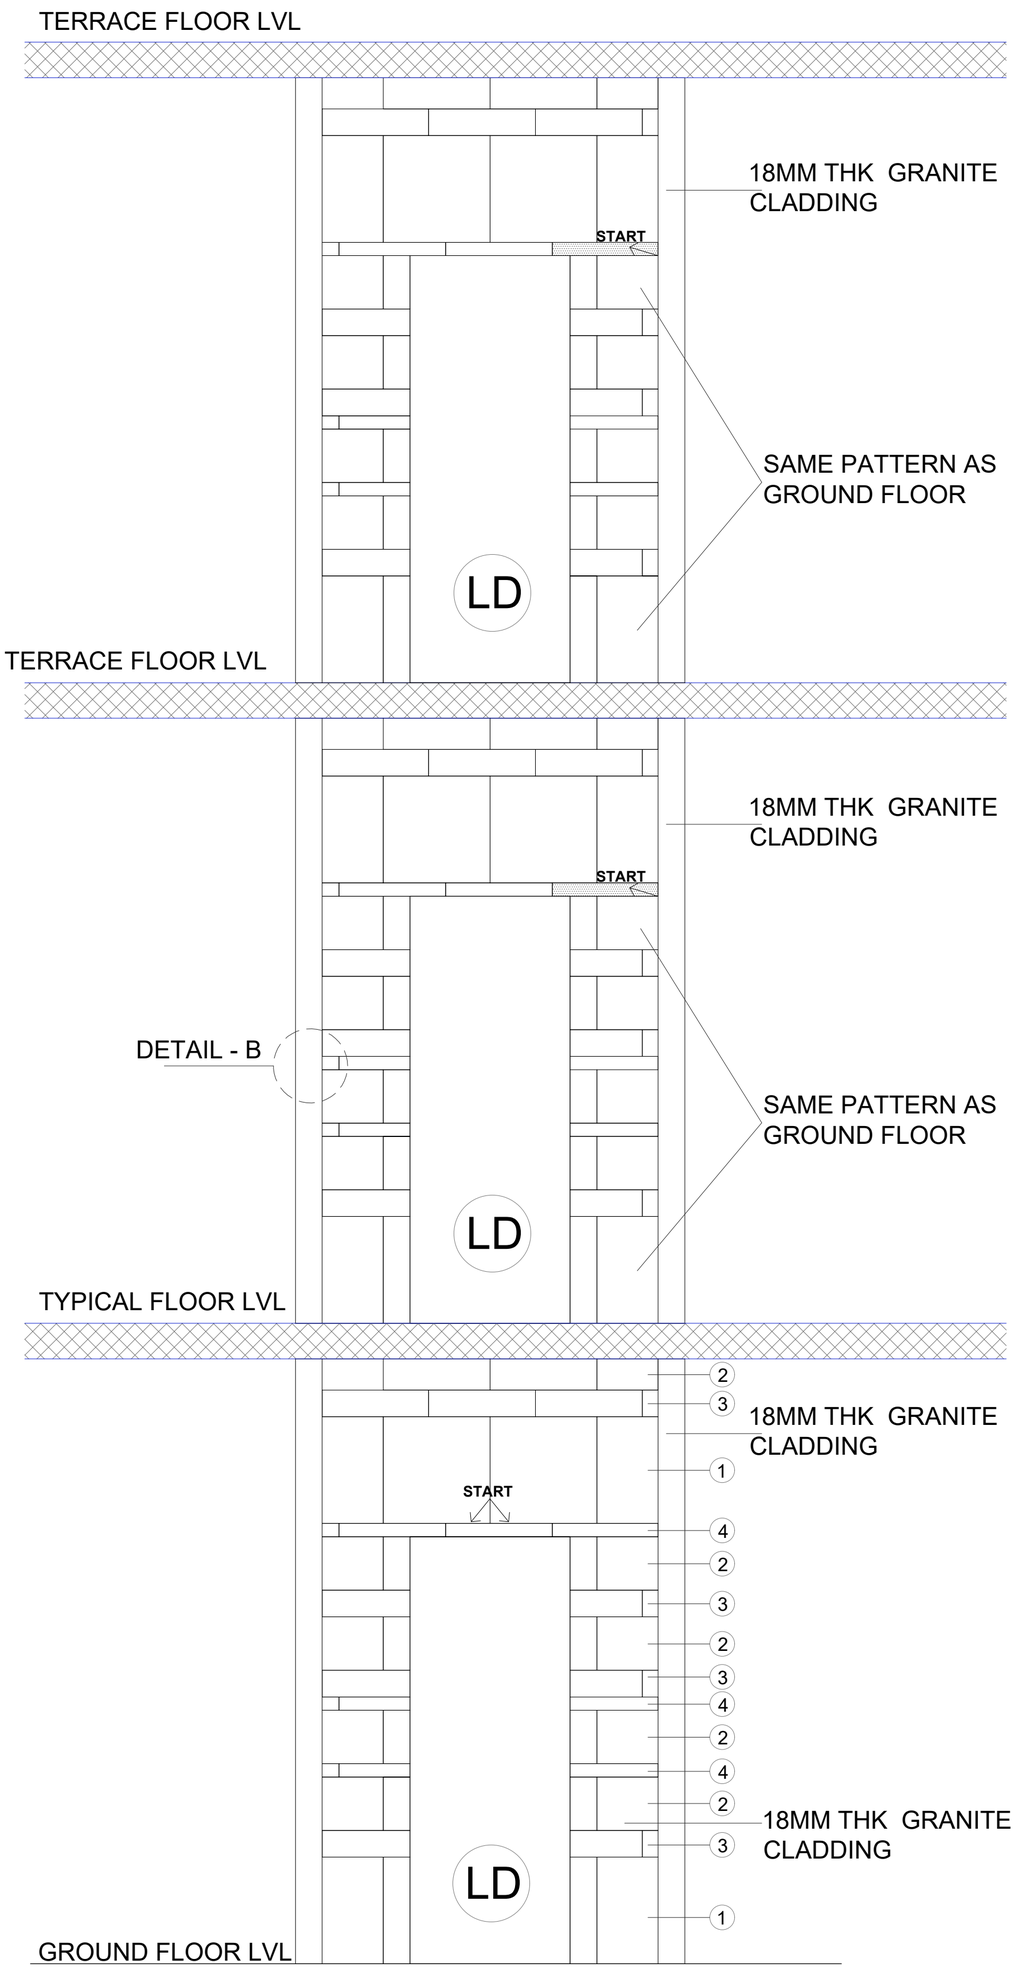

ELEVATION
LIFT WALL CLADDING

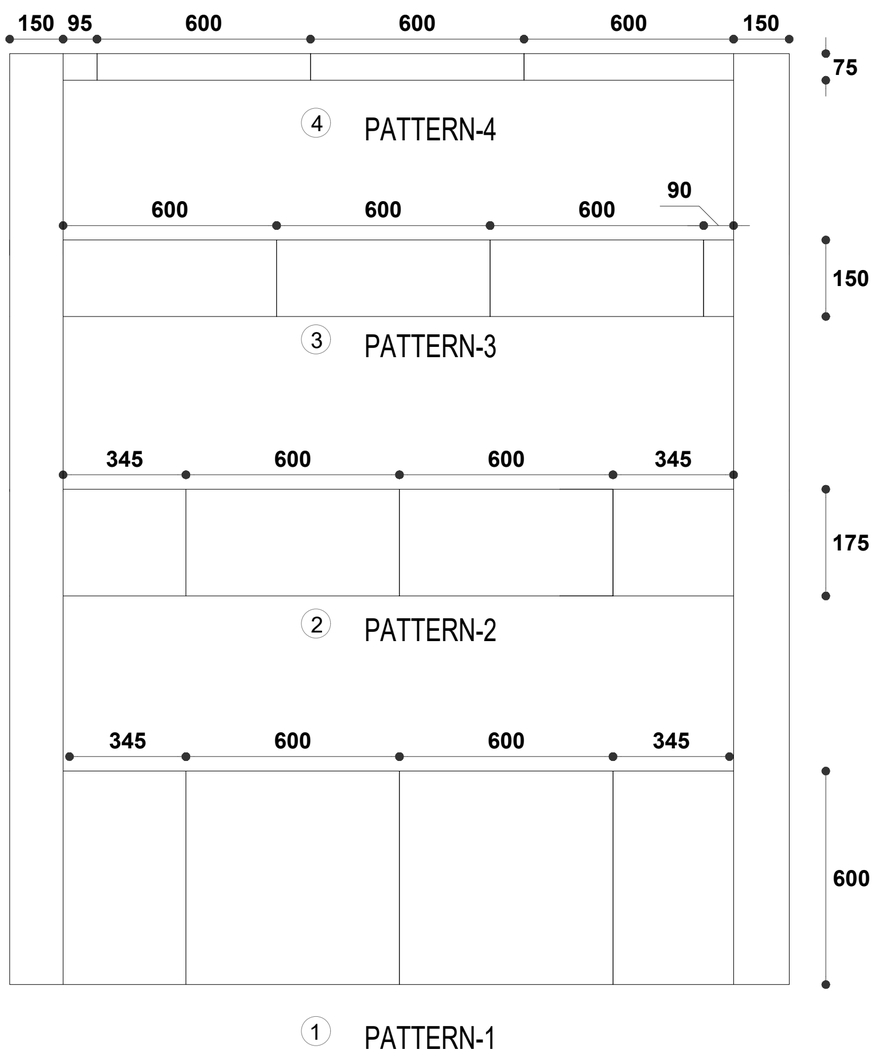

DISCLAIMER

DOCUMENT CONTROL STATUS

TENDER DRAWINGS

PRINTS

REVISIONS

NOTES

1.ALL DIMENSIONS ARE IN MM.
2. ALL LEVELS GIVEN W.R.T. SITE SURVEY DRAWING GIVEN BY CLIENT
3.DRAWING TO BE READ & NOT SCALED.
4.THIS DRAWING IS TO BE READ IN CONJUNCTION WITH RELEVANT CONSULTANTS DRAWINGS. DISCREPANCIES IF ANY ARE TO BE BROUGHT TO THE NOTICE OF THE ARCHITECT PRIOR.

PROJECT

CONSTRUCTION OF FACULTY COMPLEX BY REPLACING THE EXISTING MFL BUILDING AT IIT MADRAS

CLIENT

IIT MADRAS

DRAWING TITLE

FIRE LIFT LOBBY DETAILS

DATE	SCALE	DRAWN BY
12.05.2026	A2 - 1:25	JSR
PROJECT NO.	DRAWING NO.	REV NO.
IITM-FC	TD-20(3-5)	R2

NORTH

CHECKED BY
Ar. Ishwarya Jayakumar

APPROVED BY
Ar. Jeganath.J.Balakrishnan

JEGANATH JB ARCHITECTS
Tel(m): 91 - 9840570026
Email : jeganathjb@gmail.com
Web : www.jeganathjbarchitects.carbonmade.com
Address: No.6, 6th floor, Ram Swathi Towers,
Durghabai Deshmukh Road,
R.A.Puram, Chennai - 28.

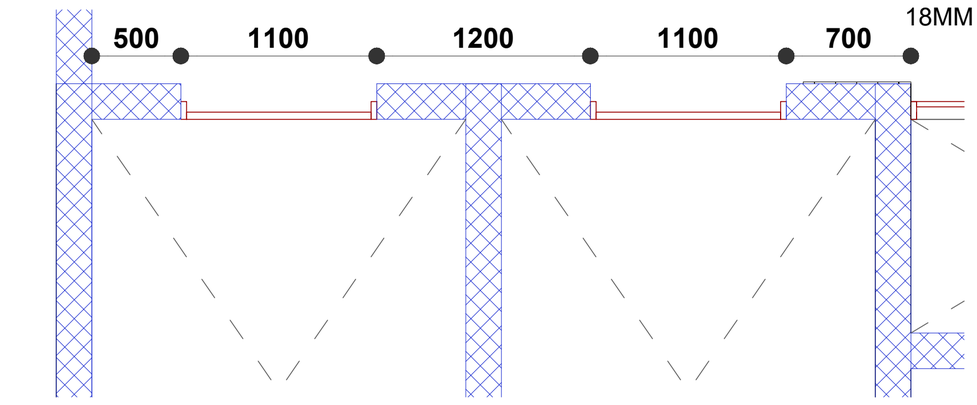

PLAN
LIFT WALL CLADDING

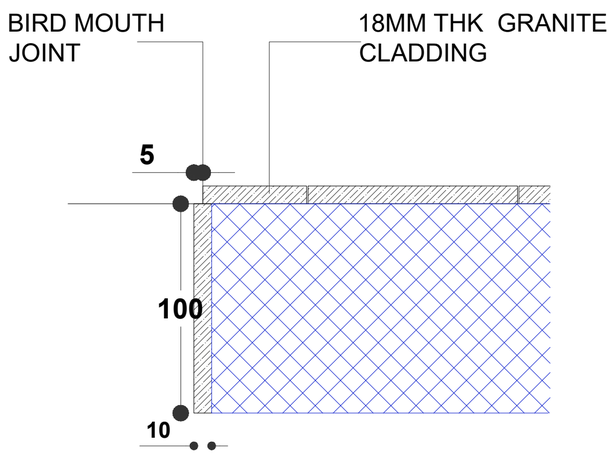

DETAIL-A
LIFT WALL CLADDING

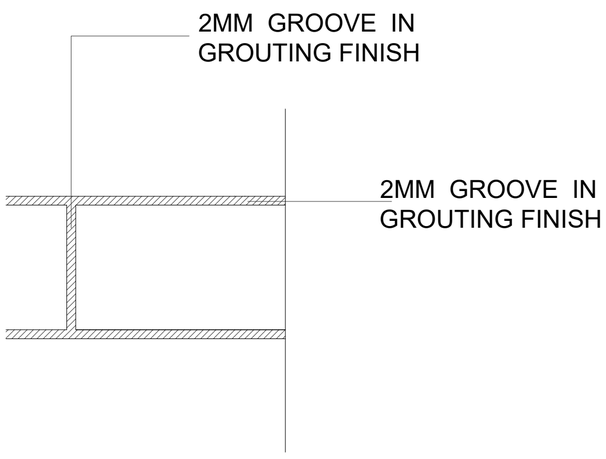

DETAIL-B
LIFT WALL CLADDING

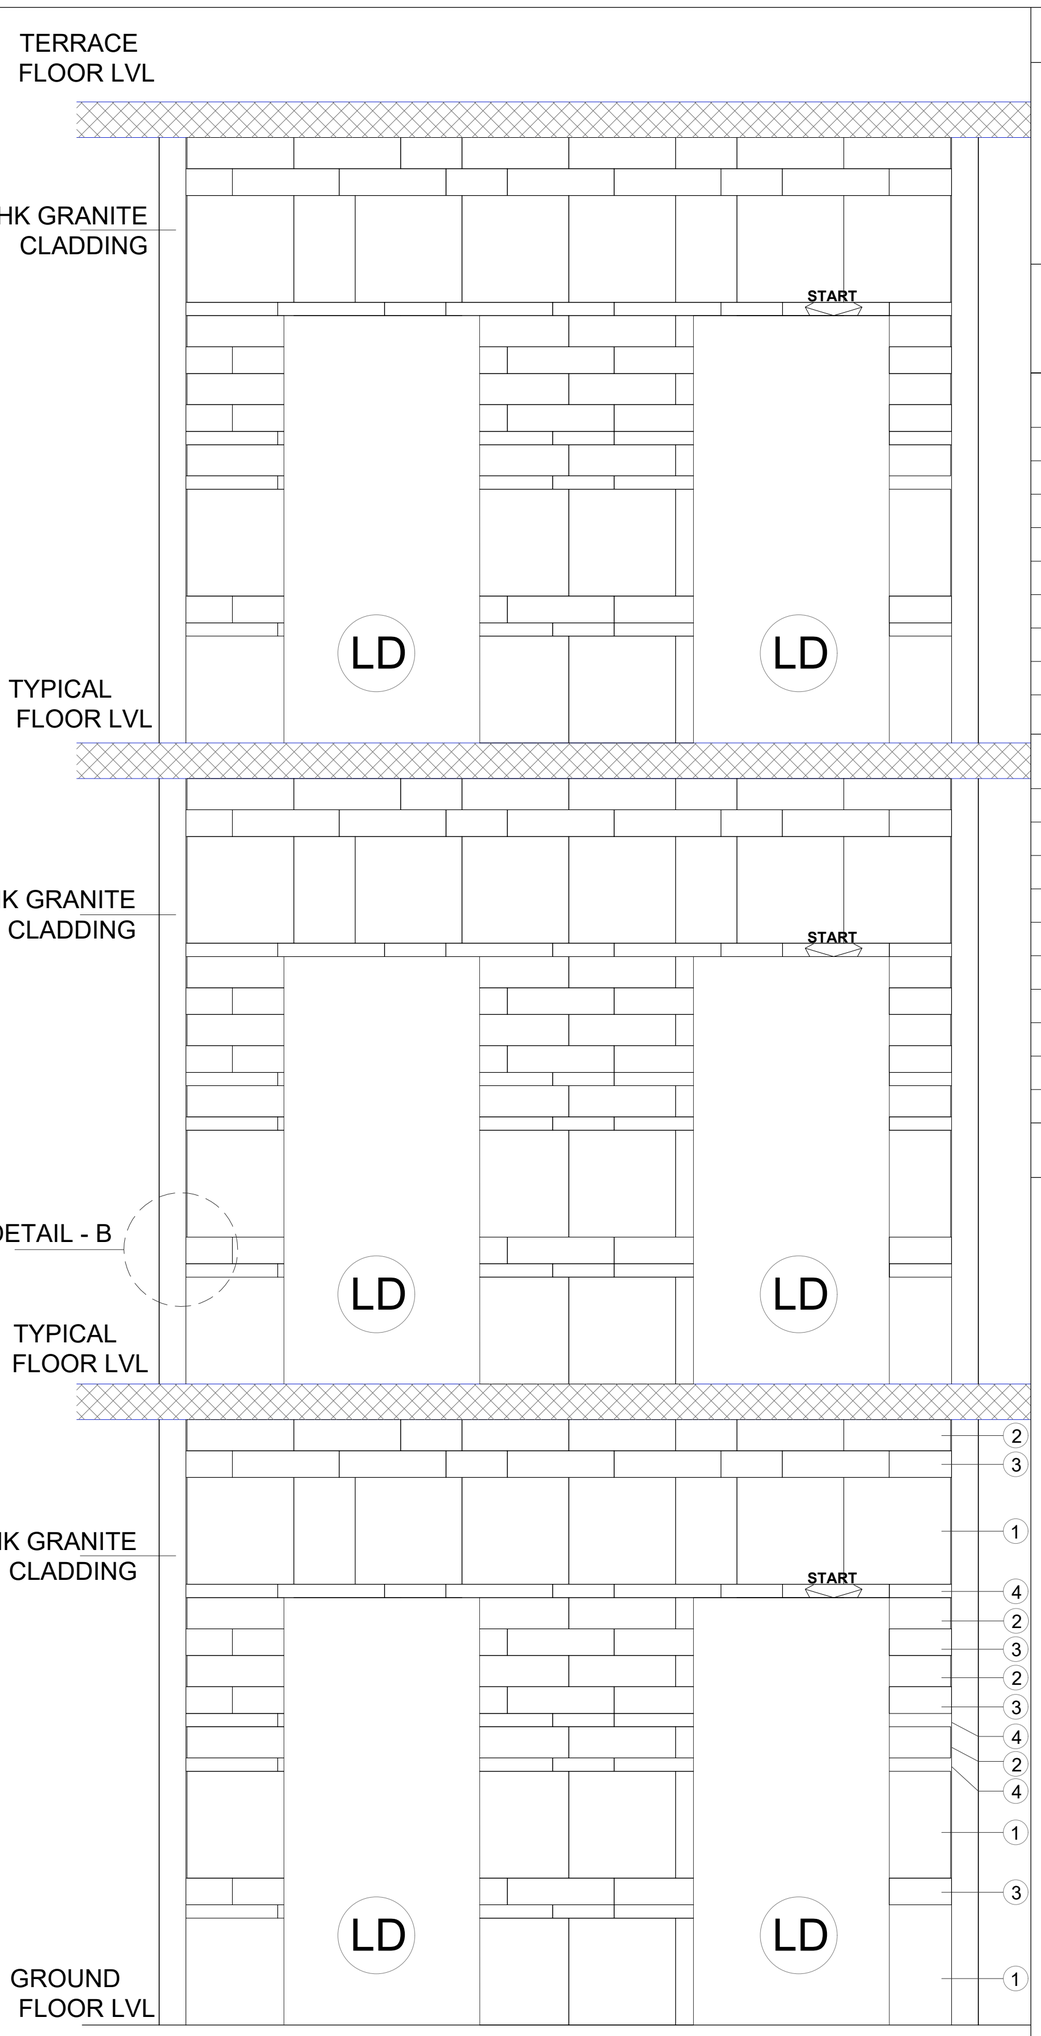

ELEVATION

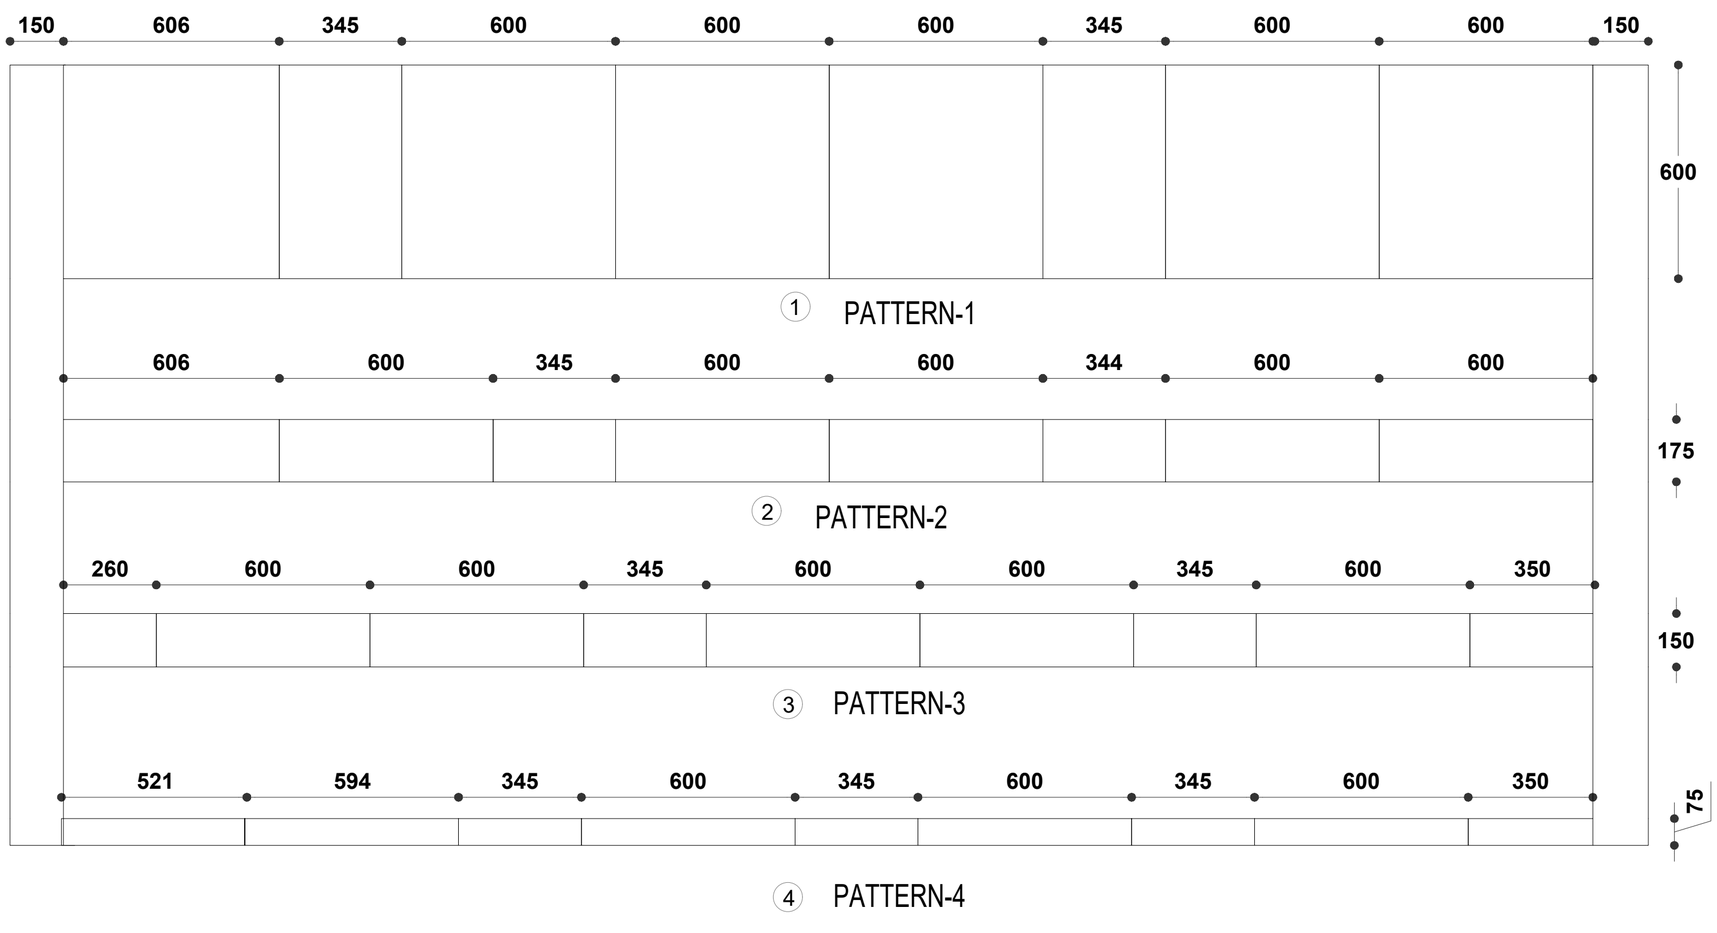

DISCLAIMER

DOCUMENT CONTROL STATUS

TENDER DRAWINGS

PRINTS

REVISIONS

NOTES

1.ALL DIMENSIONS ARE IN MM.
2. ALL LEVELS GIVEN W.R.T. SITE SURVEY DRAWING GIVEN BY CLIENT
3.DRAWING TO BE READ & NOT SCALED.
4.THIS DRAWING IS TO BE READ IN CONJUNCTION WITH RELEVANT CONSULTANTS DRAWINGS. DISCREPANCIES IF ANY ARE TO BE BROUGHT TO THE NOTICE OF THE ARCHITECT PRIOR.

PROJECT

CONSTRUCTION OF FACULTY COMPLEX BY REPLACING THE EXISTING MFL BUILDING AT IIT MADRAS

CLIENT

IIT MADRAS

DRAWING TITLE

LIFT LOBBY DETAILS

DATE	SCALE	DRAWN BY
12.05.2026	A2 - 1:25	JSR
PROJECT NO.	DRAWING NO.	REV NO.
IITM-FC	TD-20(4-5)	R2

NORTH

CHECKED BY
Ar. Ishwarya Jayakumar

APPROVED BY
Ar. Jeganath.J.Balakrishnan

JEGANATH JB ARCHITECTS
Tel(m): 91 - 9840570026
Email : jeganathjb@gmail.com
Web : www.jeganathjbarchitects.carbonmade.com
Address: No.6, 6th floor, Ram Swathi Towers,
Durghabai Deshmukh Road,
R.A.Puram, Chennai - 28.

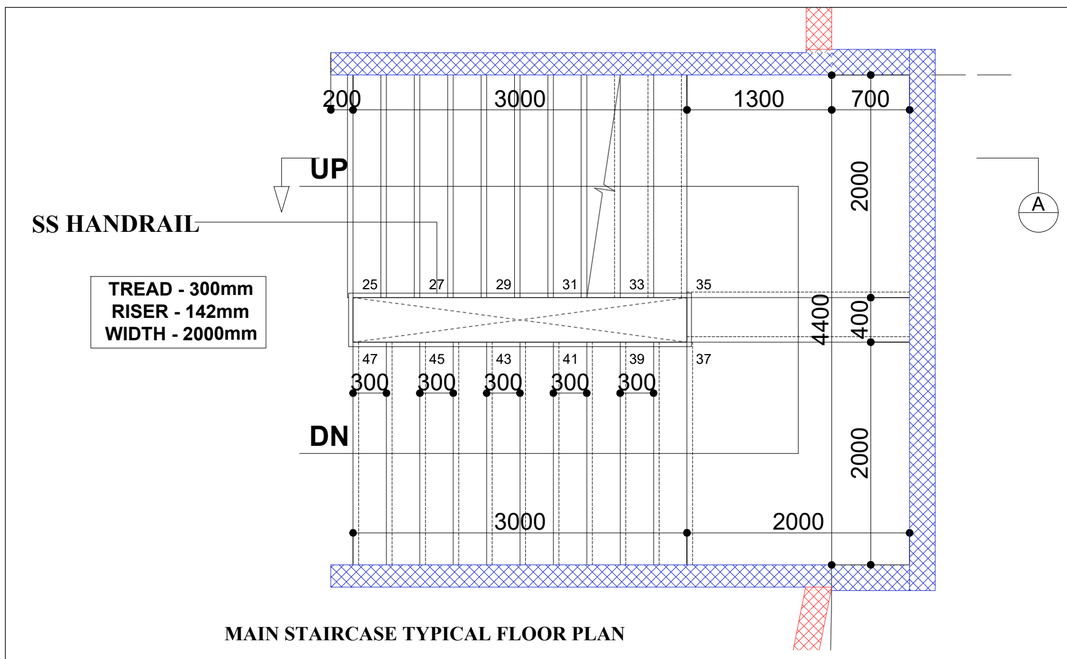

MAIN STAIRCASE TYPICAL FLOOR PLAN

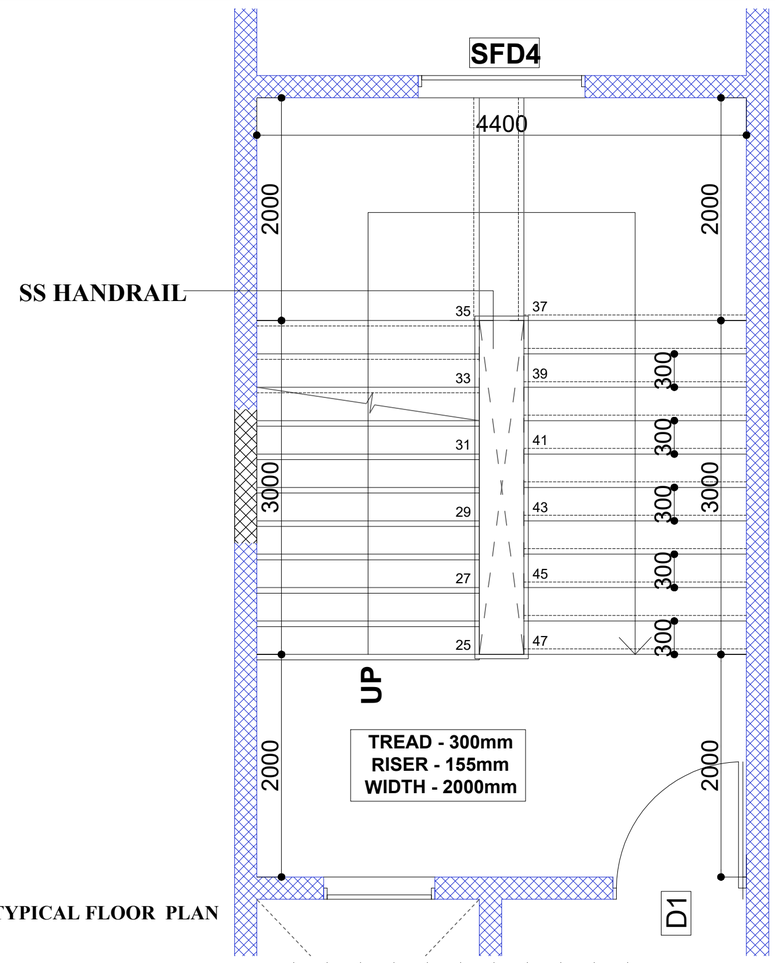

FIRE STAIRCASE TYPICAL FLOOR PLAN

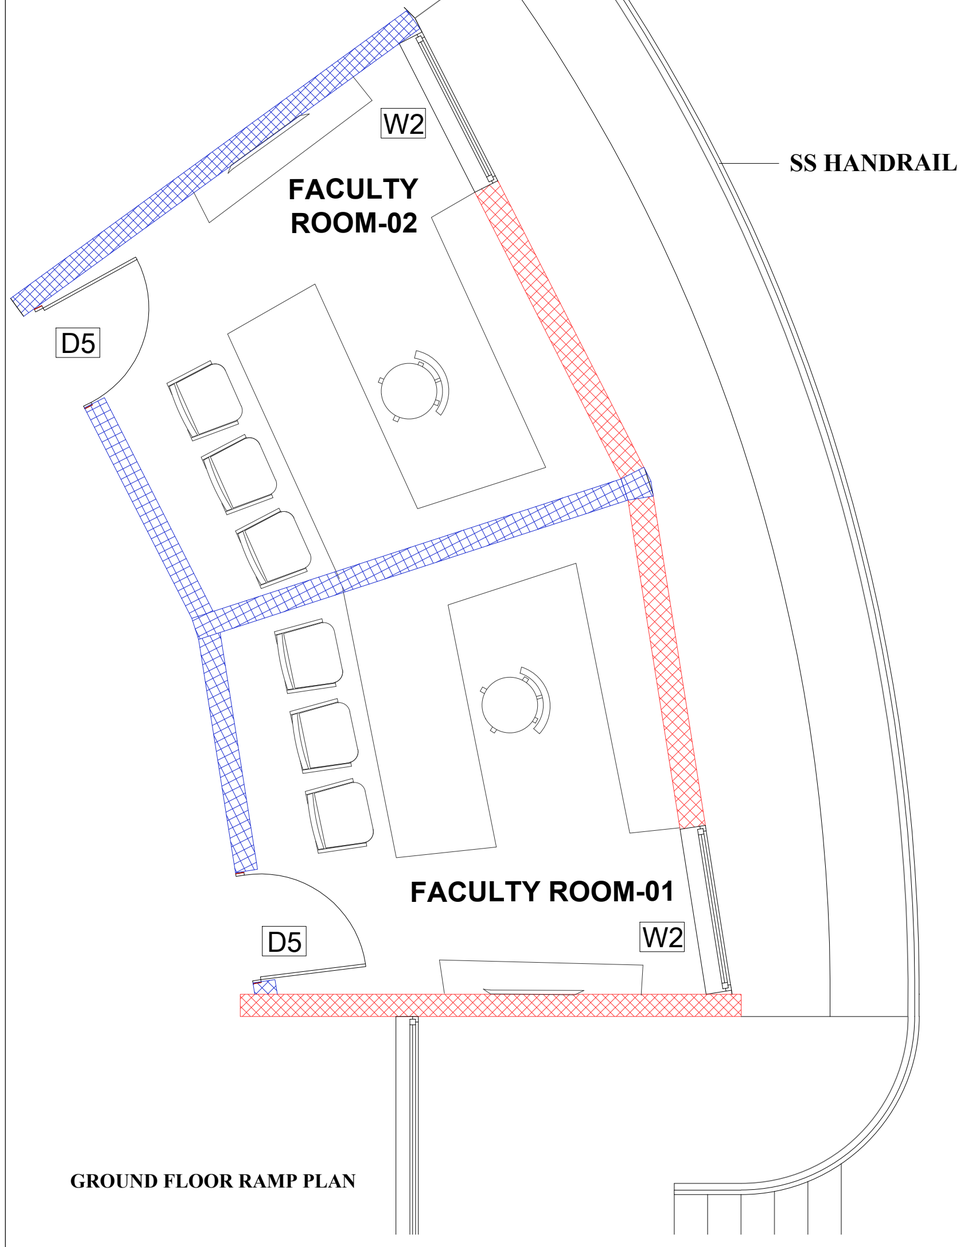

GROUND FLOOR RAMP PLAN

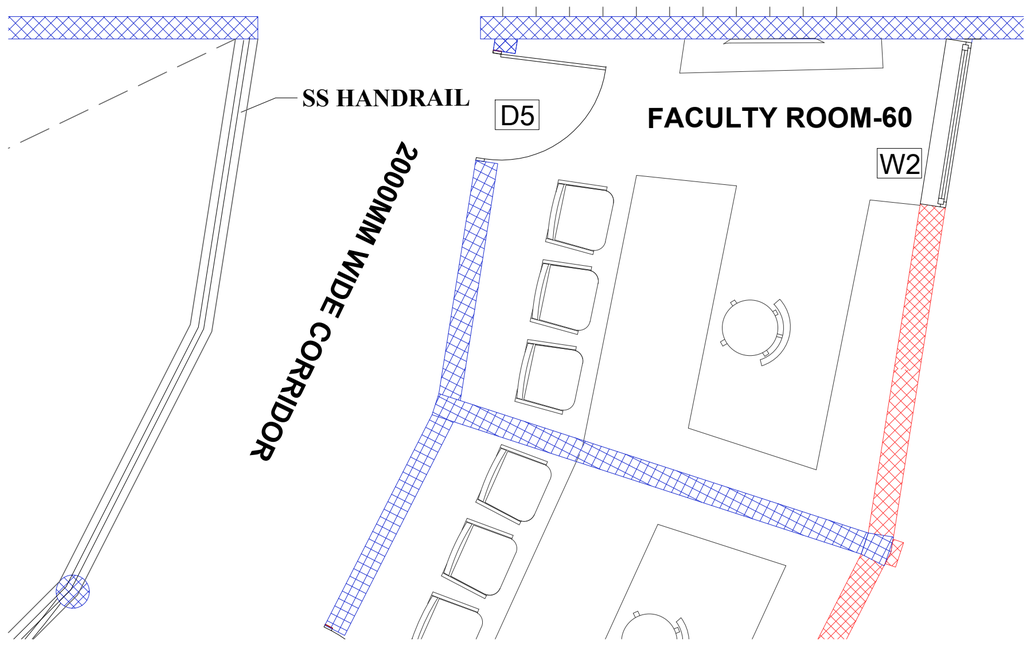

TYPICAL FLOOR-CORRIDOR
PARAPET HANDRAIL

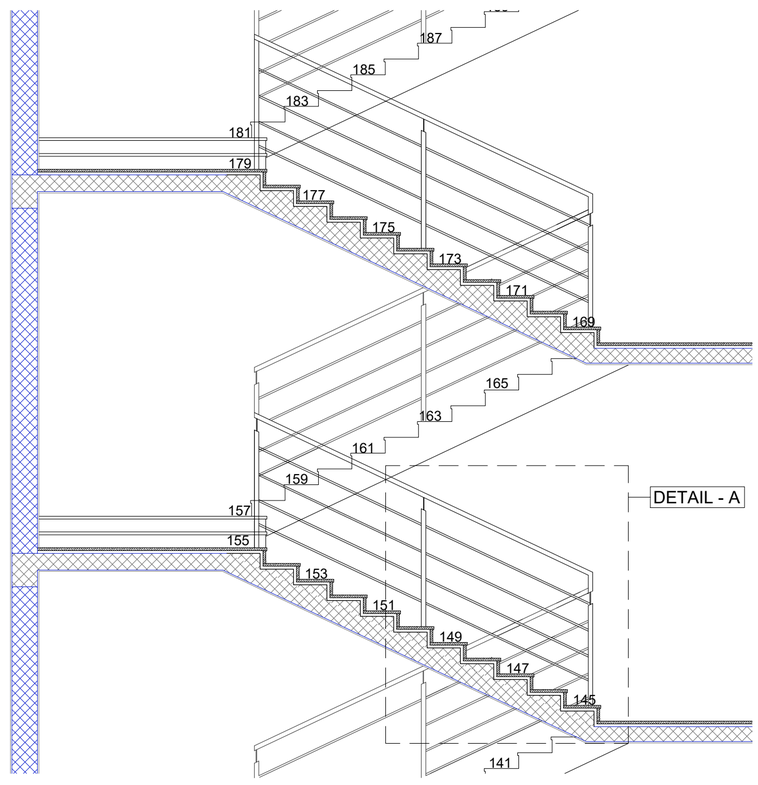

SECTION - A

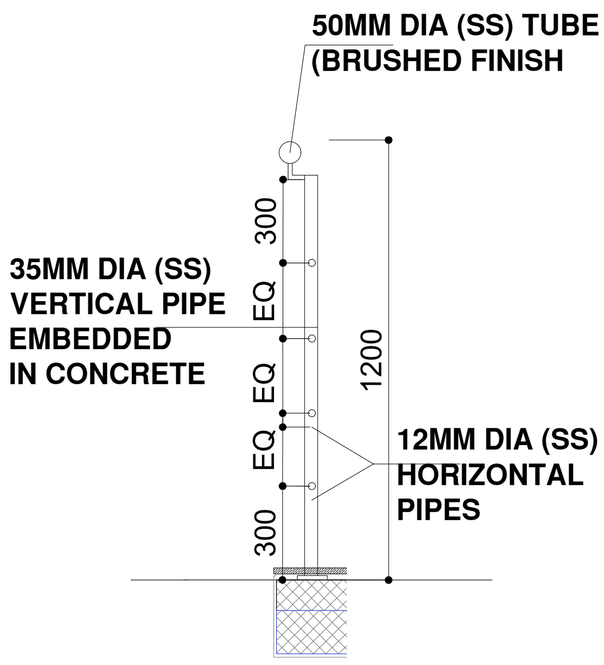

TYPICAL STAIRCASE &
RAMP HANDRAIL DETAIL

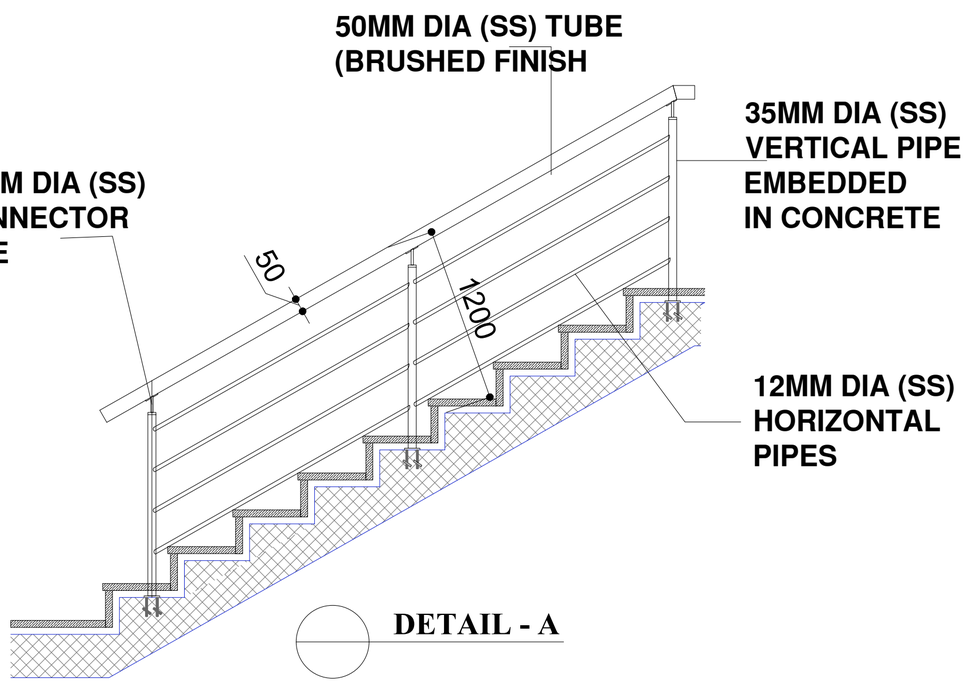

DETAIL - A

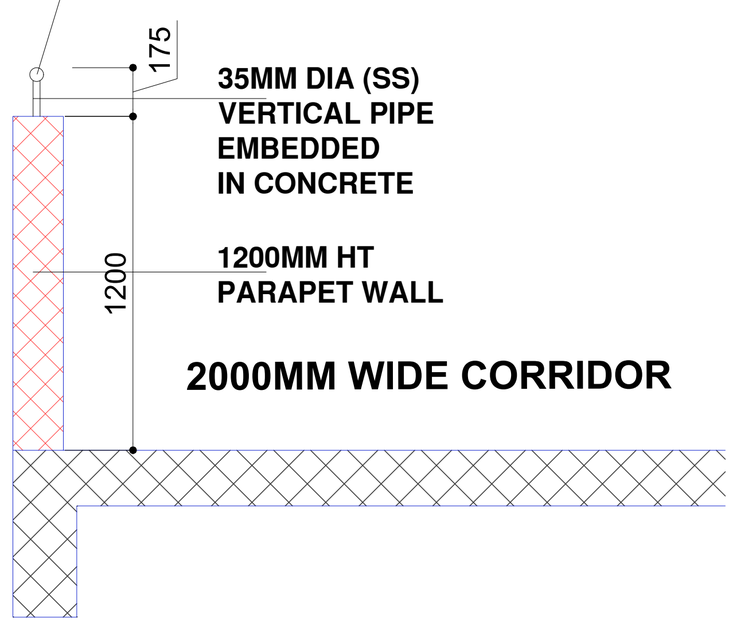

TYPICAL FLOOR-CORRIDOR
PARAPET HANDRAIL DETAIL

DISCLAIMER

DOCUMENT CONTROL STATUS

TENDER DRAWINGS

PRINTS

REVISIONS

NOTES

1.ALL DIMENSIONS ARE IN MM.
2. ALL LEVELS GIVEN W.R.T. SITE SURVEY DRAWING GIVEN BY CLIENT
3.DRAWING TO BE READ & NOT SCALED.
4.THIS DRAWING IS TO BE READ IN CONJUNCTION WITH RELEVANT CONSULTANTS DRAWINGS. DISCREPANCIES IF ANY ARE TO BE BROUGHT TO THE NOTICE OF THE ARCHITECT PRIOR.

PROJECT

CONSTRUCTION OF FACULTY COMPLEX BY REPLACING THE EXISTING MFL BUILDING AT IIT MADRAS

CLIENT

IIT MADRAS

DRAWING TITLE

HANDRAIL DETAIL

DATE	SCALE	DRAWN BY
12.05.2026	A2 - 1:40	JSR
PROJECT NO.	DRAWING NO.	REV NO.
IITM-FC	TD-20(5-5)	R2

NORTH

CHECKED BY
Ar. Kavya Ramesh

APPROVED BY
Ar. Jeganath.J.Balakrishnan

JEGANATH JB ARCHITECTS
Tel(m): 91 - 9840570026
Email : jeganathjb@gmail.com
Web : www.jeganathjbarchitects.carbonmade.com
Address: No.6, 6th floor, Ram Swathi Towers,
Durghabai Deshmukh Road,
R.A.Puram, Chennai - 28.

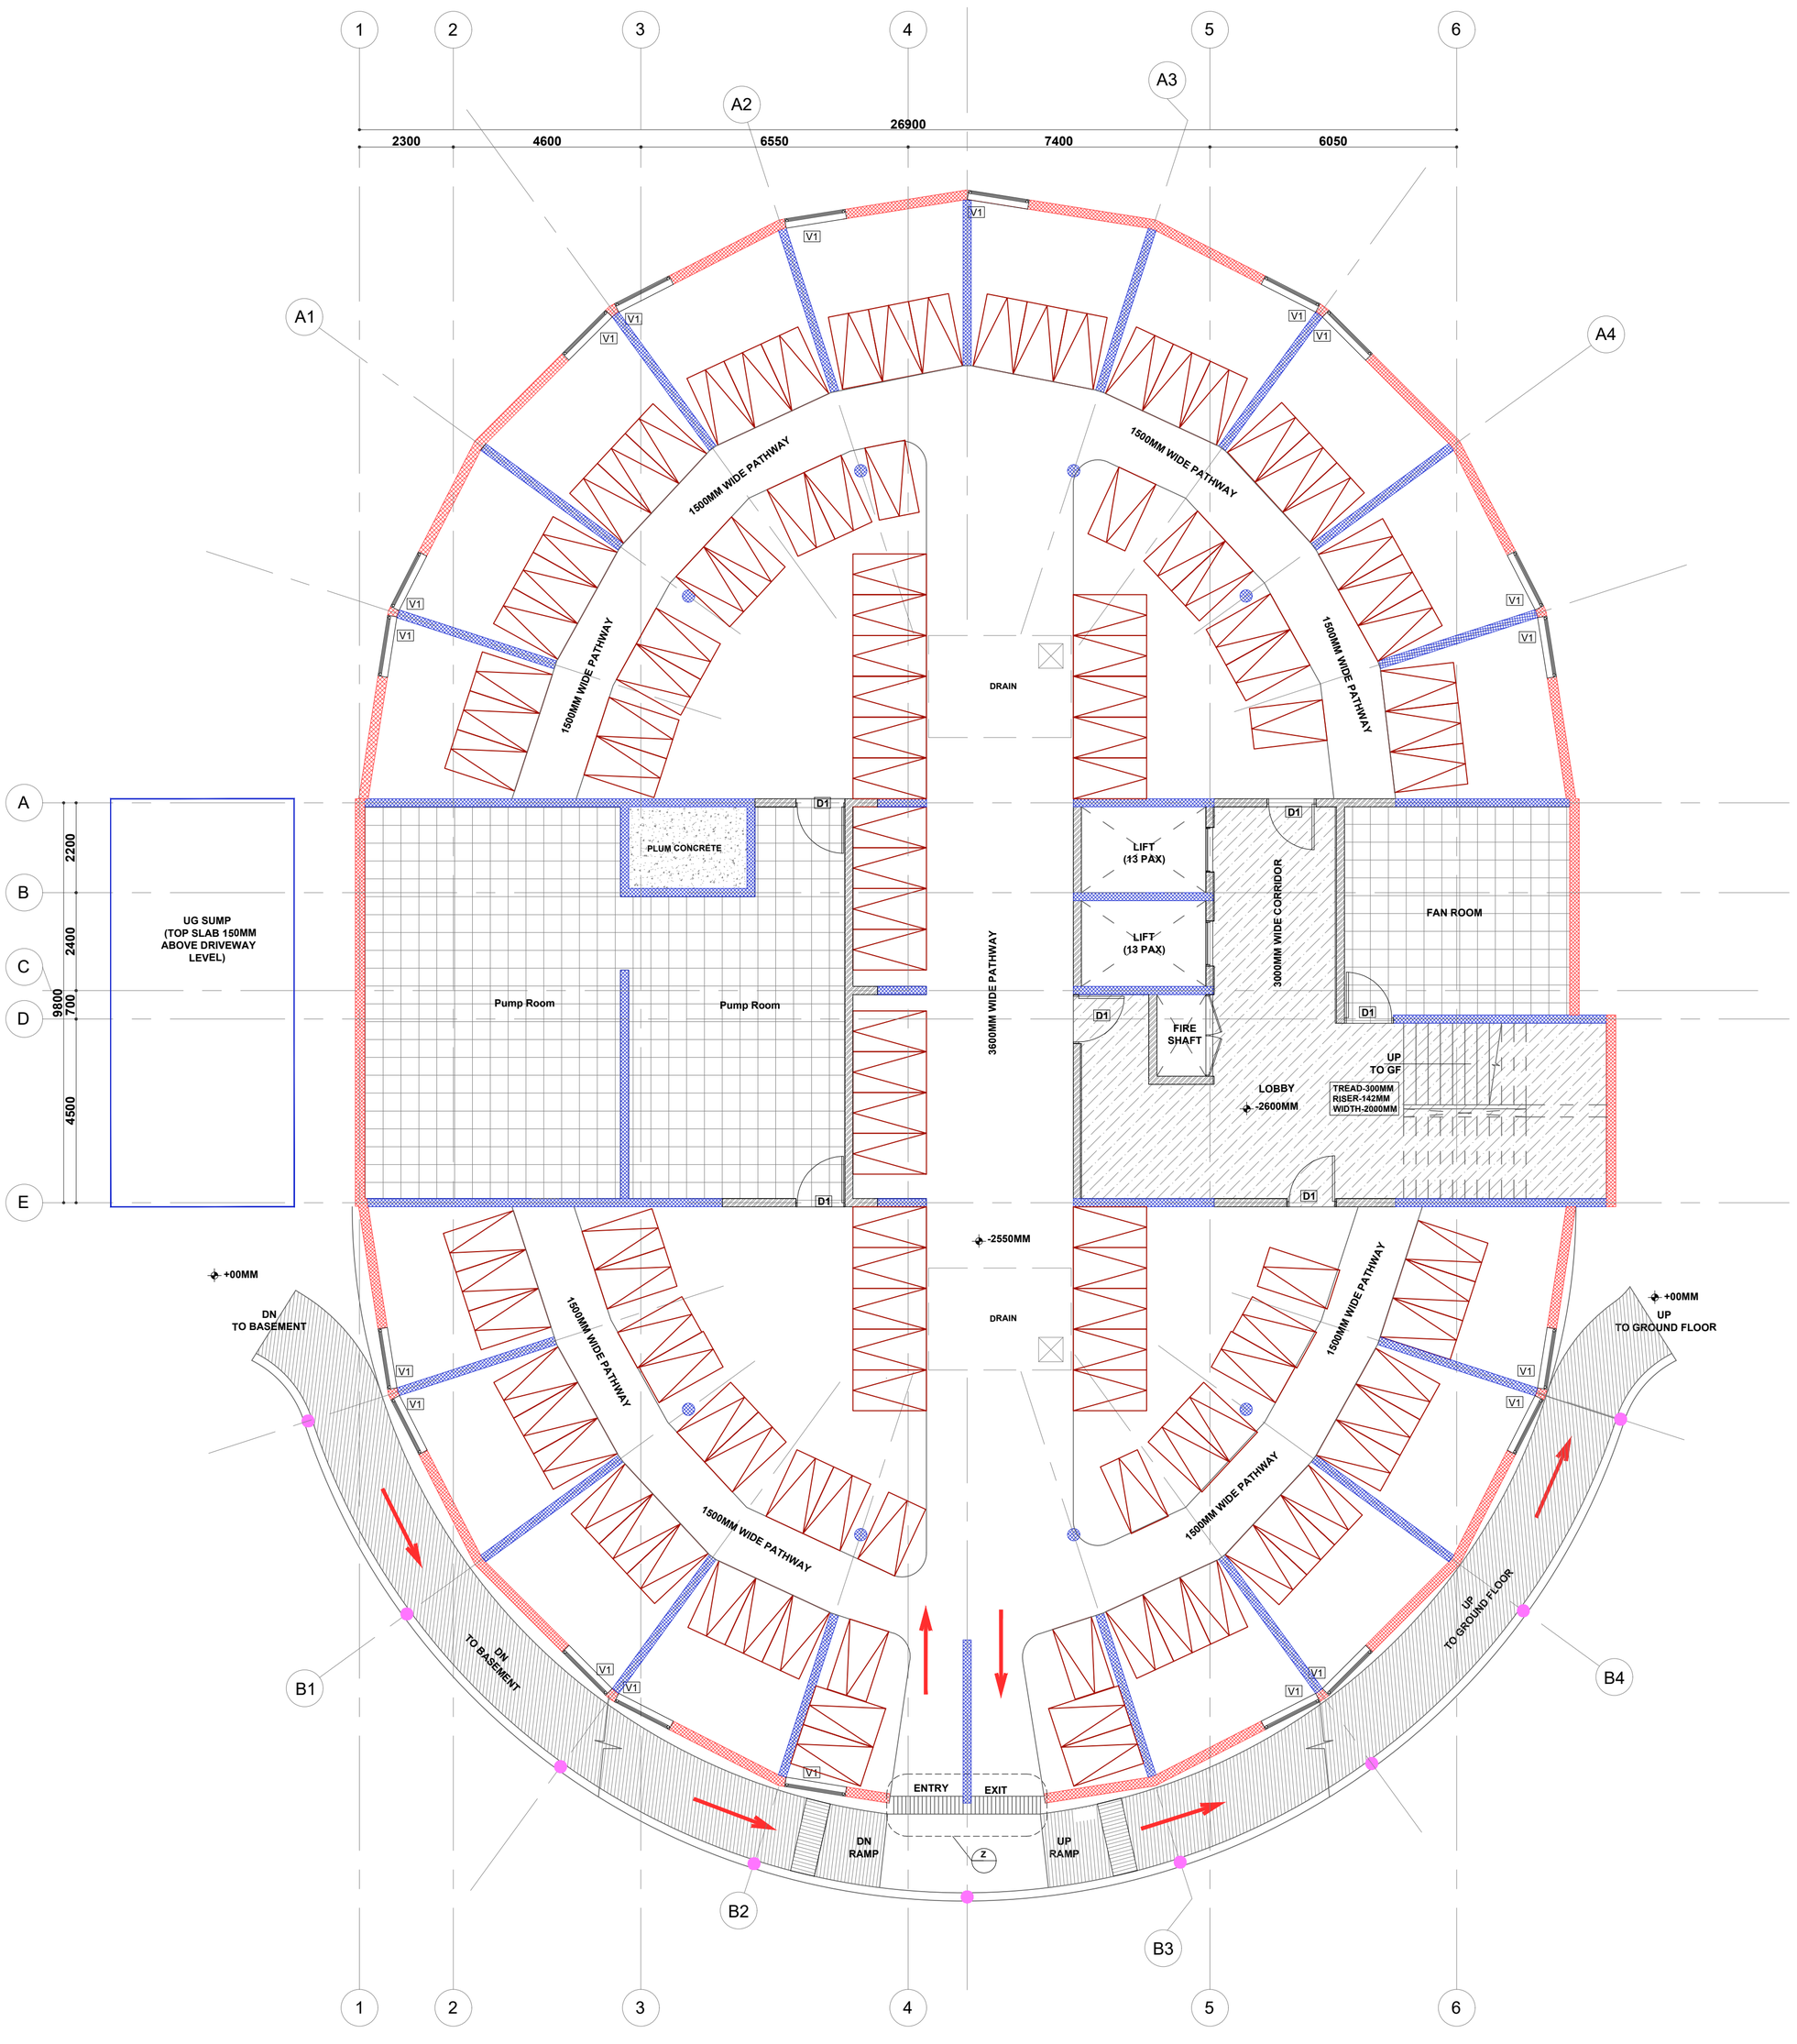

LEGENDS

- 230MM CONCRETE WALL
- 200MM CONCRETE WALL
- 100MM CONCRETE WALL
- BRICK WALL
- 300MM Ø CIRCULAR COLUMN

LEGENDS

- 18MM THK GRANITE
- GRANO FLOORING
- INDUSTRIAL HEAVY DUTY TILE 600X600MM

DISCLAIMER

DOCUMENT CONTROL STATUS

TENDER DRAWINGS

PRINTS

REVISIONS

NOTES

1.ALL DIMENSIONS ARE IN MM.
2. ALL LEVELS GIVEN W.R.T. SITE SURVEY DRAWING GIVEN BY CLIENT
3.DRAWING TO BE READ & NOT SCALED.
4.THIS DRAWING IS TO BE READ IN CONJUNCTION WITH RELEVANT CONSULTANTS DRAWINGS. DISCREPANCIES IF ANY ARE TO BE BROUGHT TO THE NOTICE OF THE ARCHITECT PRIOR.

PROJECT

CONSTRUCTION OF FACULTY COMPLEX BY REPLACING THE EXISTING MFL BUILDING AT IIT MADRAS

CLIENT

IIT MADRAS

DRAWING TITLE

BASEMENT FLOOR-FLOORING LAYOUT

DATE	SCALE	DRAWN BY
12.05.2026	A1-1:100	SRI DEVI
PROJECT NO.	DRAWING NO.	REV NO.
IITM-FC	TD-21(1-4)	R2

NORTH

CHECKED BY
Ar. Iswarya Jayakumar

APPROVED BY
Ar. Jeganath.J.Balakrishnan

JEGANATH JB ARCHITECTS
Tel(m): 91 - 9840570026
Email : jeganathjb@gmail.com
Web : www.jeganathjbarchitects.carbonmade.com
Address: No.6, 6th floor, Ram Swathi Towers,
Durghabai Deshmukh Road,
R.A.Puram, Chennai - 28.

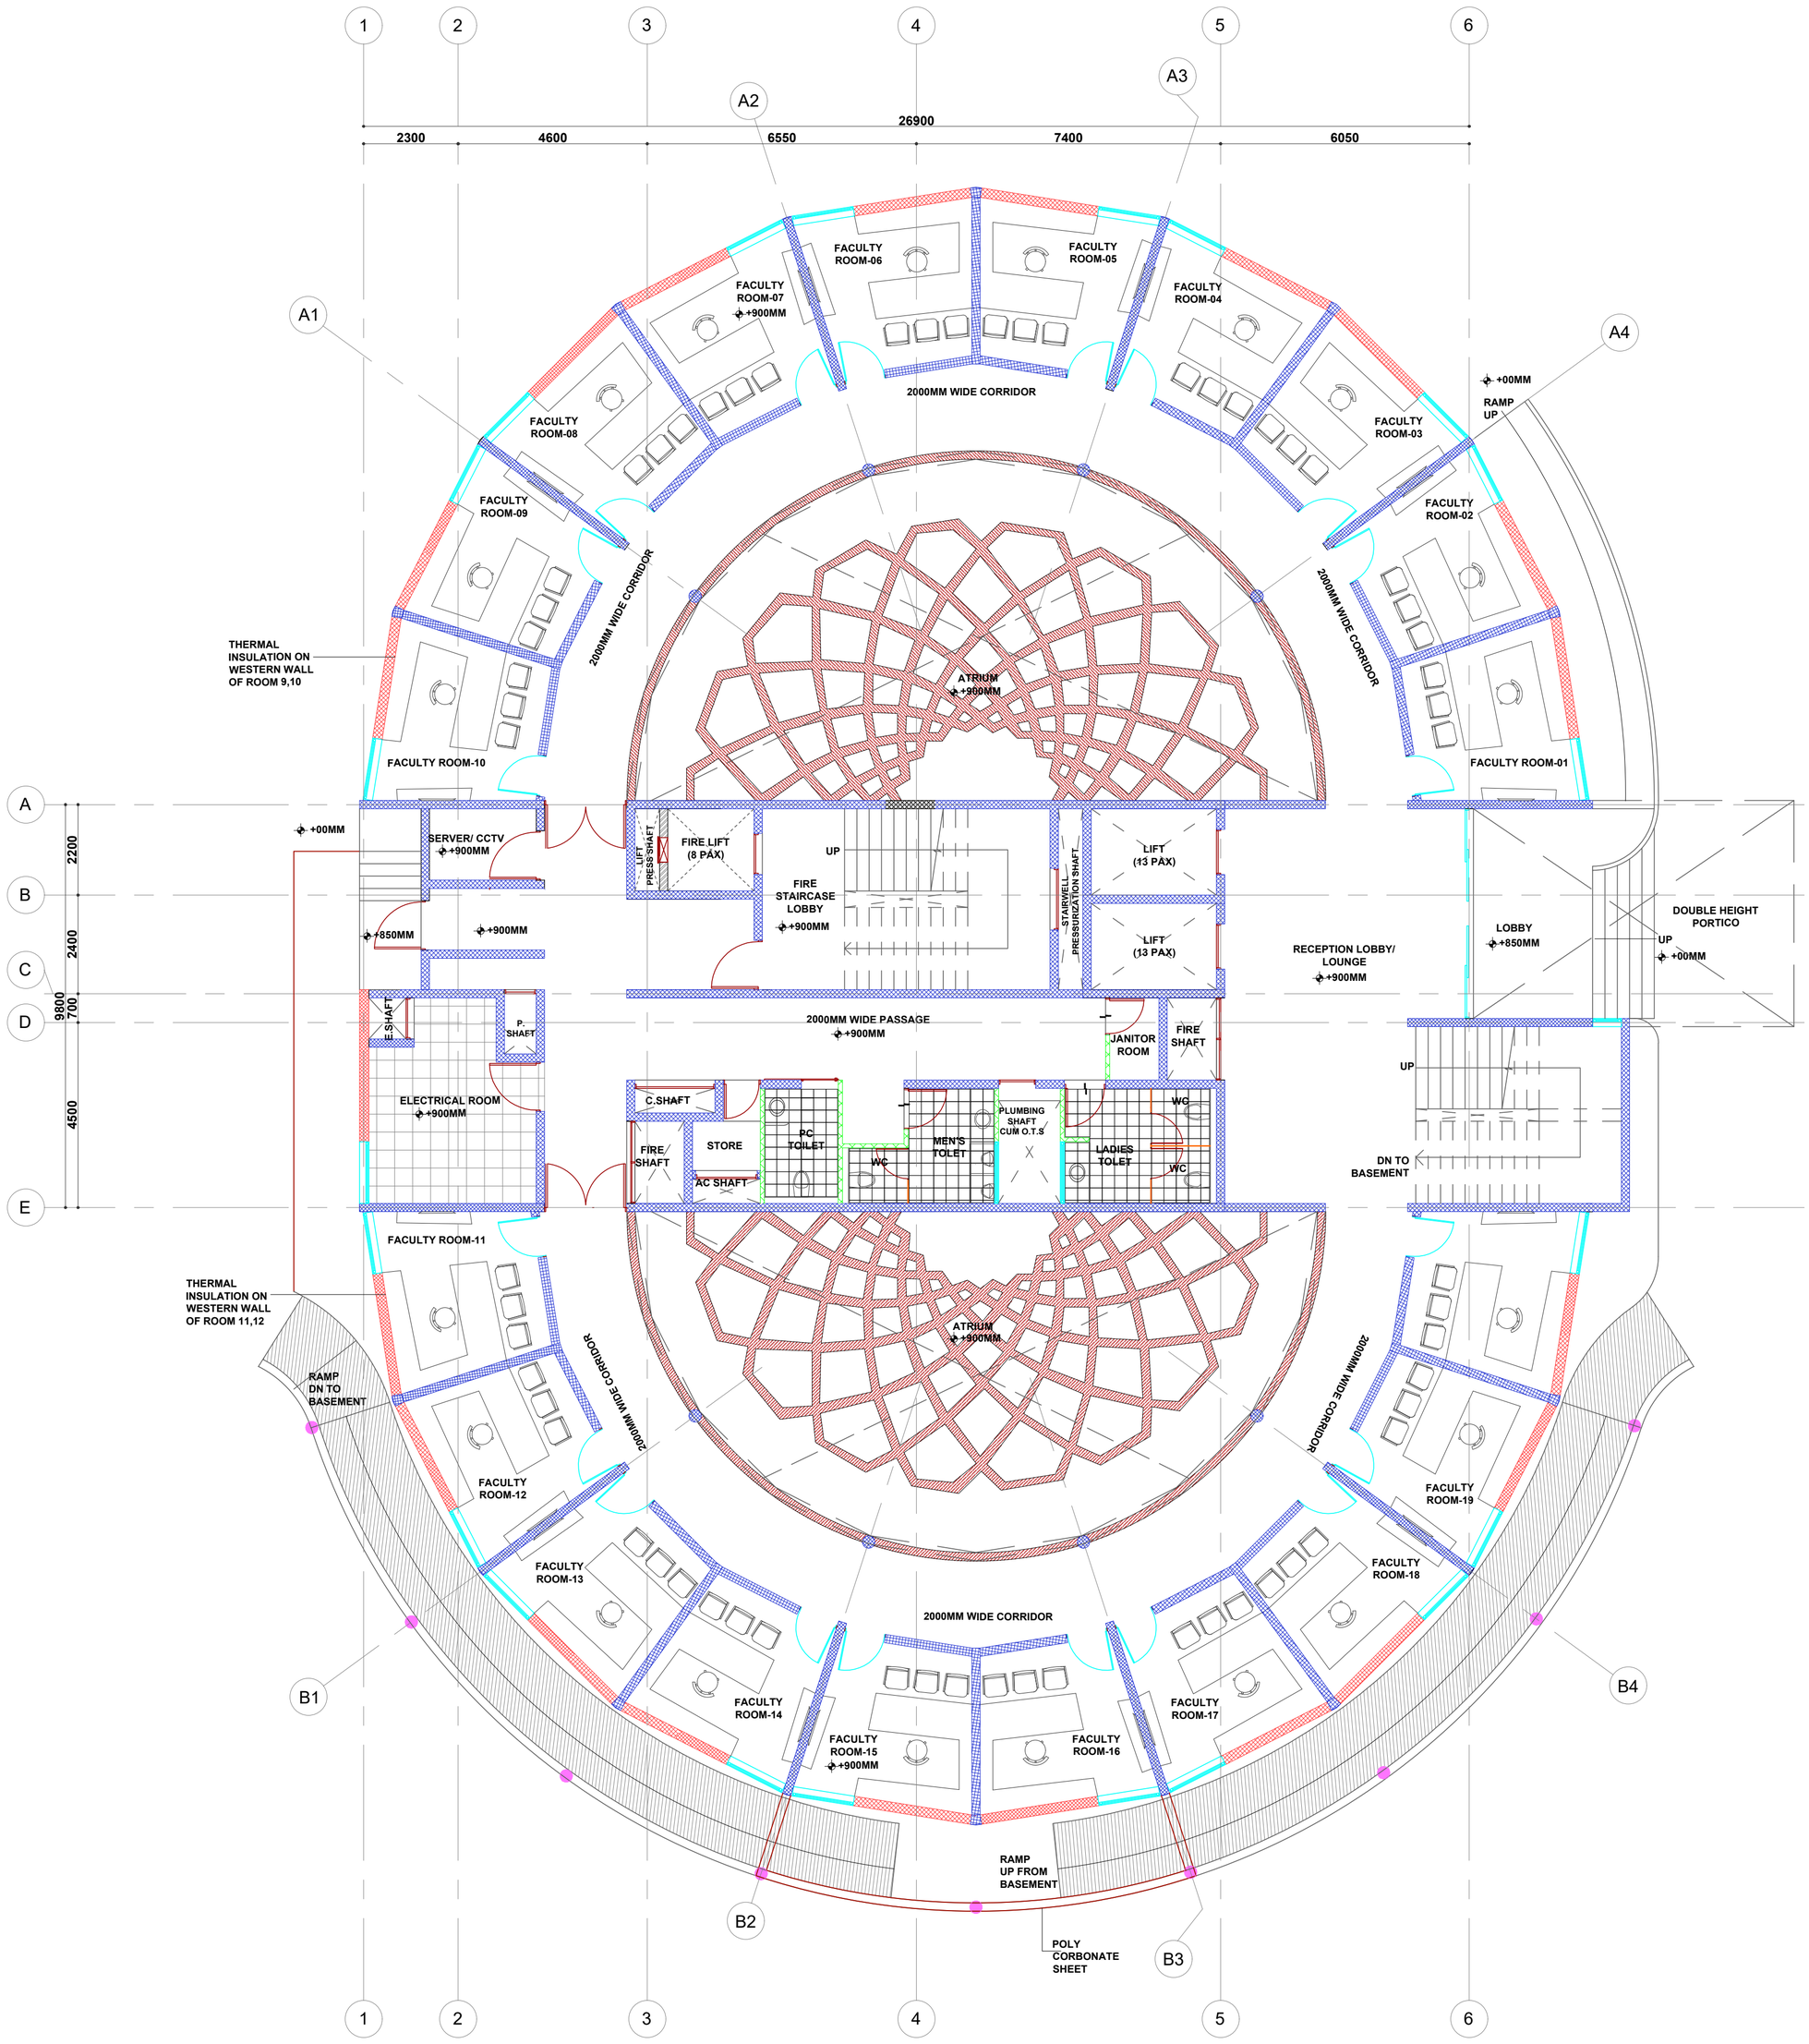

LEGENDS

- 230MM CONCRETE WALL
- 200MM CONCRETE WALL
- 100MM CONCRETE WALL
- BRICK WALL
- 300MM Ø CIRCULAR COLUMN

LEGENDS

- 18MM THK GRANITE - SHADE-1
- 18MM THK GRANITE - SHADE-2
- INDUSTRIAL HEAVY DUTY TILE 600X600MM
- ANTI SKID VITRIFIED TILE 300X300MM

DISCLAIMER

DOCUMENT CONTROL STATUS

TENDER DRAWINGS

PRINTS

REVISIONS

NOTES

1.ALL DIMENSIONS ARE IN MM.
2. ALL LEVELS GIVEN W.R.T. SITE SURVEY DRAWING GIVEN BY CLIENT
3.DRAWING TO BE READ & NOT SCALED.
4.THIS DRAWING IS TO BE READ IN CONJUNCTION WITH RELEVANT CONSULTANTS DRAWINGS. DISCREPANCIES IF ANY ARE TO BE BROUGHT TO THE NOTICE OF THE ARCHITECT PRIOR.

PROJECT

CONSTRUCTION OF FACULTY COMPLEX BY REPLACING THE EXISTING MFL BUILDING AT IIT MADRAS

CLIENT

IIT MADRAS

DRAWING TITLE

GROUND FLOOR -FLOORING LAYOUT

DATE	SCALE	DRAWN BY
12.05.2026	A1-1:100	SRI DEVI
PROJECT NO.	DRAWING NO.	REV NO.
IITM-FC	TD-21(2-4)	R2

NORTH

CHECKED BY
Ar. Iswarya Jayakumar

APPROVED BY
Ar. Jeganath.J.Balakrishnan

JEGANATH JB ARCHITECTS
Tel(m): 91 - 9840570026
Email : jeganathjb@gmail.com
Web : www.jeganathjbarchitects.carbonmade.com
Address: No.6, 6th floor, Ram Swathi Towers,
Durghabai Deshmukh Road,
R.A.Puram, Chennai - 28.

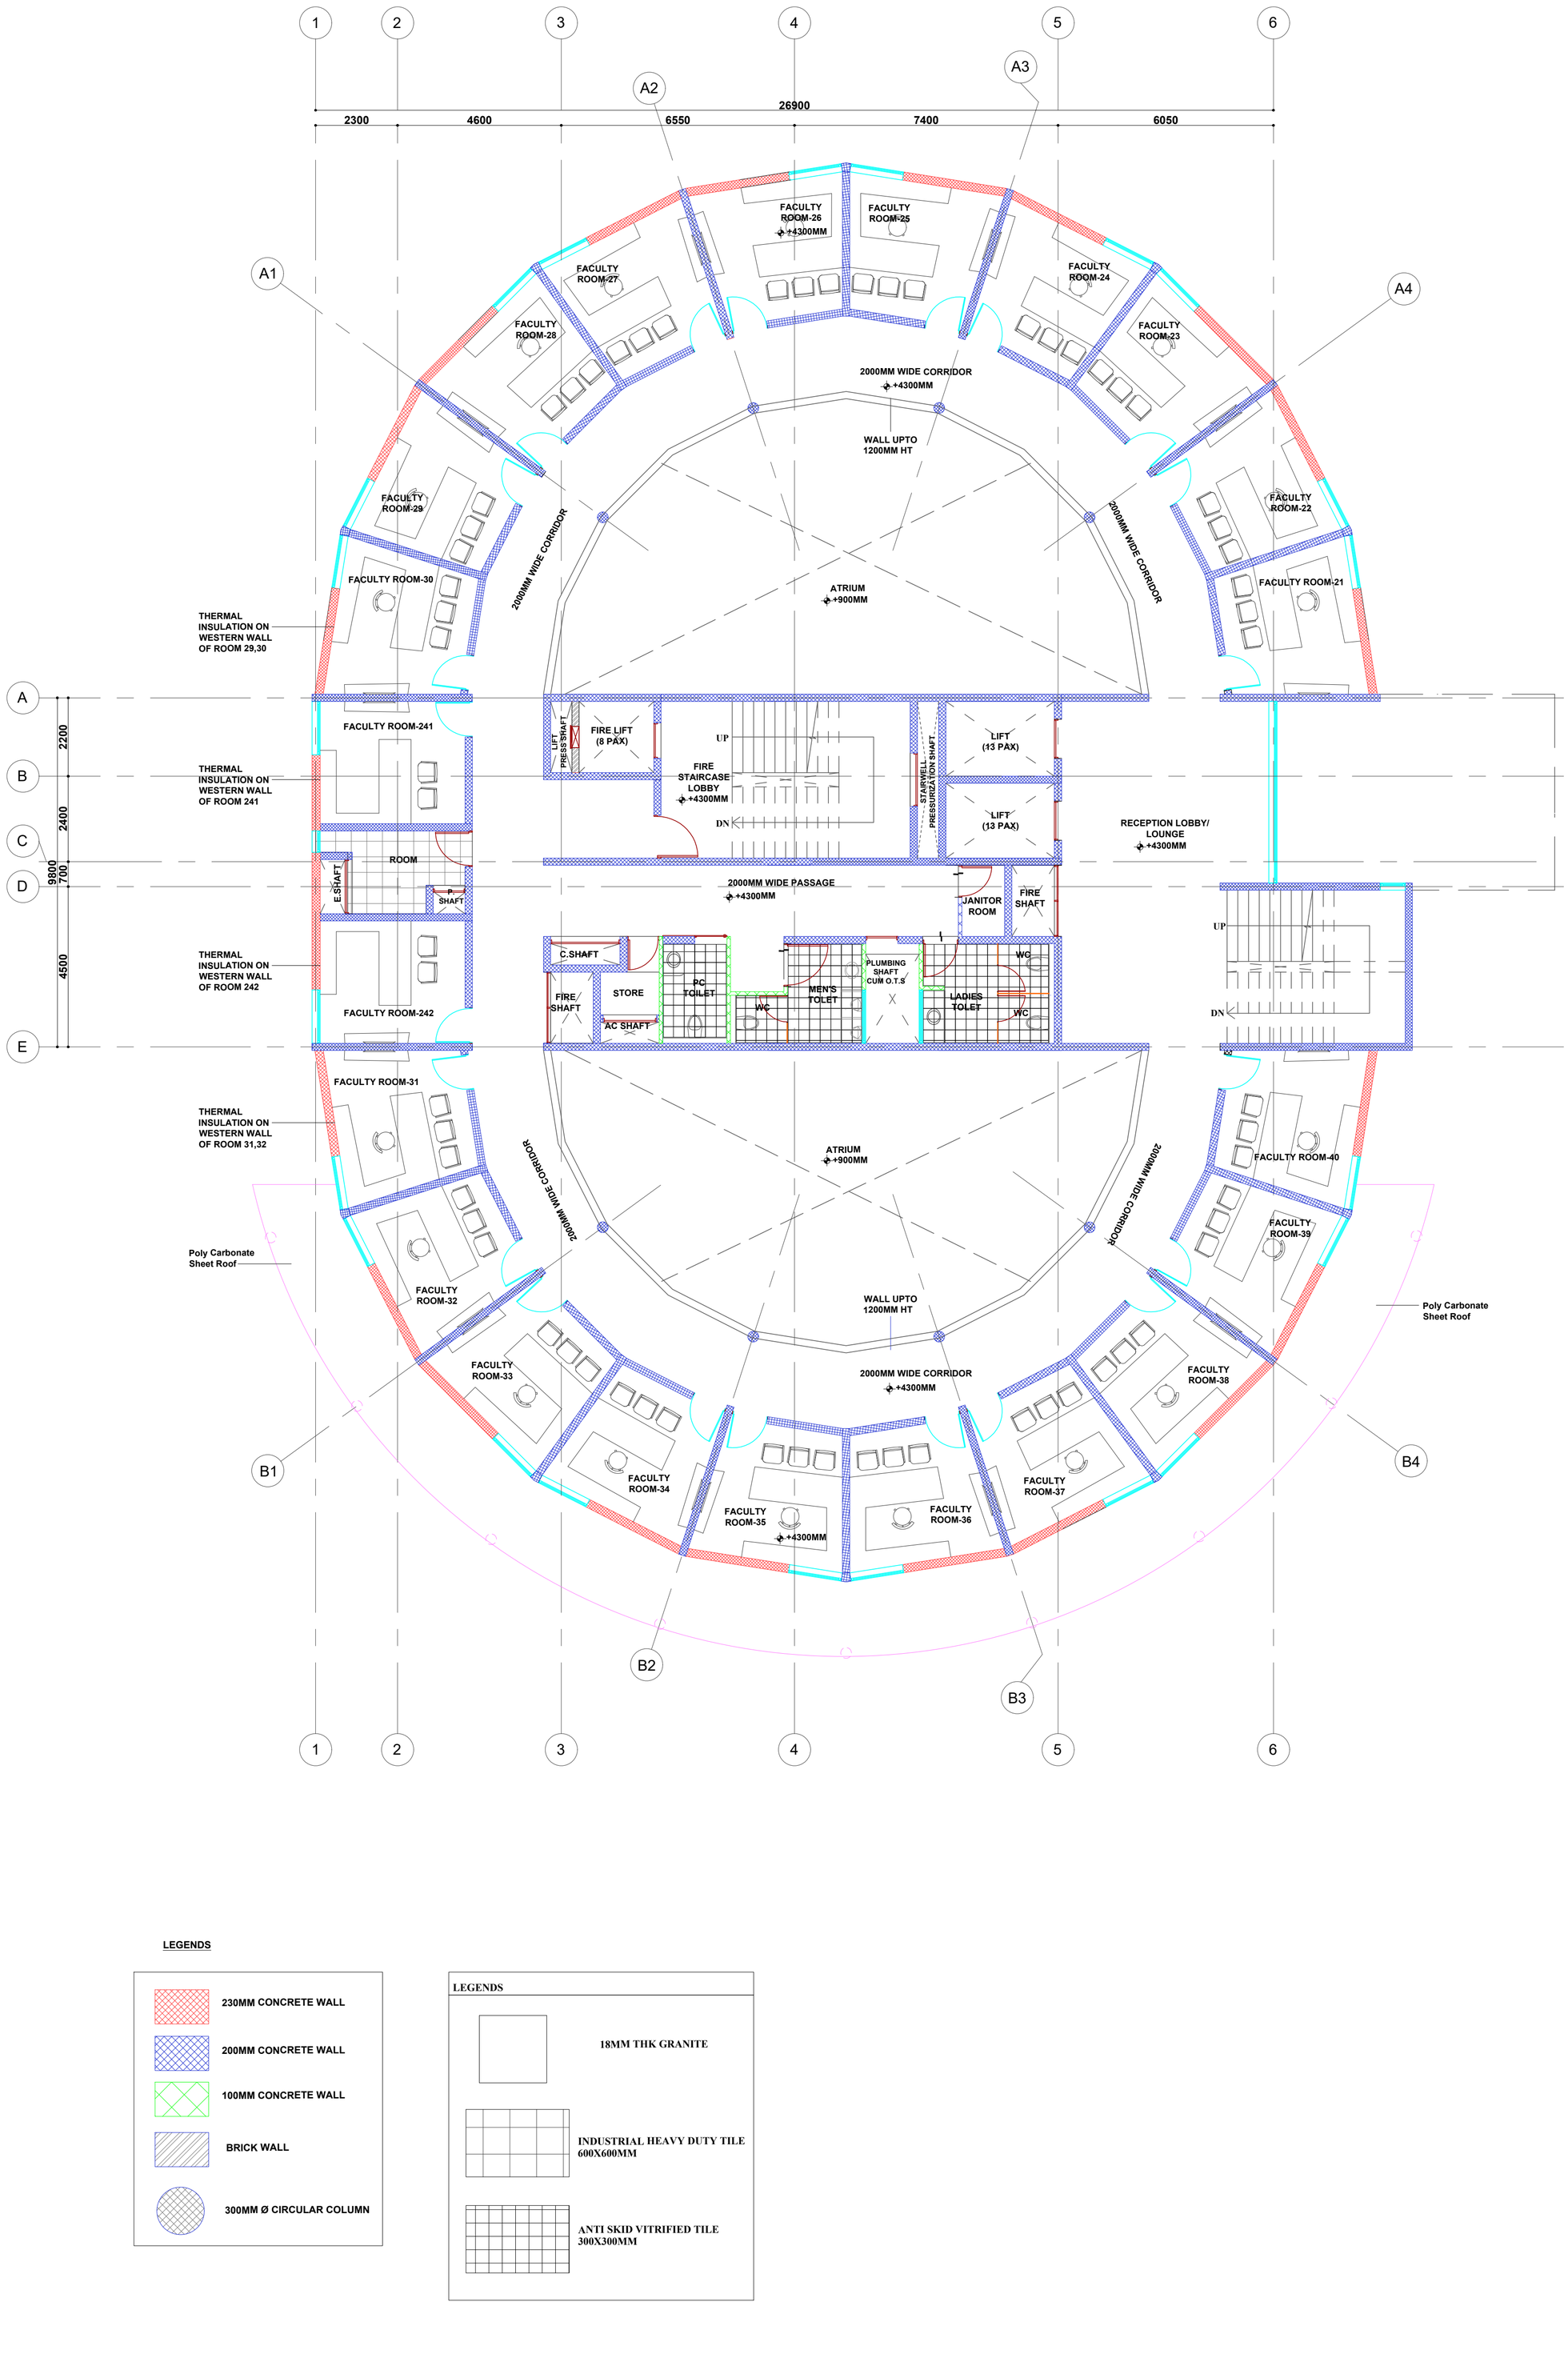

LEGENDS

- 230MM CONCRETE WALL
- 200MM CONCRETE WALL
- 100MM CONCRETE WALL
- BRICK WALL
- 300MM Ø CIRCULAR COLUMN

LEGENDS

- 18MM THK GRANITE
- INDUSTRIAL HEAVY DUTY TILE 600X600MM
- ANTI SKID VITRIFIED TILE 300X300MM

DISCLAIMER

DOCUMENT CONTROL STATUS

TENDER DRAWINGS

PRINTS

REVISIONS

NOTES

1.ALL DIMENSIONS ARE IN MM.
2. ALL LEVELS GIVEN W.R.T. SITE SURVEY DRAWING GIVEN BY CLIENT
3.DRAWING TO BE READ & NOT SCALED.
4.THIS DRAWING IS TO BE READ IN CONJUNCTION WITH RELEVANT CONSULTANTS DRAWINGS. DISCREPANCIES IF ANY ARE TO BE BROUGHT TO THE NOTICE OF THE ARCHITECT PRIOR.

PROJECT

CONSTRUCTION OF FACULTY COMPLEX BY REPLACING THE EXISTING MFL BUILDING AT IIT MADRAS

CLIENT

IIT MADRAS

DRAWING TITLE

TYPICAL FLOOR - FLOORING LAYOUT

DATE	SCALE	DRAWN BY
12.05.2026	A1-1:100	SRI DEVI
PROJECT NO.	DRAWING NO.	REV NO.
IITM-FC	TD-21(3-4)	R2

NORTH

CHECKED BY
Ar. Iswarya Jayakumar

APPROVED BY
Ar. Jeganath.J.Balakrishnan

JEGANATH JB ARCHITECTS
Tel(m): 91 - 9840570026
Email : jeganathjb@gmail.com
Web : www.jeganathjbarchitects.carbonmade.com
Address: No.6, 6th floor, Ram Swathi Towers,
Durghabai Deshmukh Road,
R.A.Puram, Chennai - 28.

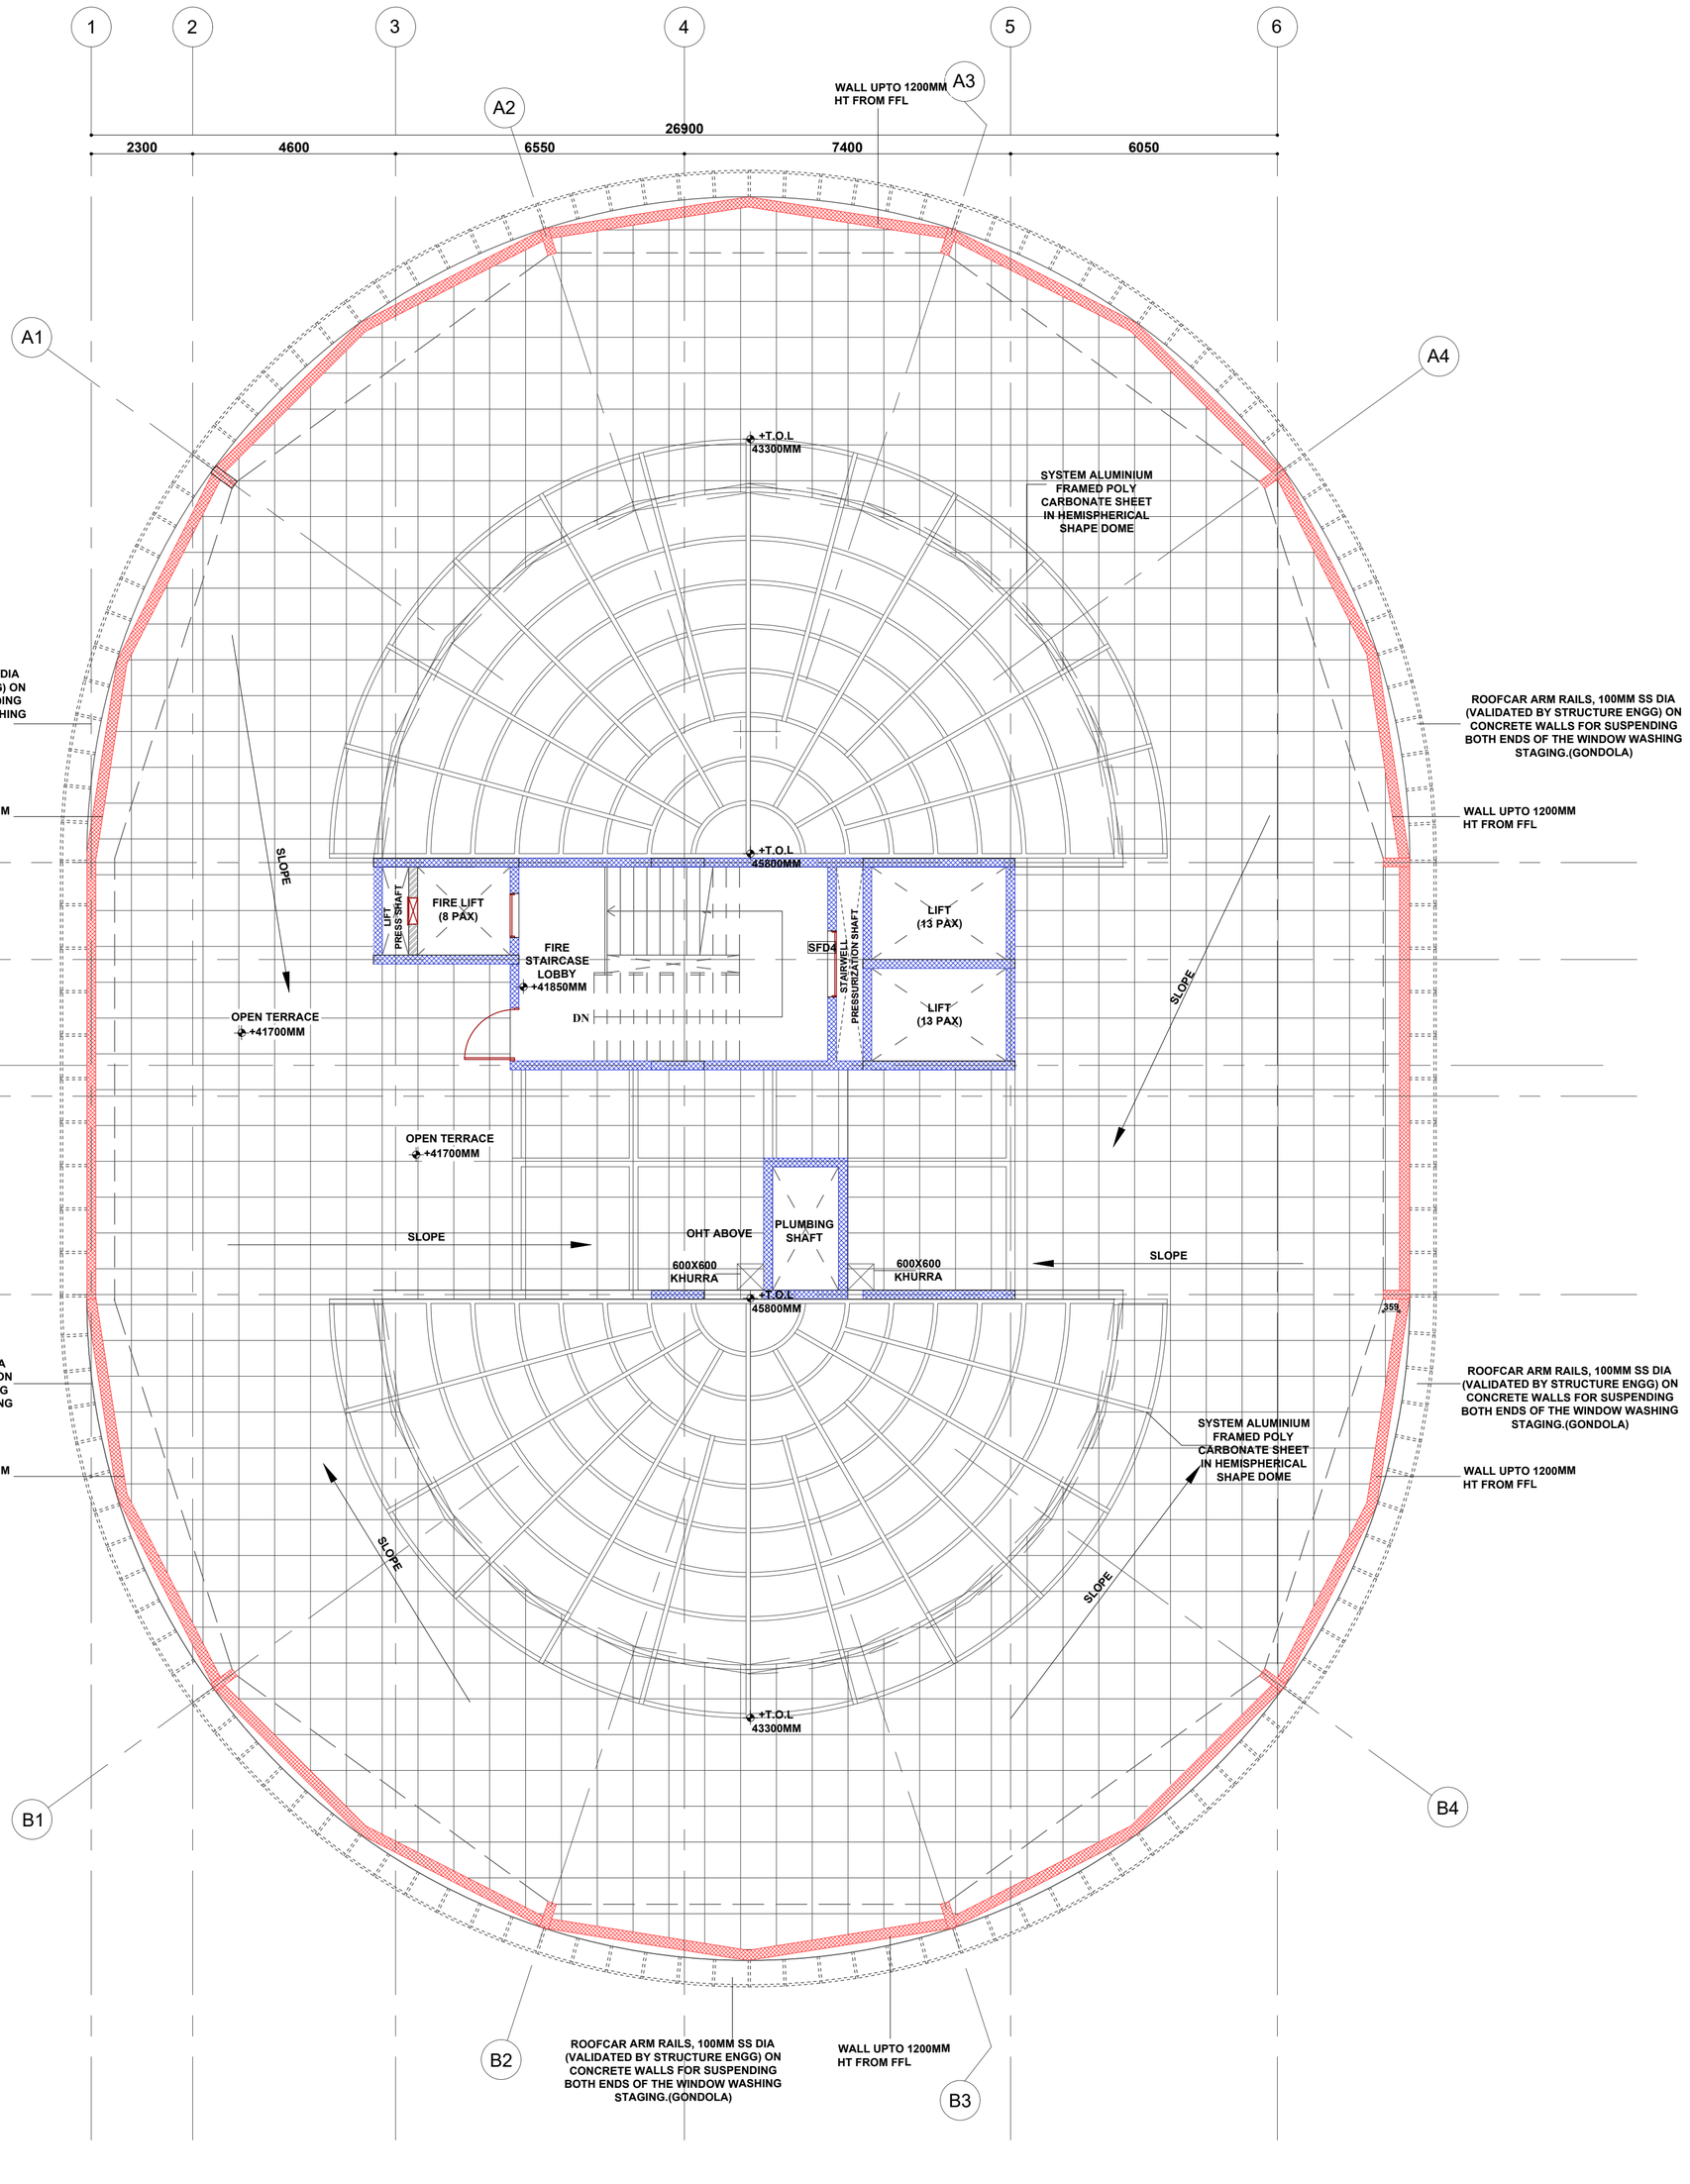

LEGENDS

230MM CONCRETE WALL

200MM CONCRETE WALL

100MM CONCRETE WALL

BRICK WALL

300MM Ø CIRCULAR COLUMN

LEGENDS

18MM THK GRANITE

300X300 ABC COOL ROOF TILE

DISCLAIMER

DOCUMENT CONTROL STATUS

TENDER DRAWINGS

PRINTS

REVISIONS

NOTES

1.ALL DIMENSIONS ARE IN MM.
2. ALL LEVELS GIVEN W.R.T. SITE SURVEY DRAWING GIVEN BY CLIENT
3.DRAWING TO BE READ & NOT SCALED.
4.THIS DRAWING IS TO BE READ IN CONJUNCTION WITH RELEVANT CONSULTANTS DRAWINGS. DISCREPANCIES IF ANY ARE TO BE BROUGHT TO THE NOTICE OF THE ARCHITECT PRIOR.

PROJECT

CONSTRUCTION OF FACULTY COMPLEX BY REPLACING THE EXISTING MFL BUILDING AT IIT MADRAS

CLIENT

IIT MADRAS

DRAWING TITLE

TERRACE FLOOR -FLOORING LAYOUT

DATE	SCALE	DRAWN BY
12.05.2026	A1-1:100	SRI DEVI
PROJECT NO.	DRAWING NO.	REV NO.
IITM-FC	TD-21(4-4)	R2

NORTH

CHECKED BY
Ar. Iswarya Jayakumar

APPROVED BY
Ar. Jeganath.J.Balakrishnan

JEGANATH JB ARCHITECTS
Tel(m): 91 - 9840570026
Email : jeganathjb@gmail.com
Web : www.jeganathjbarchitects.carbonmade.com
Address: No.6, 6th floor, Ram Swathi Towers,
Durghabai Deshmukh Road,
R.A.Puram, Chennai - 28.

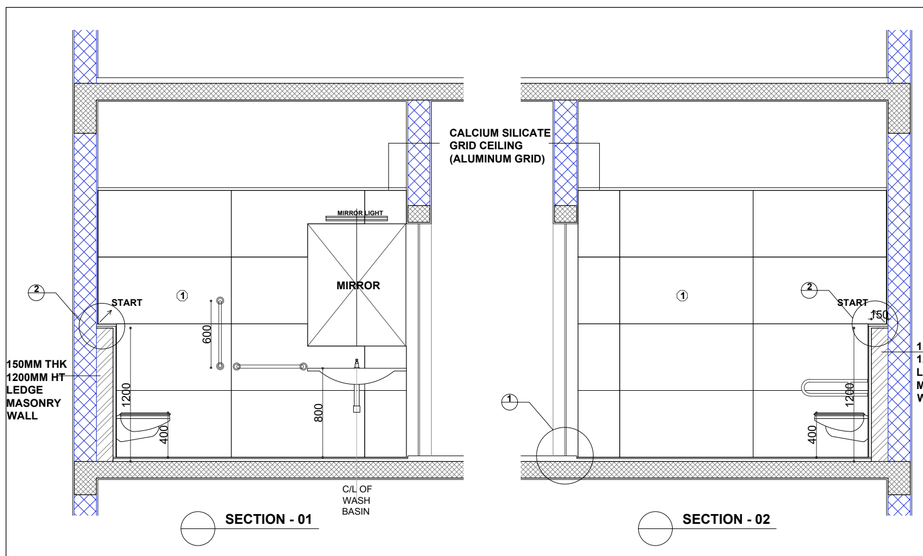

SECTION - 01

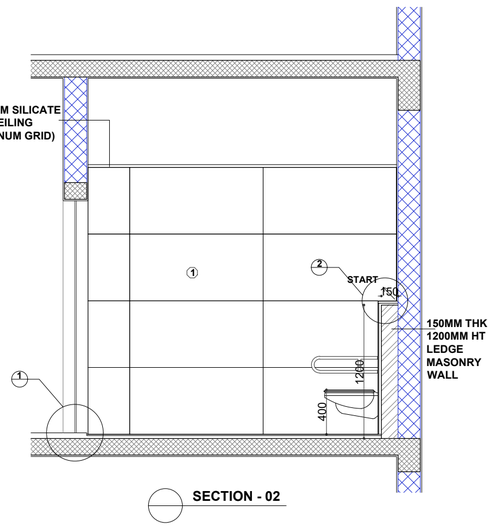

SECTION - 02

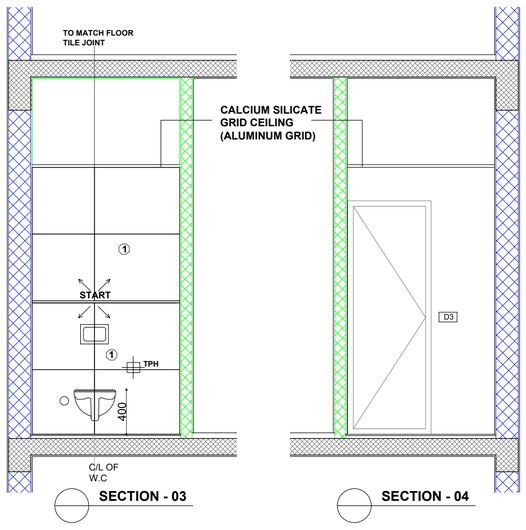

SECTION - 03

SECTION - 04

LEGENDS

- 230MM CONCRETE WALL
- 200MM CONCRETE WALL
- 100MM CONCRETE WALL
- BRICK WALL
- 300MM Ø CIRCULAR COLUMN

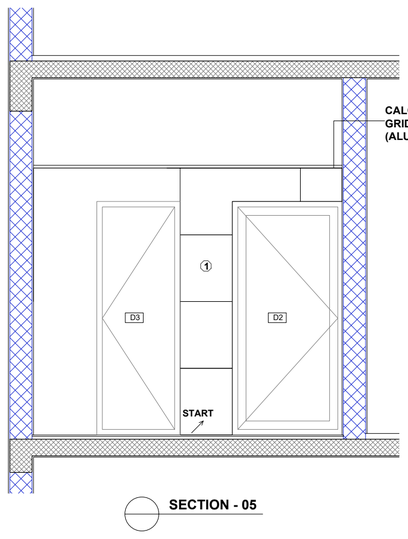

SECTION - 05

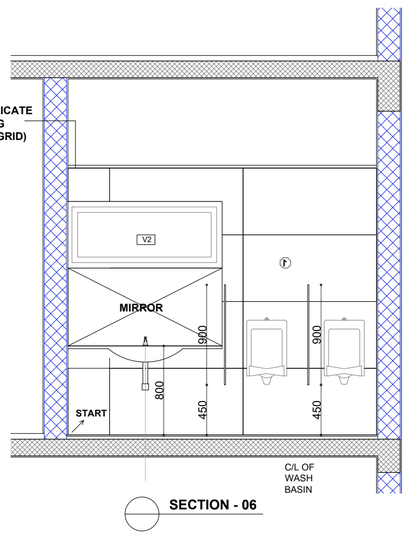

SECTION - 06

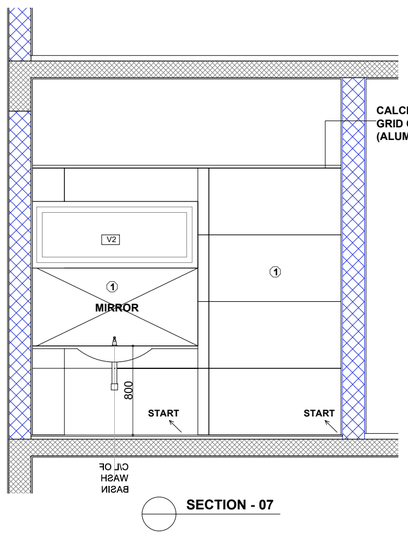

SECTION - 07

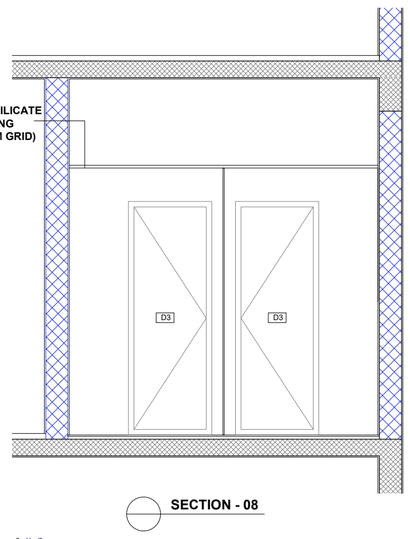

SECTION - 08

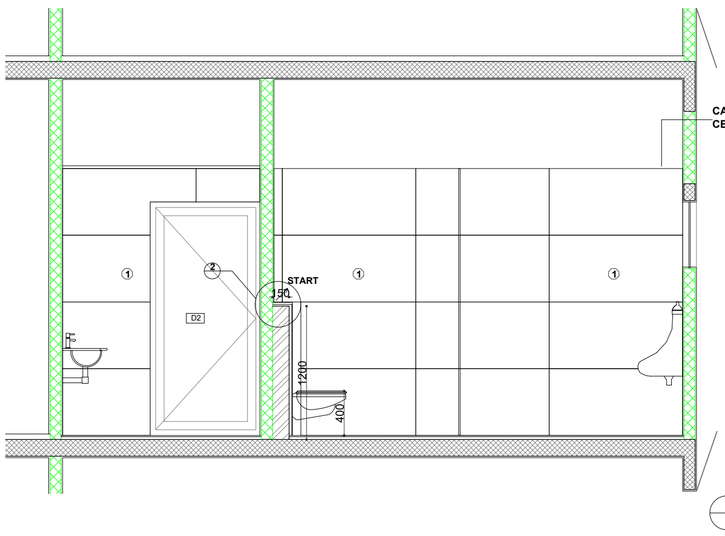

SECTION - 11

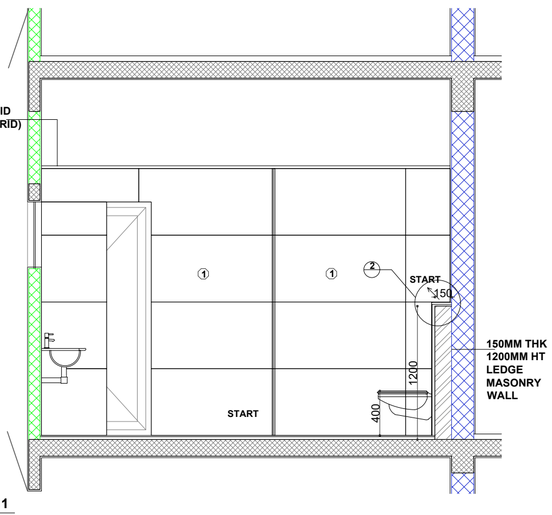

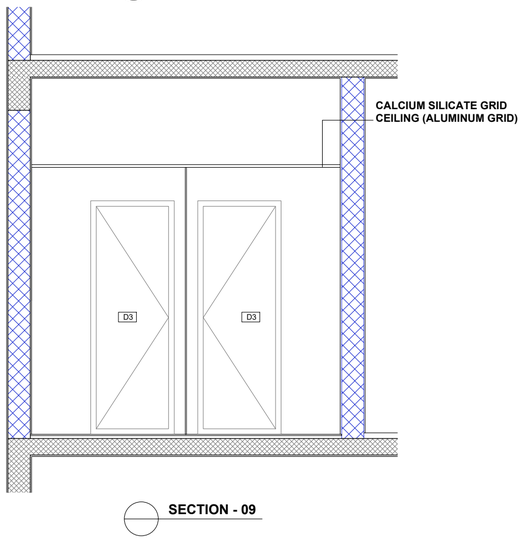

SECTION - 09

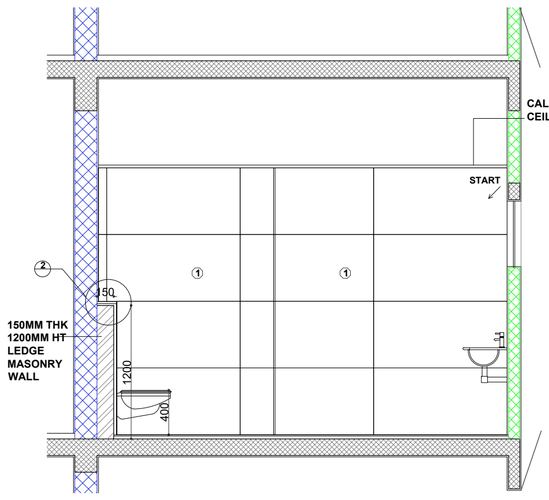

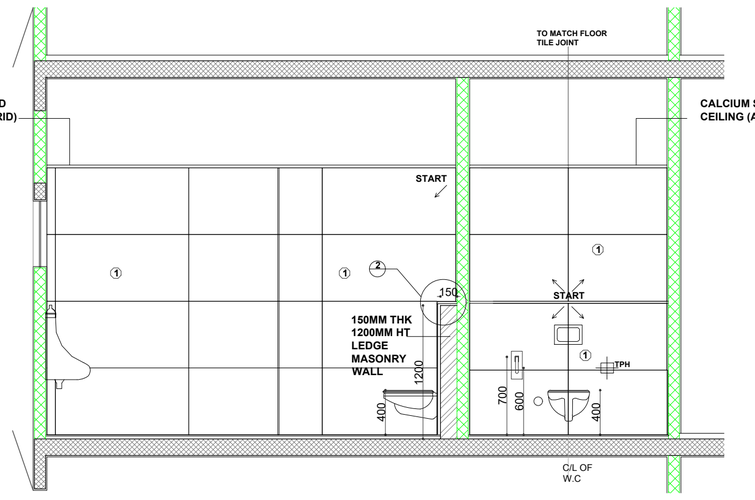

SECTION - 12

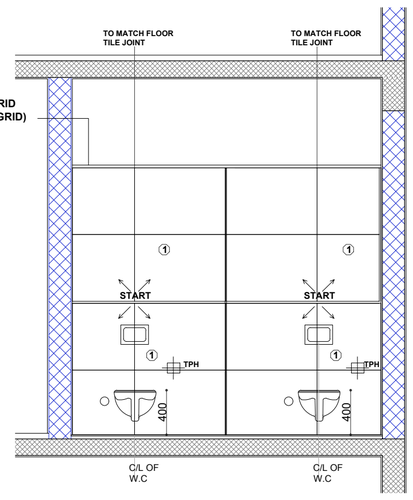

SECTION - 10

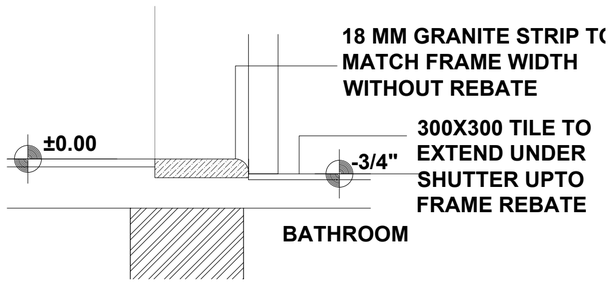

1 BATHROOM JUNCTION DETAIL

2 LEDGE WALL DETAIL

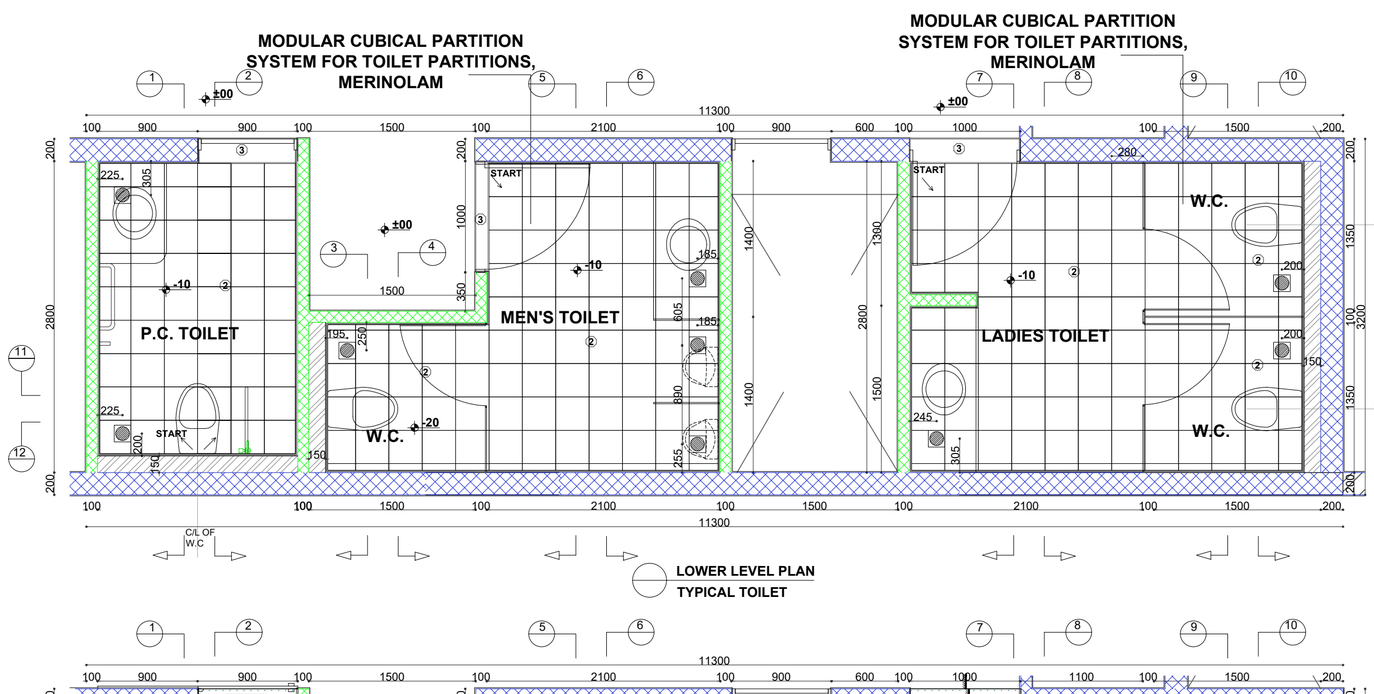

LOWER LEVEL PLAN
TYPICAL TOILET

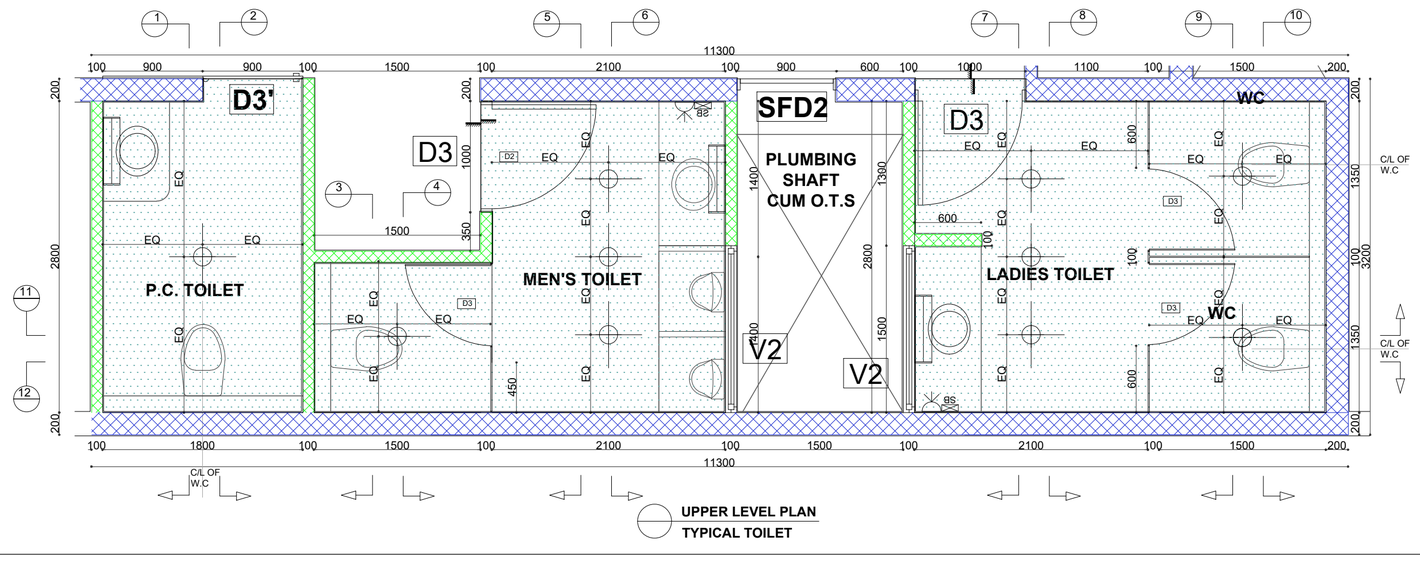

UPPER LEVEL PLAN
TYPICAL TOILET

ELECTRICAL LEGEND

ITEM	DESCRIPTION	HEIGHT
	CEILING LIGHT	----
	MIRROR LIGHT	7'-2" FROM FFL
	EXHAUST FAN POINT	----
G	GEYSER	TOP @ 7'-0" FROM FFL
	6A/16A SOCKET WITH SWITCH	AT WALL TILE JOINT ABOVE COUNTER

ITEM	DESCRIPTION	SIZE
1	VITRIFIED WALL TILE	600 X 1200
2	ANTI SKID VITRIFIED TILE	300 X 300
3	18MM THK GRANITE	--

DISCLAIMER

DOCUMENT CONTROL STATUS

TENDER DRAWINGS

PRINTS

REVISIONS

NOTES

1.ALL DIMENSIONS ARE IN MM.
2. ALL LEVELS GIVEN W.R.T. SITE SURVEY DRAWING GIVEN BY CLIENT
3.DRAWING TO BE READ & NOT SCALED.
4.THIS DRAWING IS TO BE READ IN CONJUNCTION WITH RELEVANT CONSULTANTS DRAWINGS. DISCREPANCIES IF ANY ARE TO BE BROUGHT TO THE NOTICE OF THE ARCHITECT PRIOR.

PROJECT

CONSTRUCTION OF FACULTY COMPLEX BY REPLACING THE EXISTING MFL BUILDING AT IIT MADRAS

CLIENT

IIT MADRAS

DRAWING TITLE

TYPICAL TOILET DETAILS

DATE	SCALE	DRAWN BY
12.05.2026	A2 - 1:40	LOGESHWARAN
PROJECT NO.	DRAWING NO.	REV NO.
IITM-FC	TD-22	R2

NORTH

CHECKED BY
Ar. Ishwarya Jayakumar

APPROVED BY
Ar. Jeganath.J.Balakrishnan

JEGANATH JB ARCHITECTS
Tel(m): 91 - 9840570026
Email : jeganathjb@gmail.com
Web : www.jeganathjbarchitects.carbonmade.com
Address: No.6, 6th floor, Ram Swathi Towers,
Durghabai Deshmukh Road,
R.A.Puram, Chennai - 28.

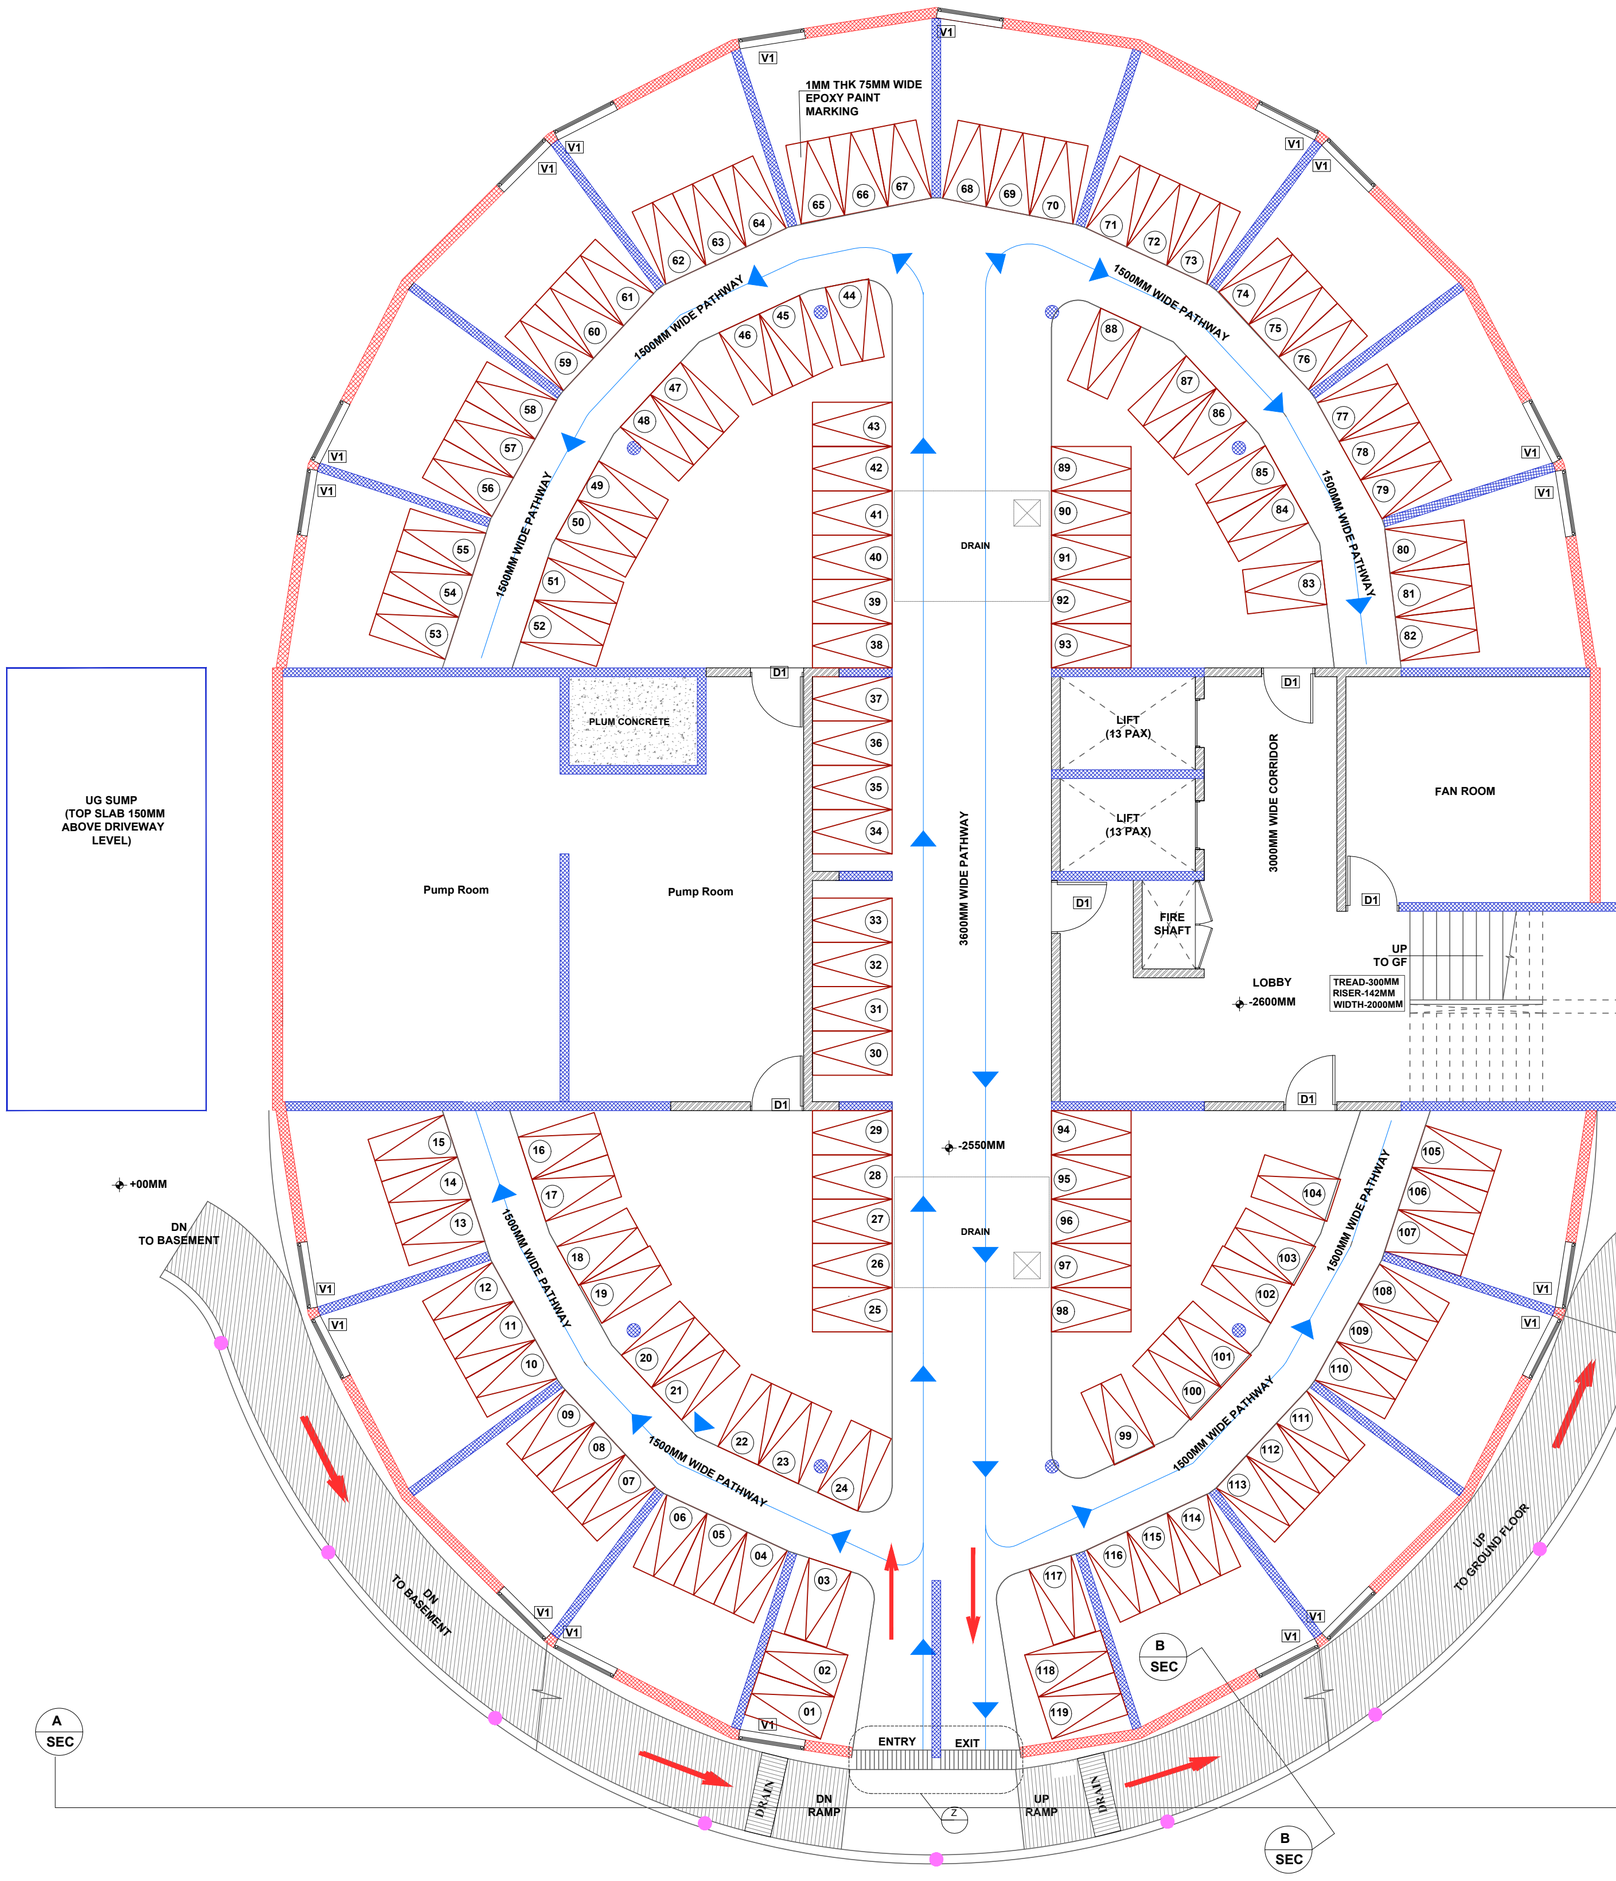

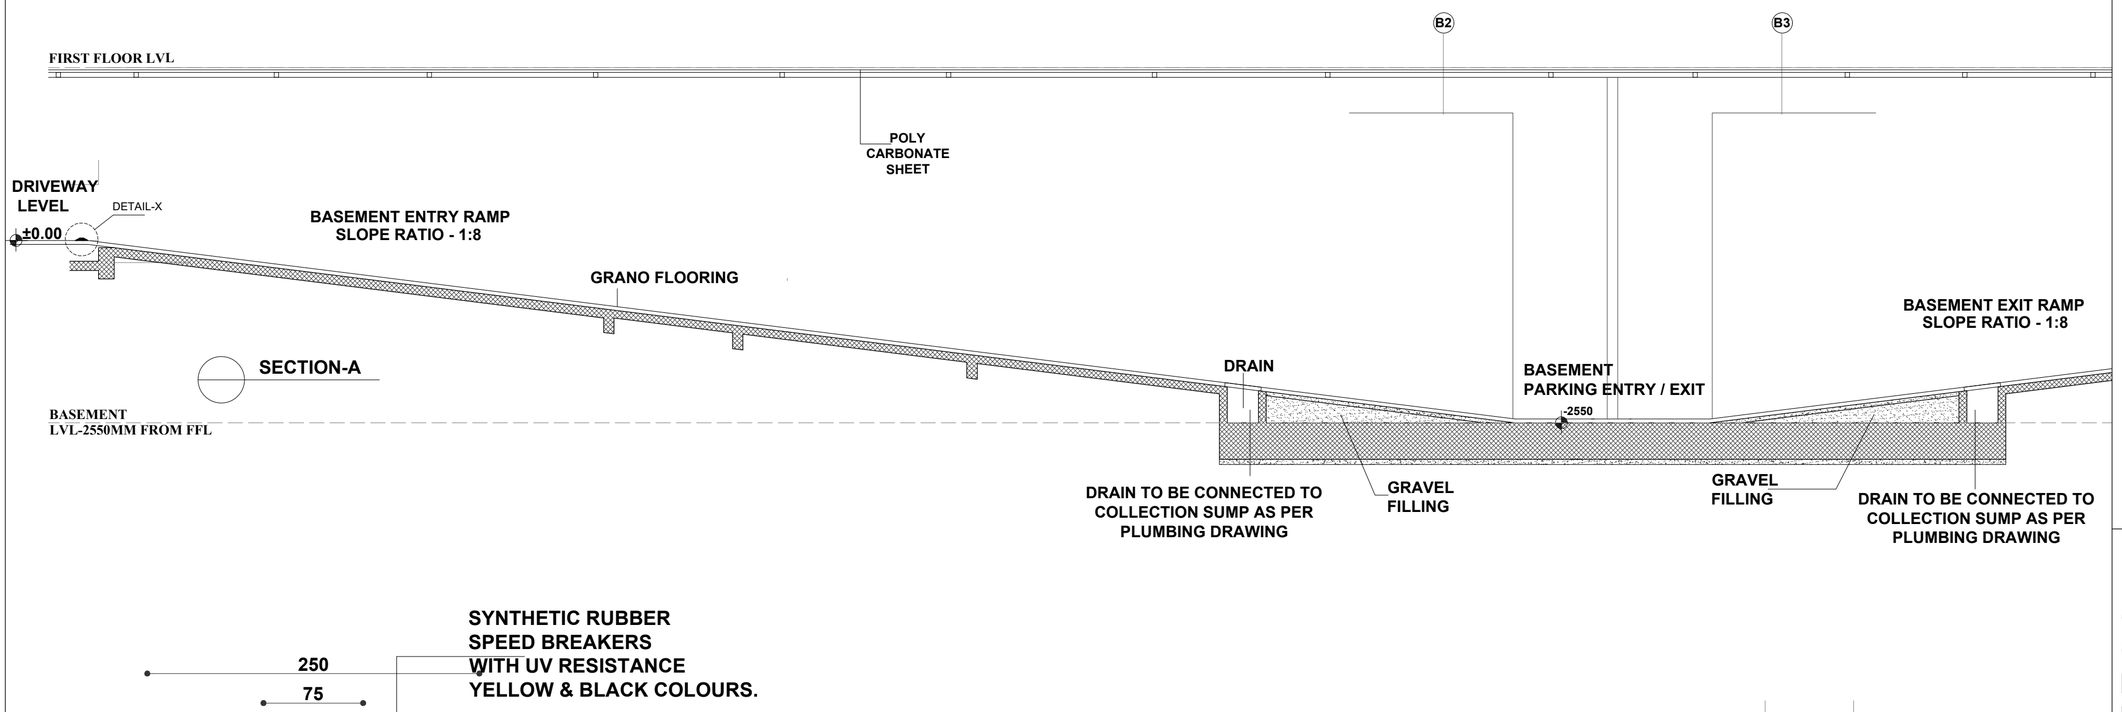

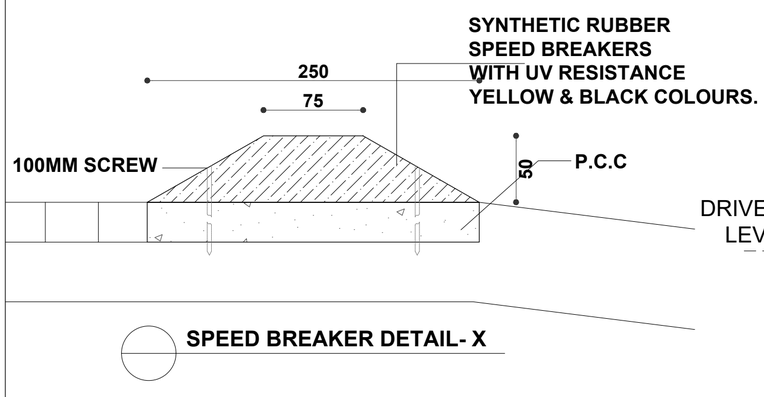

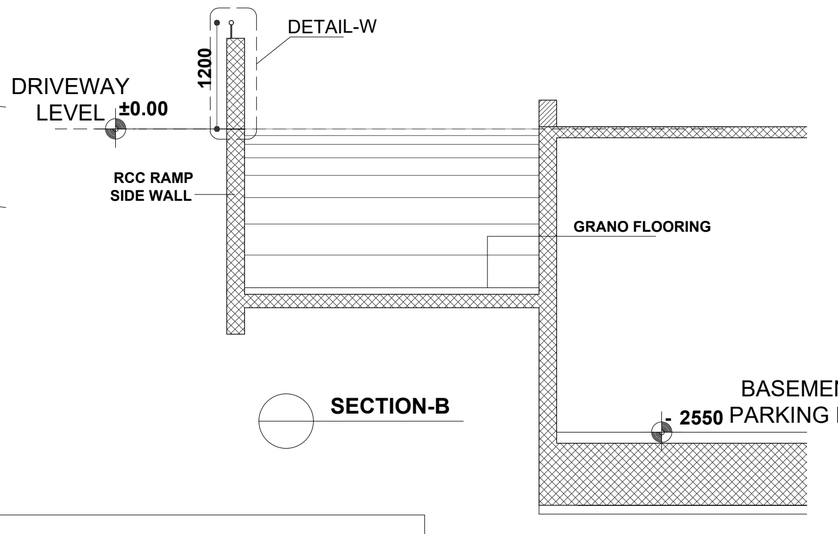

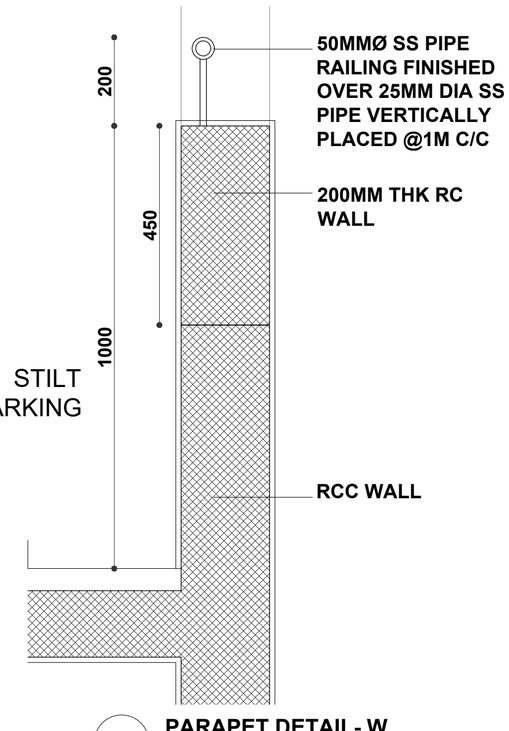

LEGENDS

- 230MM CONCRETE WALL
- 200MM CONCRETE WALL
- 100MM CONCRETE WALL
- BRICK WALL
- 300MM Ø CIRCULAR COLUMN

NOTE:

RUBBER CORNER BEAD TO PROTECT PARKING AREA COLUMNS MADE OUT OF RUBBER OF SIZE 100 MM X 100 MM X 6MM THK FOR A HEIGHT 1.50 MTS WITH BASE MATERIAL GALVANIZED IRON OF NOMINAL THICKNESS 1.00 MM WITH A ZINC COATING OF 120 GMS PER SQM AT THE CORNERS INCLUDING TYING IN POSITION WITH SUITABLE NAILS / SCREWS.

DISCLAIMER

DOCUMENT CONTROL STATUS

TENDER DRAWINGS

PRINTS

REVISIONS

NOTES

1.ALL DIMENSIONS ARE IN MM.
2. ALL LEVELS GIVEN W.R.T. SITE SURVEY DRAWING GIVEN BY CLIENT
3.DRAWING TO BE READ & NOT SCALED.
4.THIS DRAWING IS TO BE READ IN CONJUNCTION WITH RELEVANT CONSULTANTS DRAWINGS. DISCREPANCIES IF ANY ARE TO BE BROUGHT TO THE NOTICE OF THE ARCHITECT PRIOR.

PROJECT

CONSTRUCTION OF FACULTY COMPLEX BY REPLACING THE EXISTING MFL BUILDING AT IIT MADRAS

CLIENT

IIT MADRAS

DRAWING TITLE

PARKING LAYOUT

DATE	SCALE	DRAWN BY
12.05.2026	A1-1:100	KARTHIK
PROJECT NO.	DRAWING NO.	REV NO.
IITM-FC	TD-23	R2

NORTH

CHECKED BY
Ar.Iswaray Jeyakumar

APPROVED BY
Ar. Jeganath.J.Balakrishnan

JEGANATH JB ARCHITECTS
Tel(m): 91 - 9840570026
Email : jeganathjb@gmail.com
Web : www.jeganathjbarchitects.carbonmade.com
Address: No.6, 6th floor, Ram Swathi Towers,
Durghabai Deshmukh Road,
R.A.Puram, Chennai - 28.

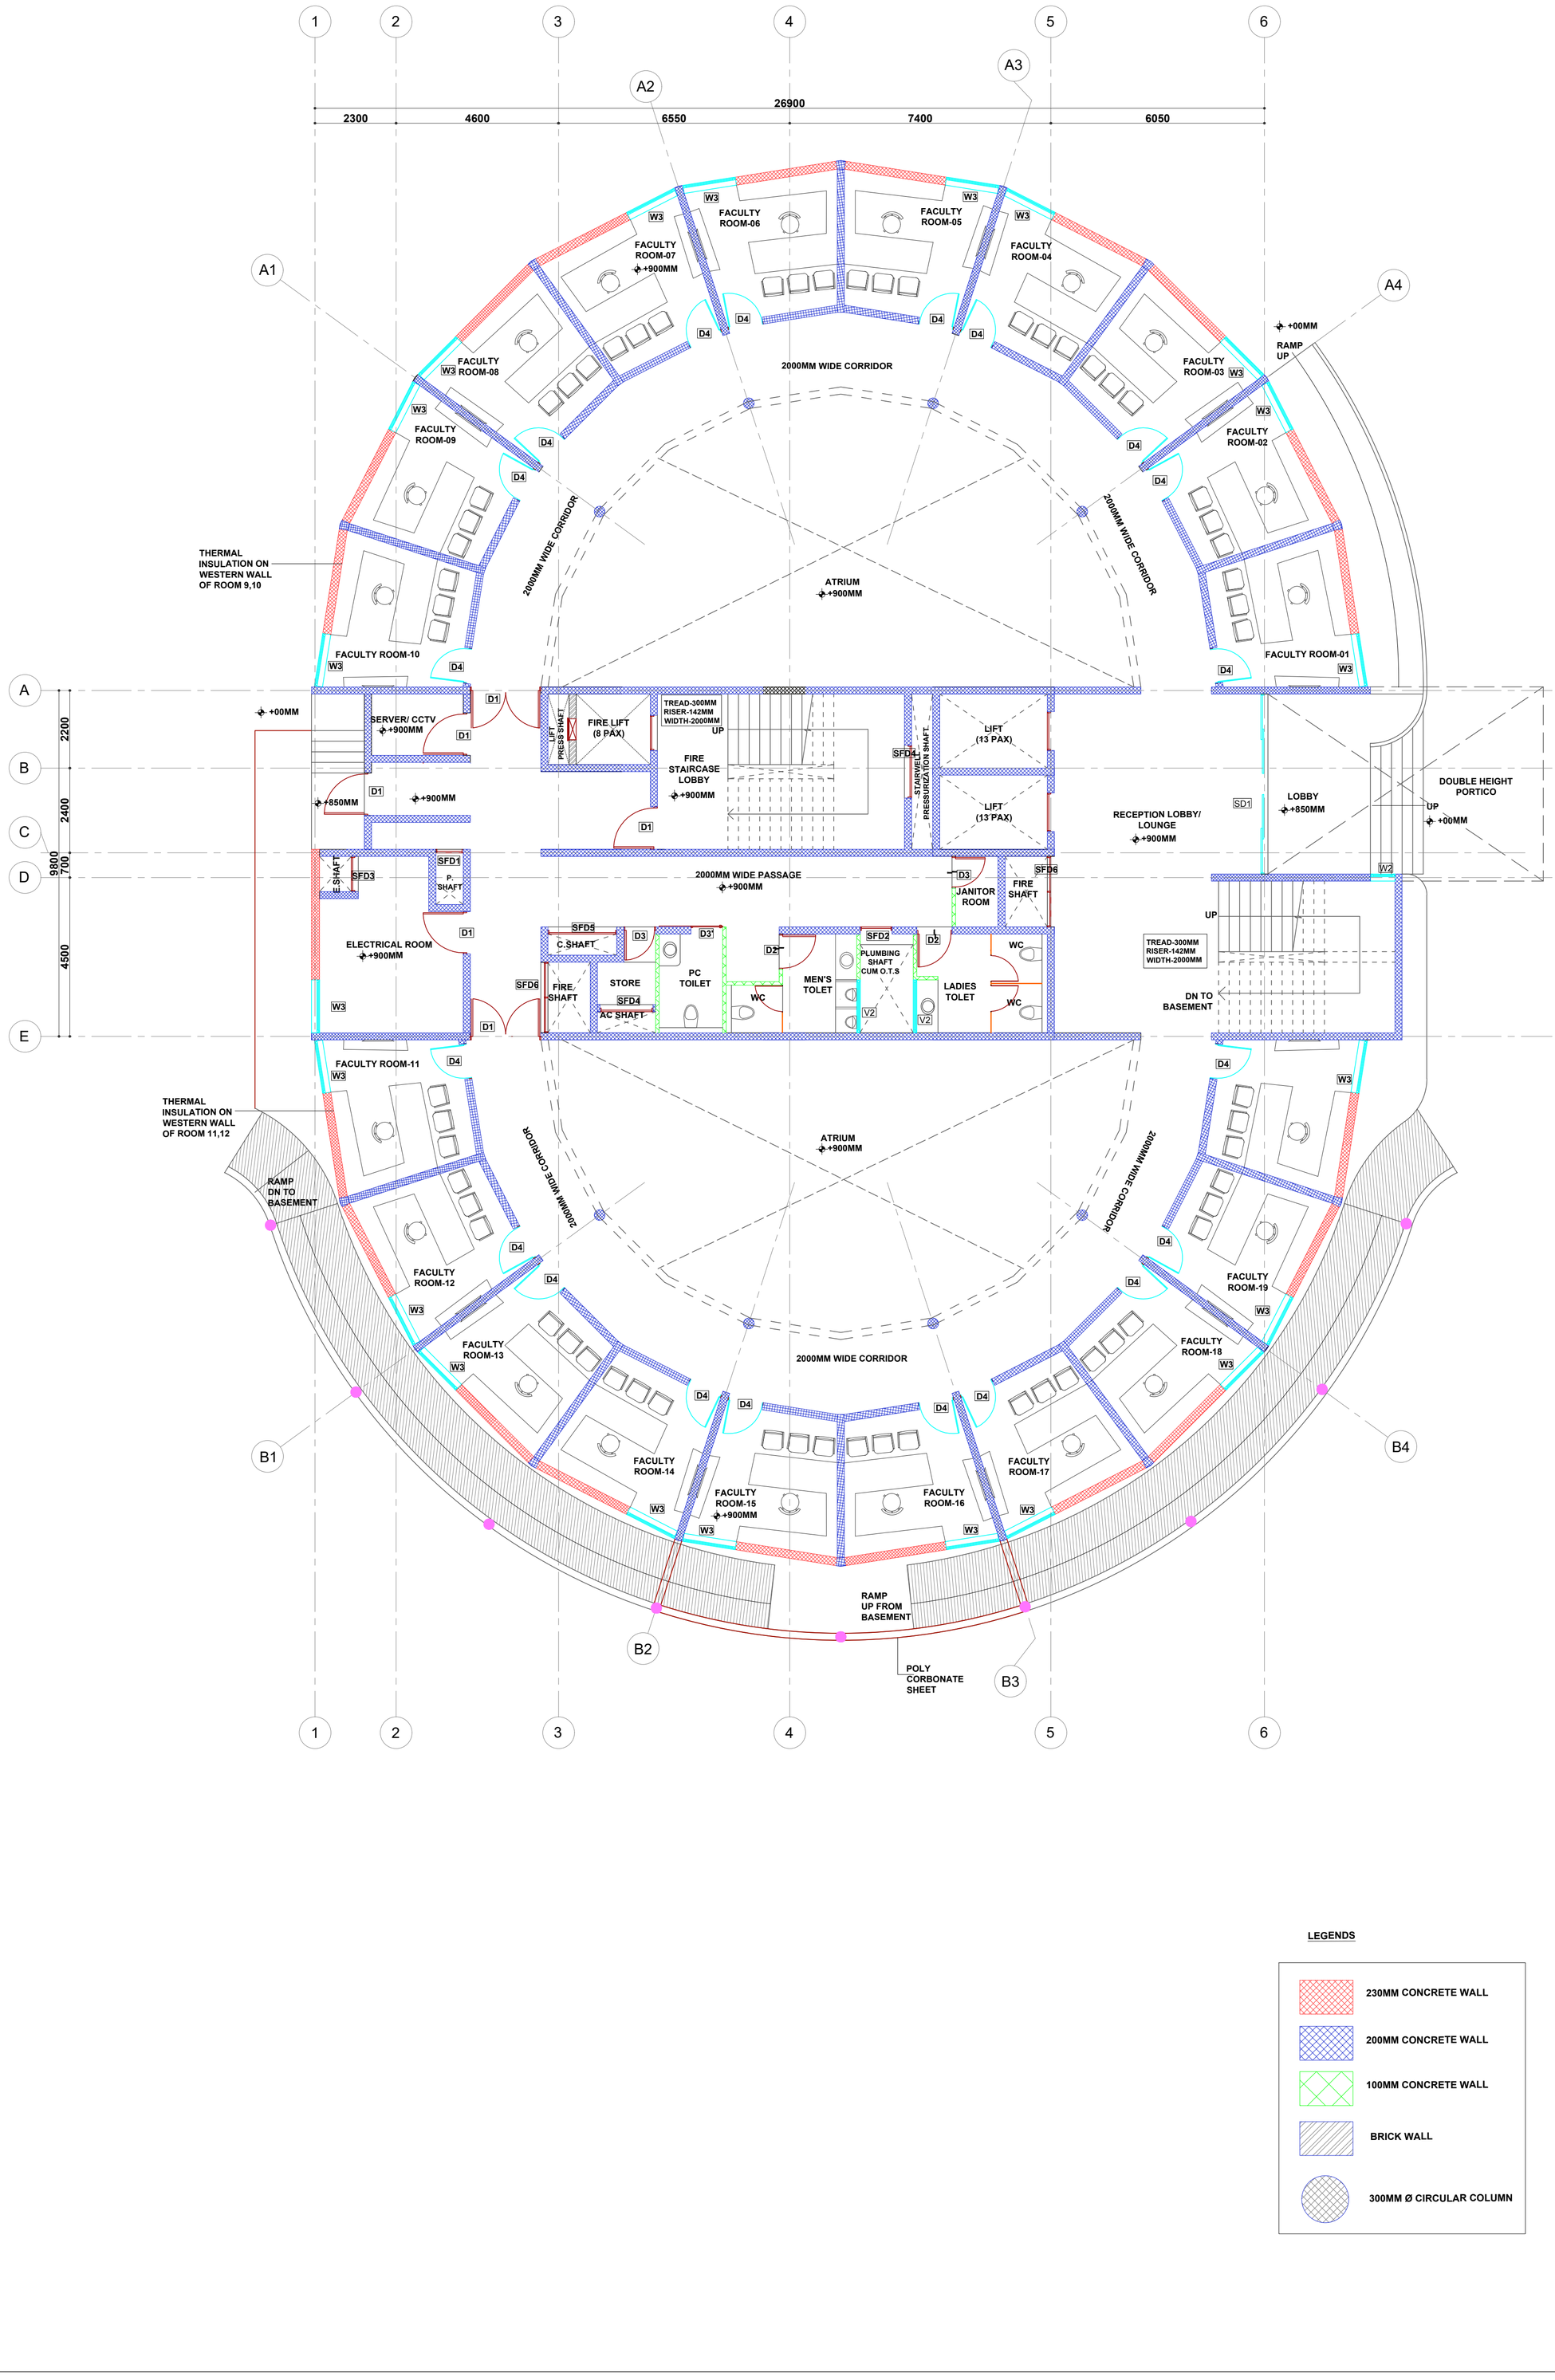

LEGENDS

- 230MM CONCRETE WALL
- 200MM CONCRETE WALL
- 100MM CONCRETE WALL
- BRICK WALL
- 300MM Ø CIRCULAR COLUMN

DISCLAIMER

DOCUMENT CONTROL STATUS

TENDER DRAWINGS

PRINTS

REVISIONS

NOTES

1.ALL DIMENSIONS ARE IN MM.
2. ALL LEVELS GIVEN W.R.T. SITE SURVEY DRAWING GIVEN BY CLIENT
3.DRAWING TO BE READ & NOT SCALED.
4.THIS DRAWING IS TO BE READ IN CONJUNCTION WITH RELEVANT CONSULTANTS DRAWINGS. DISCREPANCIES IF ANY ARE TO BE BROUGHT TO THE NOTICE OF THE ARCHITECT PRIOR.

PROJECT

CONSTRUCTION OF FACULTY COMPLEX BY REPLACING THE EXISTING MFL BUILDING AT IIT MADRAS

CLIENT

IIT MADRAS

DRAWING TITLE

GROUND FLOOR - FURNITURE LAYOUT

DATE	SCALE	DRAWN BY
12.05.2026	A1-1:100	KARTHIK
PROJECT NO.	DRAWING NO.	REV NO.
IITM-FC	TD-24(1-7)	R2

NORTH

CHECKED BY
Ar.Iswaray Jeyakumar

APPROVED BY
Ar. Jeganath.J.Balakrishnan

JEGANATH JB ARCHITECTS
Tel(m): 91 - 9840570026
Email : jeganathjb@gmail.com
Web : www.jeganathjbarchitects.carbonmade.com
Address: No.6, 6th floor, Ram Swathi Towers,
Durghabai Deshmukh Road,
R.A.Puram, Chennai - 28.

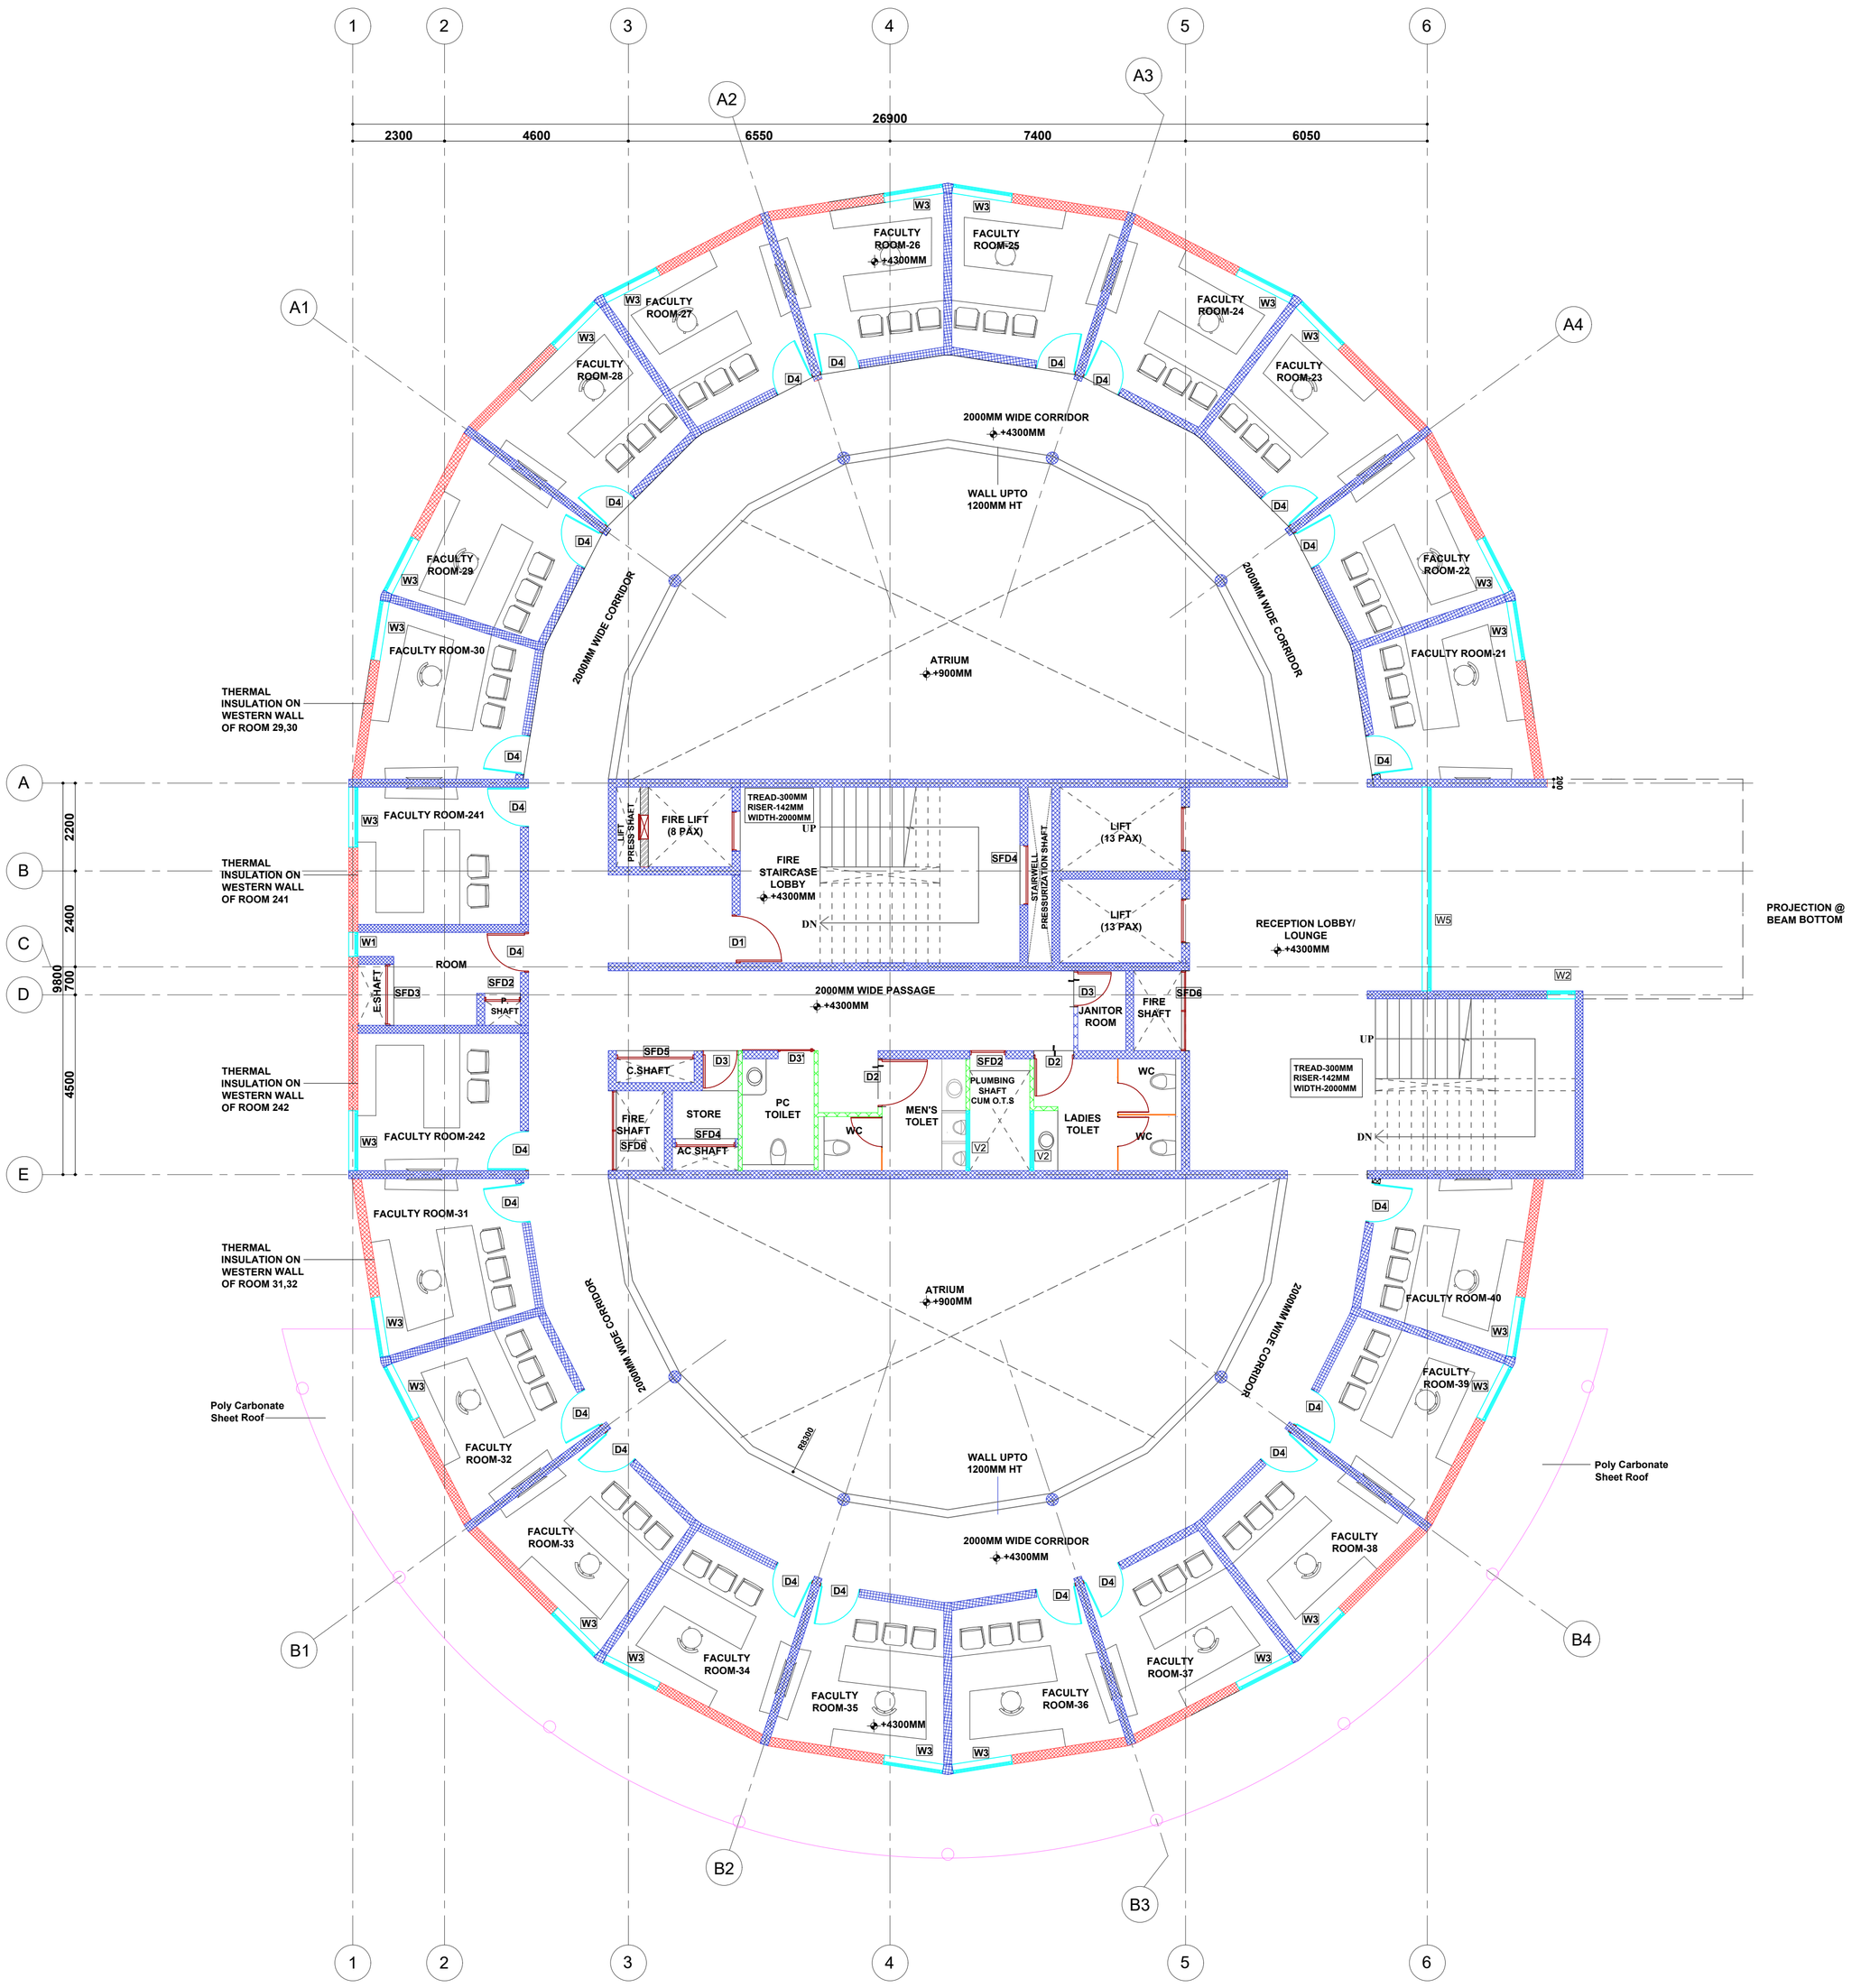

LEGENDS

- 230MM CONCRETE WALL
- 200MM CONCRETE WALL
- 100MM CONCRETE WALL
- BRICK WALL
- 300MM Ø CIRCULAR COLUMN

DISCLAIMER

DOCUMENT CONTROL STATUS

TENDER DRAWINGS

PRINTS

REVISIONS

NOTES

1.ALL DIMENSIONS ARE IN MM.
2. ALL LEVELS GIVEN W.R.T. SITE SURVEY DRAWING GIVEN BY CLIENT
3.DRAWING TO BE READ & NOT SCALED.
4.THIS DRAWING IS TO BE READ IN CONJUNCTION WITH RELEVANT CONSULTANTS DRAWINGS. DISCREPANCIES IF ANY ARE TO BE BROUGHT TO THE NOTICE OF THE ARCHITECT PRIOR.

PROJECT

CONSTRUCTION OF FACULTY COMPLEX BY REPLACING THE EXISTING MFL BUILDING AT IIT MADRAS

CLIENT

IIT MADRAS

DRAWING TITLE

FIRST FLOOR - FURNITURE LAYOUT

DATE	SCALE	DRAWN BY
12.05.2026	A1-1:100	KARTHIK
PROJECT NO.	DRAWING NO.	REV NO.
IIITM-FC	TD-24(2-7)	R2

NORTH

CHECKED BY
Ar.Iswaray Jeyakumar

APPROVED BY
Ar. Jeganath.J.Balakrishnan

JEGANATH JB ARCHITECTS
Tel(m): 91 - 9840570026
Email : jeganathjb@gmail.com
Web : www.jeganathjbarchitects.carbonmade.com
Address: No.6, 6th floor, Ram Swathi Towers,
Durghabai Deshmukh Road,
R.A.Puram, Chennai - 28.

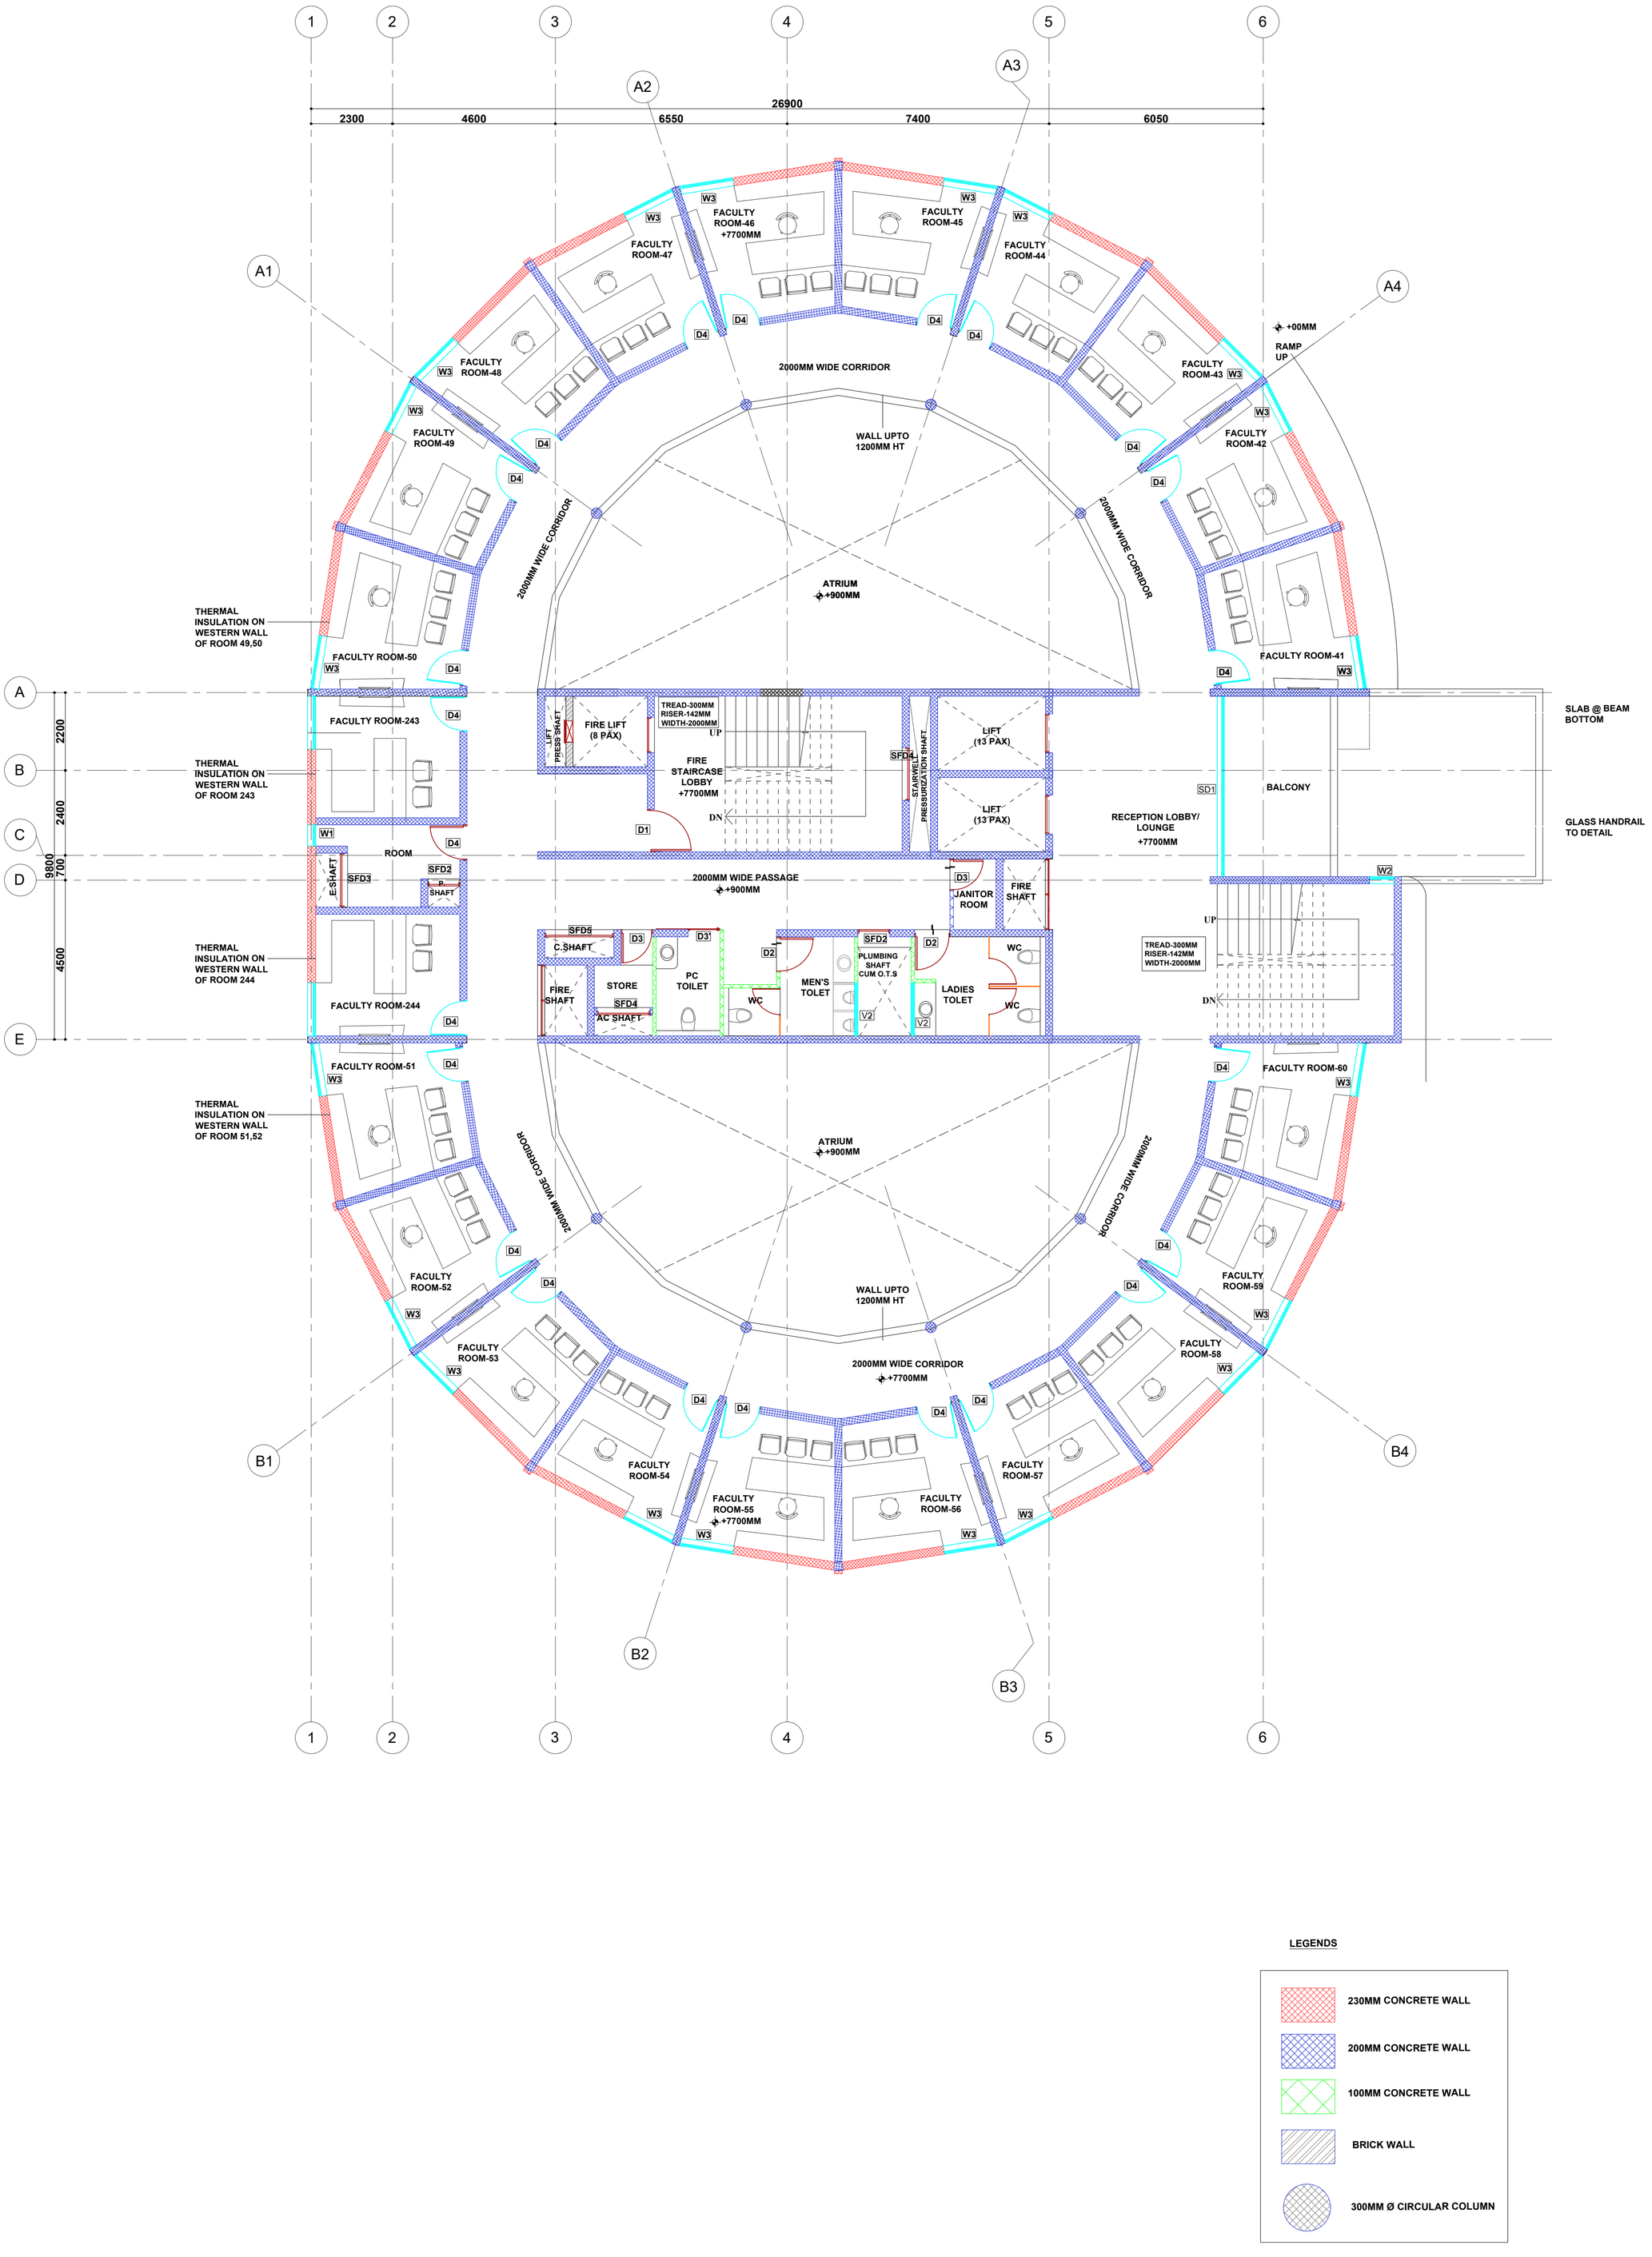

LEGENDS

- 230MM CONCRETE WALL
- 200MM CONCRETE WALL
- 100MM CONCRETE WALL
- BRICK WALL
- 300MM Ø CIRCULAR COLUMN

DISCLAIMER

DOCUMENT CONTROL STATUS

TENDER DRAWINGS

PRINTS

REVISIONS

NOTES

1.ALL DIMENSIONS ARE IN MM.
2. ALL LEVELS GIVEN W.R.T. SITE SURVEY DRAWING GIVEN BY CLIENT
3.DRAWING TO BE READ & NOT SCALED.
4.THIS DRAWING IS TO BE READ IN CONJUNCTION WITH RELEVANT CONSULTANTS DRAWINGS. DISCREPANCIES IF ANY ARE TO BE BROUGHT TO THE NOTICE OF THE ARCHITECT PRIOR.

PROJECT

CONSTRUCTION OF FACULTY COMPLEX BY REPLACING THE EXISTING MFL BUILDING AT IIT MADRAS

CLIENT

IIT MADRAS

DRAWING TITLE

SECOND FLOOR - FURNITURE LAYOUT

DATE	SCALE	DRAWN BY
12.05.2026	A1-1:100	KARTHIK
PROJECT NO.	DRAWING NO.	REV NO.
IITM-FC	TD-24(3-7)	R2

NORTH

CHECKED BY
Ar.Iswaray Jeyakumar

APPROVED BY
Ar. Jeganath.J.Balakrishnan

JEGANATH JB ARCHITECTS
Tel(m): 91 - 9840570026
Email : jeganathjb@gmail.com
Web : www.jeganathjbarchitects.carbonmade.com
Address: No.6, 6th floor, Ram Swathi Towers,
Durghabai Deshmukh Road,
R.A.Puram, Chennai - 28.

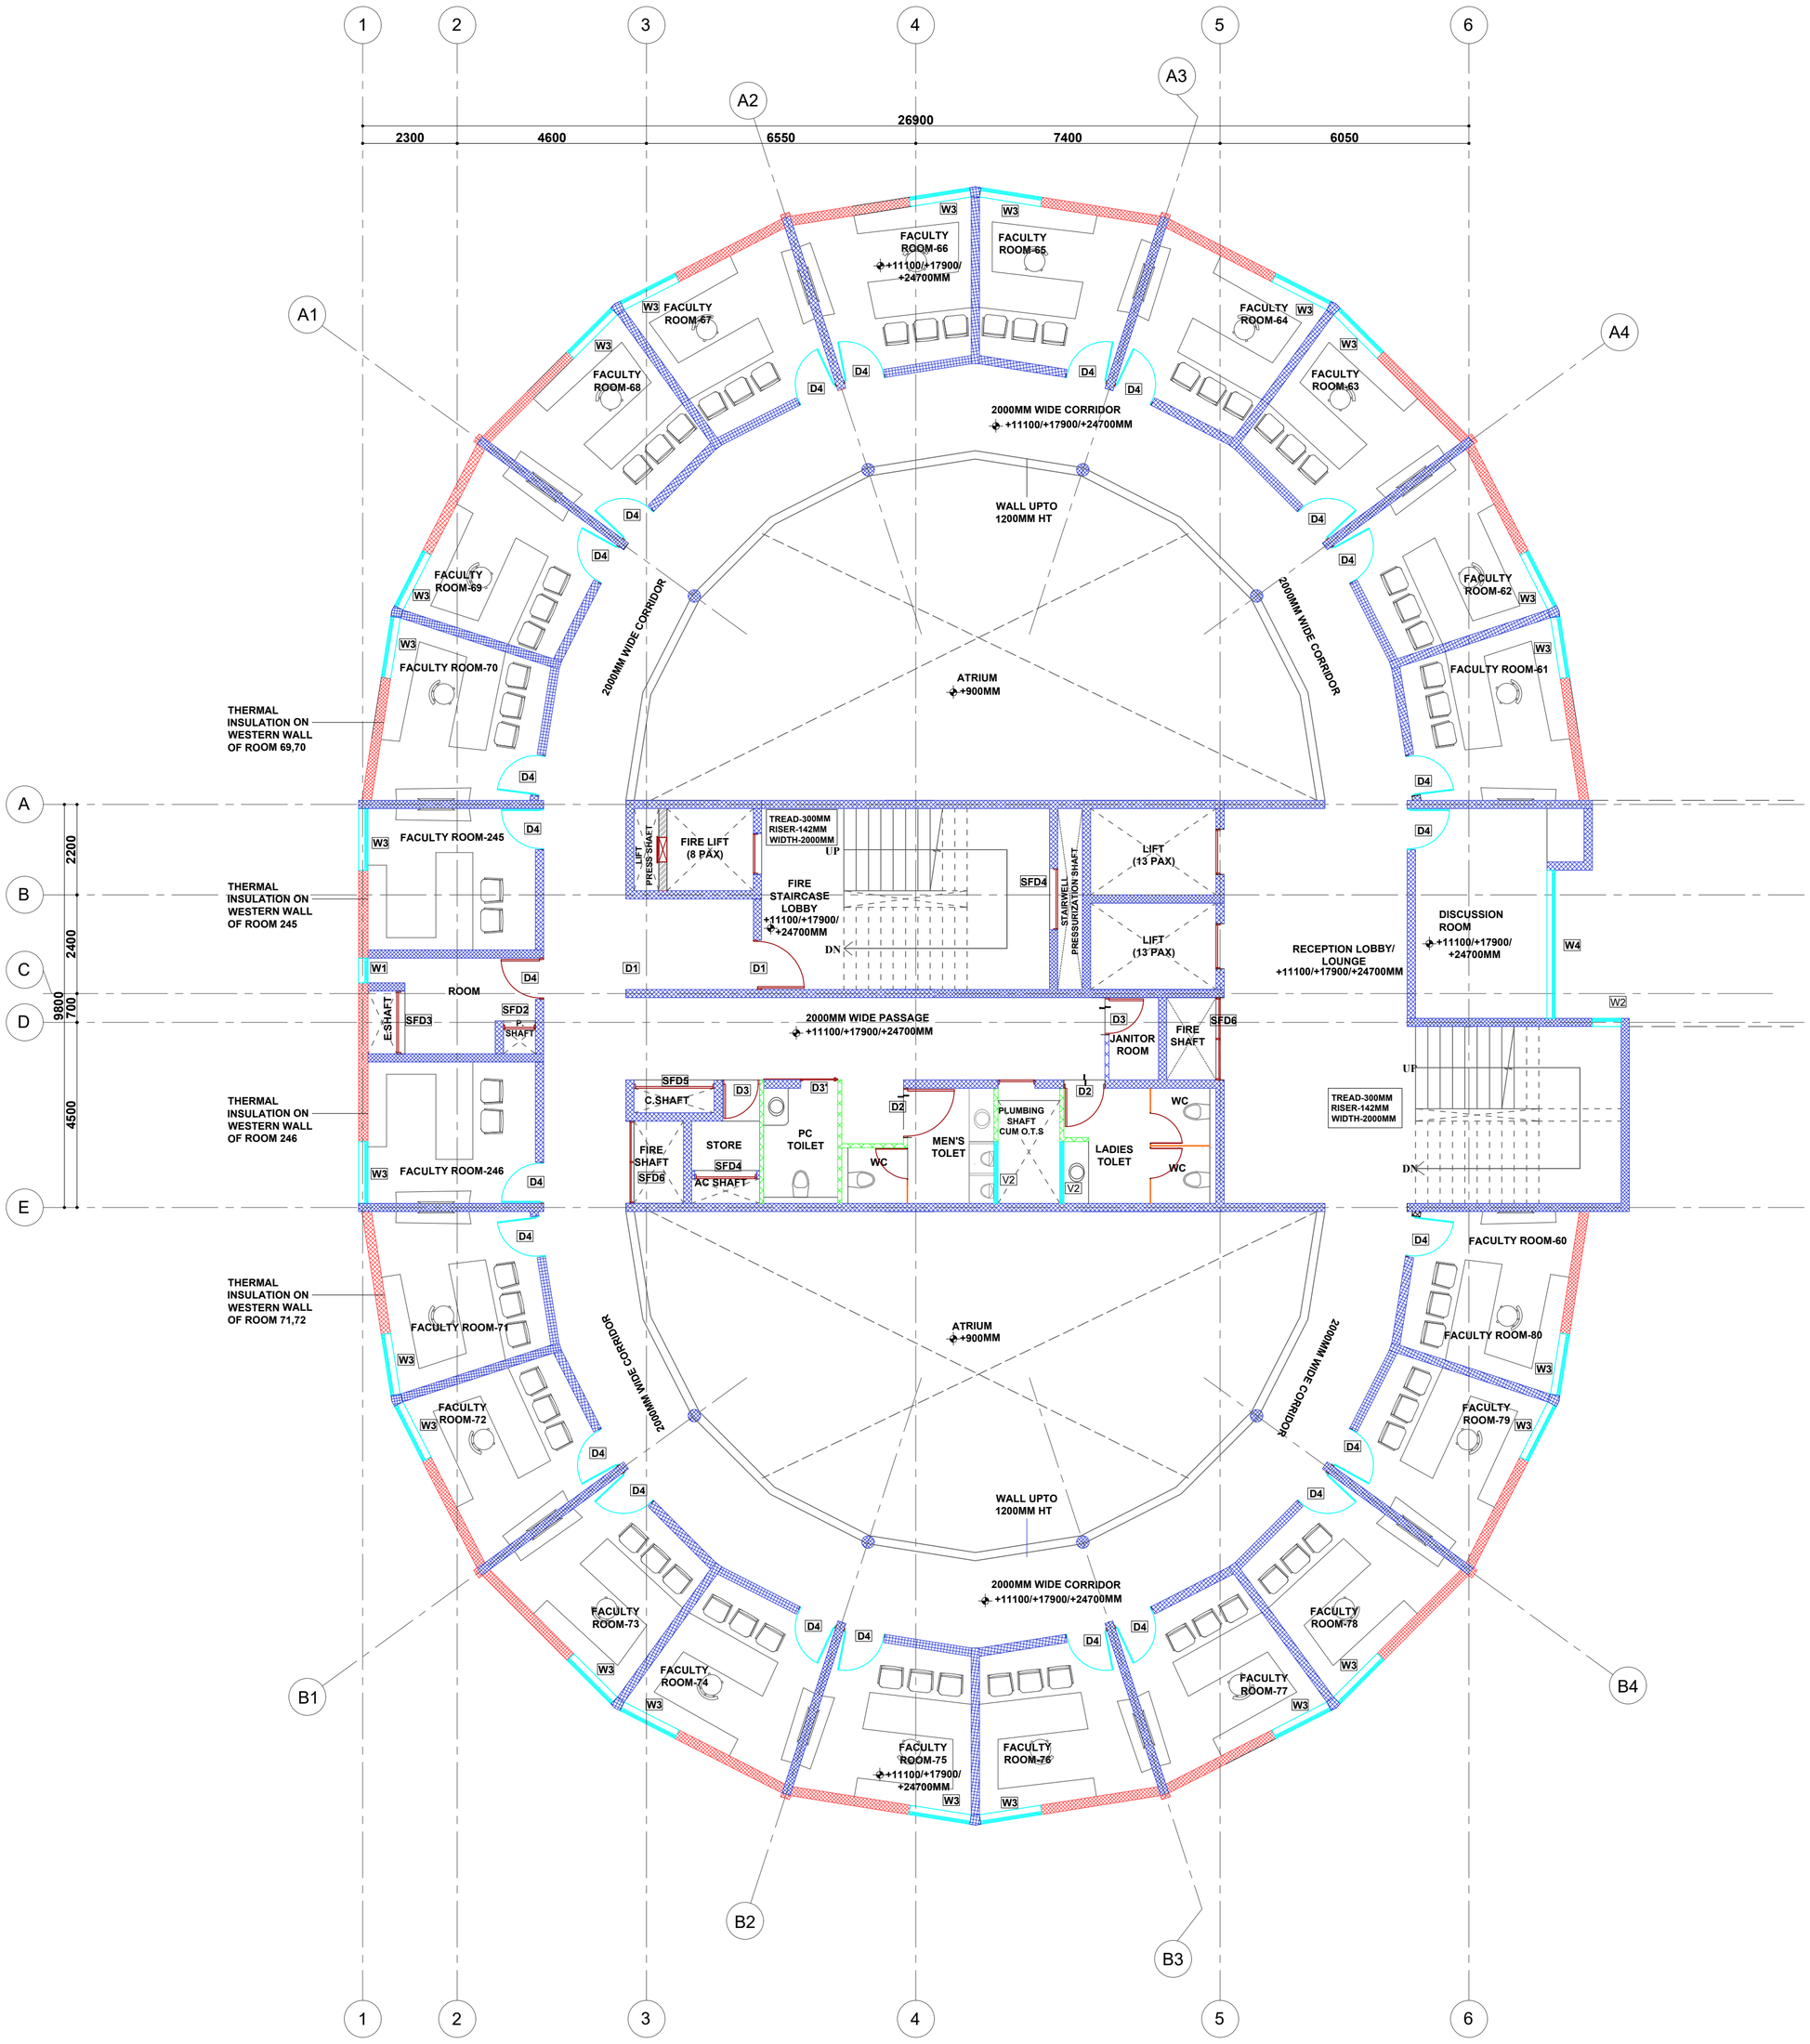

DISCLAIMER

DOCUMENT CONTROL STATUS

TENDER DRAWINGS

PRINTS

REVISIONS

NOTES

1.ALL DIMENSIONS ARE IN MM.
2. ALL LEVELS GIVEN W.R.T. SITE SURVEY DRAWING GIVEN BY CLIENT
3.DRAWING TO BE READ & NOT SCALED.
4.THIS DRAWING IS TO BE READ IN CONJUNCTION WITH RELEVANT CONSULTANTS DRAWINGS. DISCREPANCIES IF ANY ARE TO BE BROUGHT TO THE NOTICE OF THE ARCHITECT PRIOR.

LEGENDS

- 230MM CONCRETE WALL
- 200MM CONCRETE WALL
- 100MM CONCRETE WALL
- BRICK WALL
- 300MM Ø CIRCULAR COLUMN

PROJECT

CONSTRUCTION OF FACULTY COMPLEX BY REPLACING THE EXISTING MFL BUILDING AT IIT MADRAS

CLIENT

IIT MADRAS

DRAWING TITLE

TYPICAL FLOOR (3,5,7) - FURNITURE LAYOUT

DATE	SCALE	DRAWN BY
12.05.2026	A1-1:100	KARTHIK
PROJECT NO.	DRAWING NO.	REV NO.
IITM-FC	TD-24(4-7)	R2

NORTH

CHECKED BY
Ar.Iswaray Jeyakumar

APPROVED BY
Ar. Jeganath.J.Balakrishnan

JEGANATH JB ARCHITECTS
Tel(m): 91 - 9840570026
Email : jeganathjb@gmail.com
Web : www.jeganathjbarchitects.carbonmade.com
Address: No.6, 6th floor, Ram Swathi Towers,
Durghabai Deshmukh Road,
R.A.Puram, Chennai - 28.

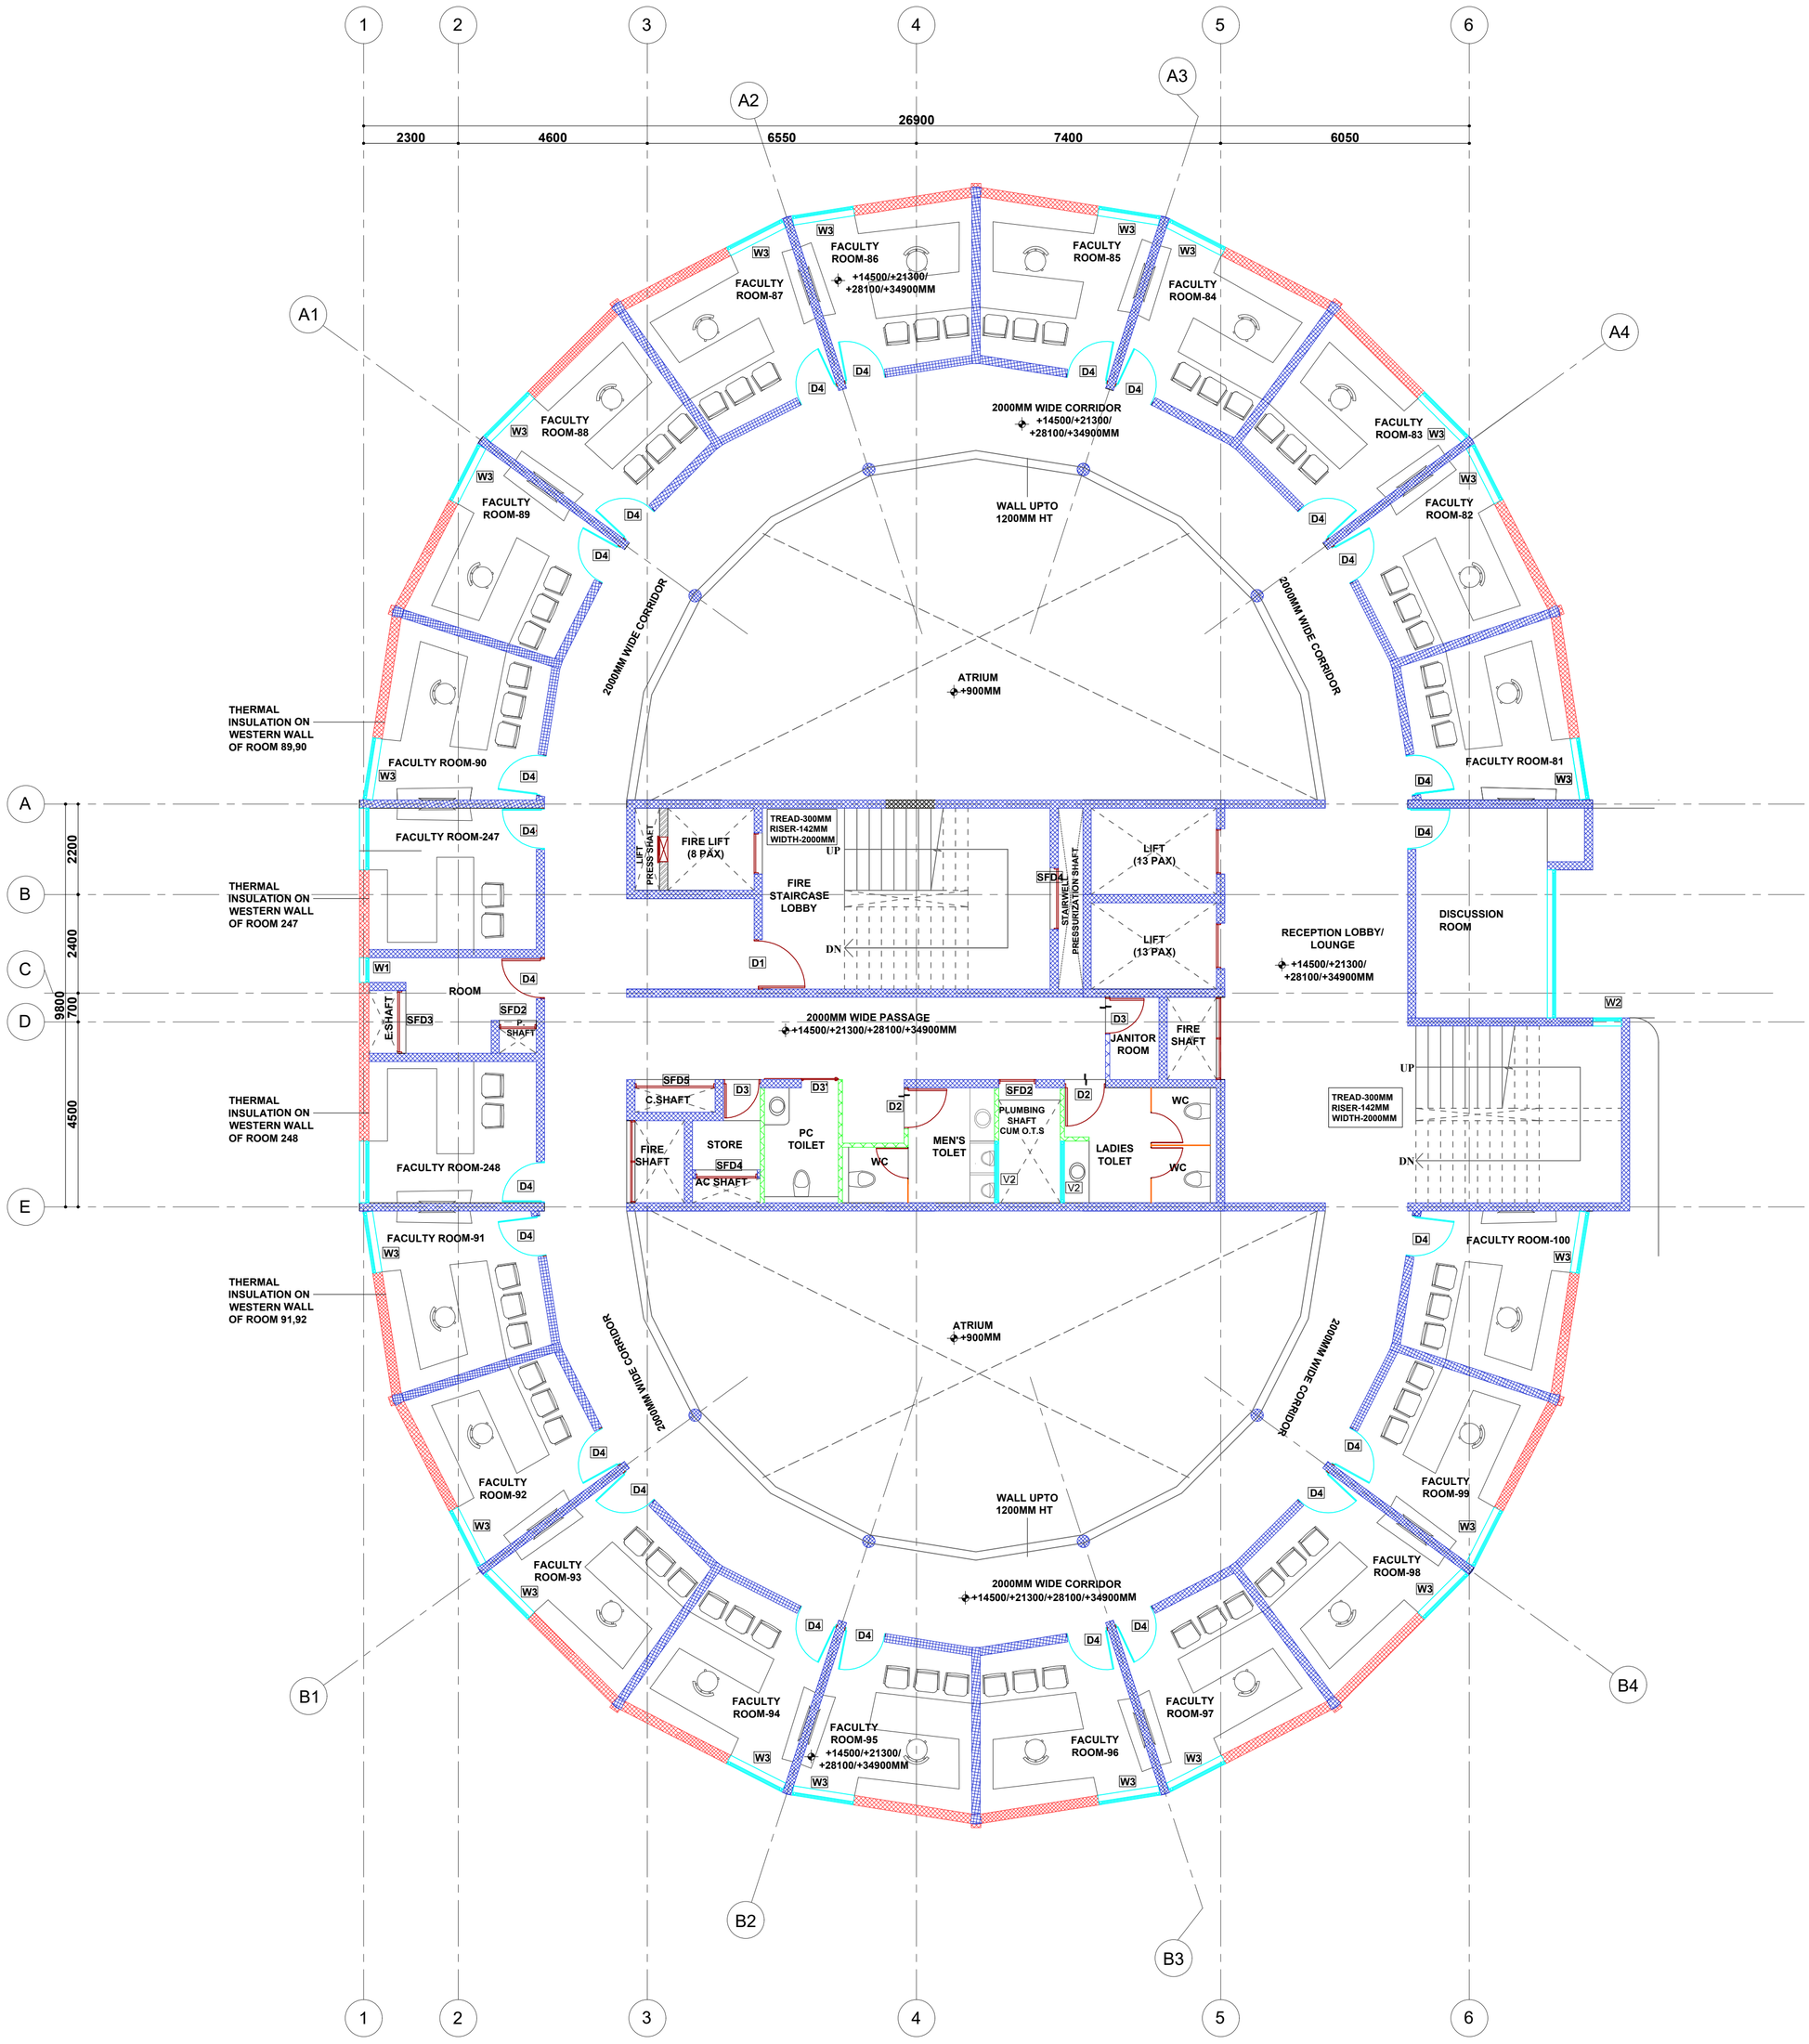

LEGENDS

- 230MM CONCRETE WALL
- 200MM CONCRETE WALL
- 100MM CONCRETE WALL
- BRICK WALL
- 300MM Ø CIRCULAR COLUMN

NORTH

DISCLAIMER

DOCUMENT CONTROL STATUS

TENDER DRAWINGS

PRINTS

REVISIONS

NOTES

1.ALL DIMENSIONS ARE IN MM.
2. ALL LEVELS GIVEN W.R.T. SITE SURVEY DRAWING GIVEN BY CLIENT
3.DRAWING TO BE READ & NOT SCALED.
4.THIS DRAWING IS TO BE READ IN CONJUNCTION WITH RELEVANT CONSULTANTS DRAWINGS. DISCREPANCIES IF ANY ARE TO BE BROUGHT TO THE NOTICE OF THE ARCHITECT PRIOR.

PROJECT

CONSTRUCTION OF FACULTY COMPLEX BY REPLACING THE EXISTING MFL BUILDING AT IIT MADRAS

CLIENT

IIT MADRAS

DRAWING TITLE

TYPICAL FLOOR (4,6,8,10) - FURNITURE LAYOUT

DATE	SCALE	DRAWN BY
12.05.2026	A1-1:100	KARTHIK
PROJECT NO.	DRAWING NO.	REV NO.
IITM-FC	TD-24(5-7)	R2

CHECKED BY
Ar.Iswaray Jeyakumar

APPROVED BY
Ar. Jeganath.J.Balakrishnan

JEGANATH JB ARCHITECTS
Tel(m): 91 - 9840570026
Email : jeganathjb@gmail.com
Web : www.jeganathjbarchitects.carbonmade.com
Address: No.6, 6th floor, Ram Swathi Towers,
Durghabai Deshmukh Road,
R.A.Puram, Chennai - 28.

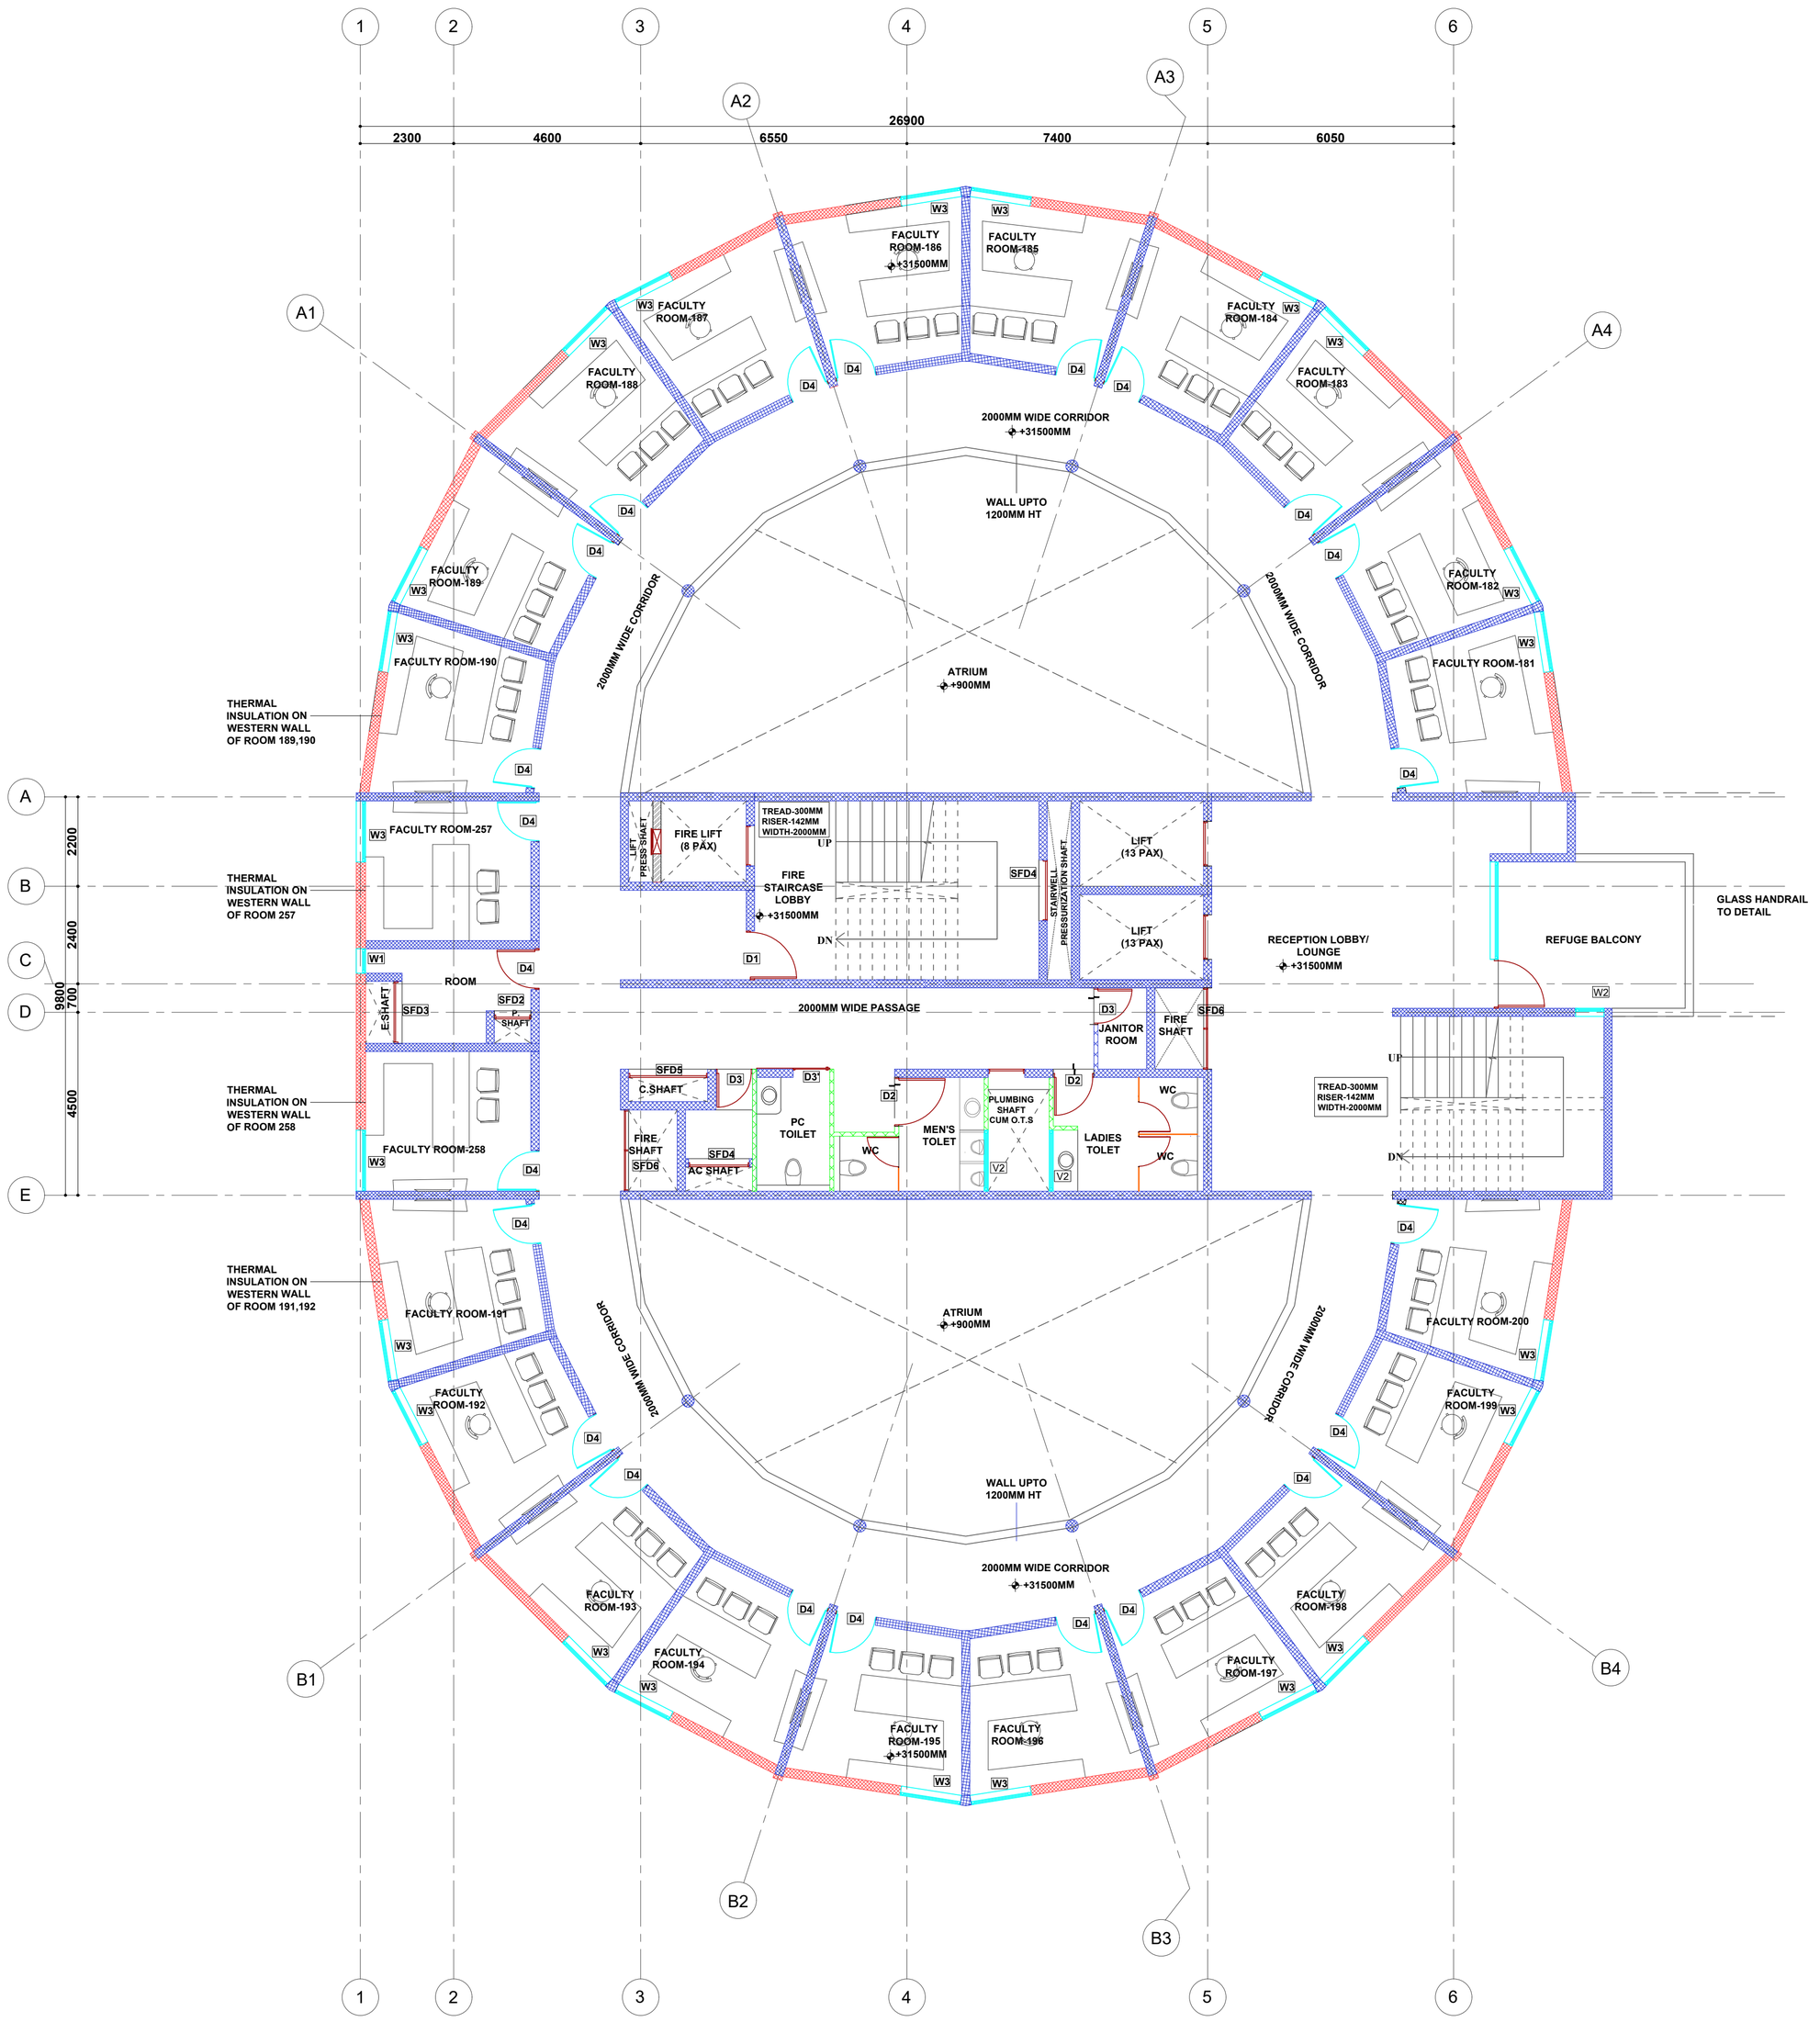

LEGENDS

- 230MM CONCRETE WALL
- 200MM CONCRETE WALL
- 100MM CONCRETE WALL
- BRICK WALL
- 300MM Ø CIRCULAR COLUMN

DISCLAIMER

DOCUMENT CONTROL STATUS

TENDER DRAWINGS

PRINTS

REVISIONS

NOTES

1.ALL DIMENSIONS ARE IN MM.
2. ALL LEVELS GIVEN W.R.T. SITE SURVEY DRAWING GIVEN BY CLIENT
3.DRAWING TO BE READ & NOT SCALED.
4.THIS DRAWING IS TO BE READ IN CONJUNCTION WITH RELEVANT CONSULTANTS DRAWINGS. DISCREPANCIES IF ANY ARE TO BE BROUGHT TO THE NOTICE OF THE ARCHITECT PRIOR.

PROJECT

CONSTRUCTION OF FACULTY COMPLEX BY REPLACING THE EXISTING MFL BUILDING AT IIT MADRAS

CLIENT

IIT MADRAS

DRAWING TITLE

NINTH FLOOR - FURNITURE LAYOUT

DATE	SCALE	DRAWN BY
12.05.2026	A1-1:100	KARTHIK
PROJECT NO.	DRAWING NO.	REV NO.
IITM-FC	TD-24(6-7)	R2

NORTH

CHECKED BY
Ar.Iswaray Jeyakumar

APPROVED BY
Ar. Jeganath.J.Balakrishnan

JEGANATH JB ARCHITECTS
Tel(m): 91 - 9840570026
Email : jeganathjb@gmail.com
Web : www.jeganathjbarchitects.carbonmade.com
Address: No.6, 6th floor, Ram Swathi Towers,
Durghabai Deshmukh Road,
R.A.Puram, Chennai - 28.

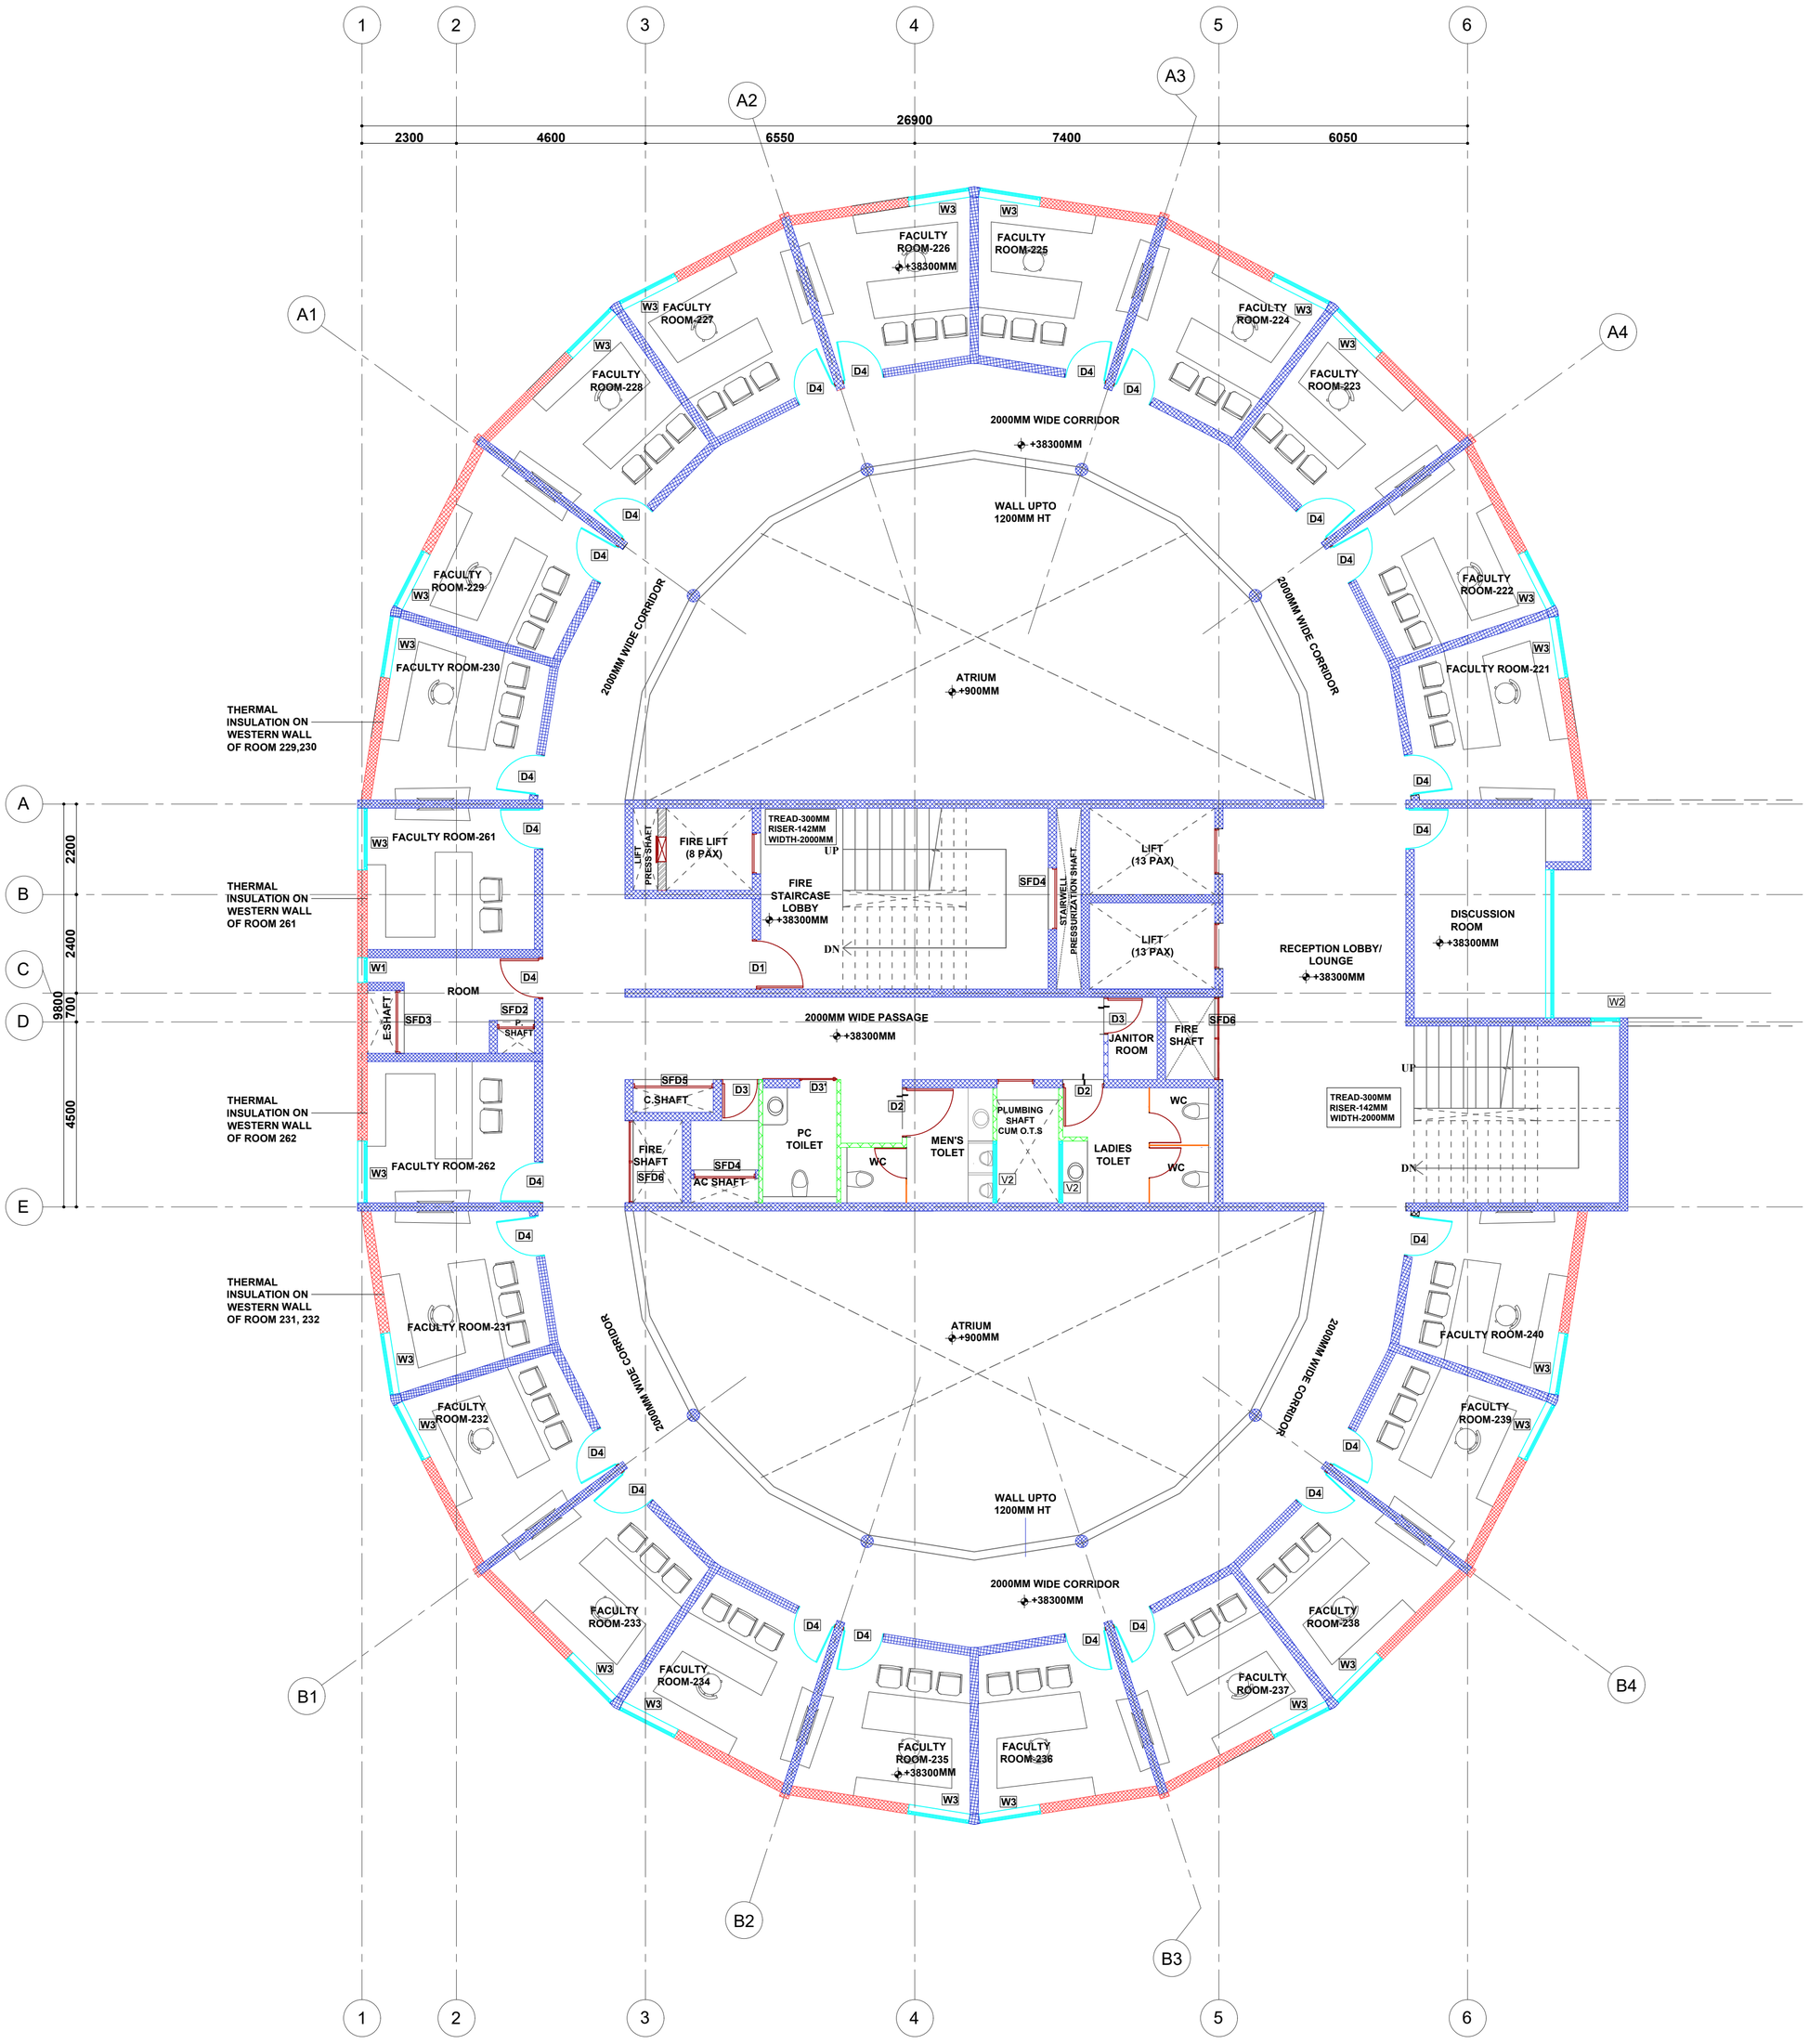

LEGENDS

- 230MM CONCRETE WALL
- 200MM CONCRETE WALL
- 100MM CONCRETE WALL
- BRICK WALL
- 300MM Ø CIRCULAR COLUMN

NORTH

DISCLAIMER

DOCUMENT CONTROL STATUS

TENDER DRAWINGS

PRINTS

REVISIONS

NOTES

1.ALL DIMENSIONS ARE IN MM.
2. ALL LEVELS GIVEN W.R.T. SITE SURVEY DRAWING GIVEN BY CLIENT
3.DRAWING TO BE READ & NOT SCALED.
4.THIS DRAWING IS TO BE READ IN CONJUNCTION WITH RELEVANT CONSULTANTS DRAWINGS. DISCREPANCIES IF ANY ARE TO BE BROUGHT TO THE NOTICE OF THE ARCHITECT PRIOR.

PROJECT

CONSTRUCTION OF FACULTY COMPLEX BY REPLACING THE EXISTING MFL BUILDING AT IIT MADRAS

CLIENT

IIT MADRAS

DRAWING TITLE

ELEVENTH FLOOR - FURNITURE LAYOUT

DATE	SCALE	DRAWN BY
12.05.2026	A1-1:100	KARTHIK
PROJECT NO.	DRAWING NO.	REV NO.
IITM-FC	TD-24(7-7)	R2

CHECKED BY
Ar.Iswaray Jeyakumar

APPROVED BY
Ar. Jeganath.J.Balakrishnan

JEGANATH JB ARCHITECTS
Tel(m): 91 - 9840570026
Email : jeganathjb@gmail.com
Web : www.jeganathjbarchitects.carbonmade.com
Address: No.6, 6th floor, Ram Swathi Towers,
Durghabai Deshmukh Road,
R.A.Puram, Chennai - 28.

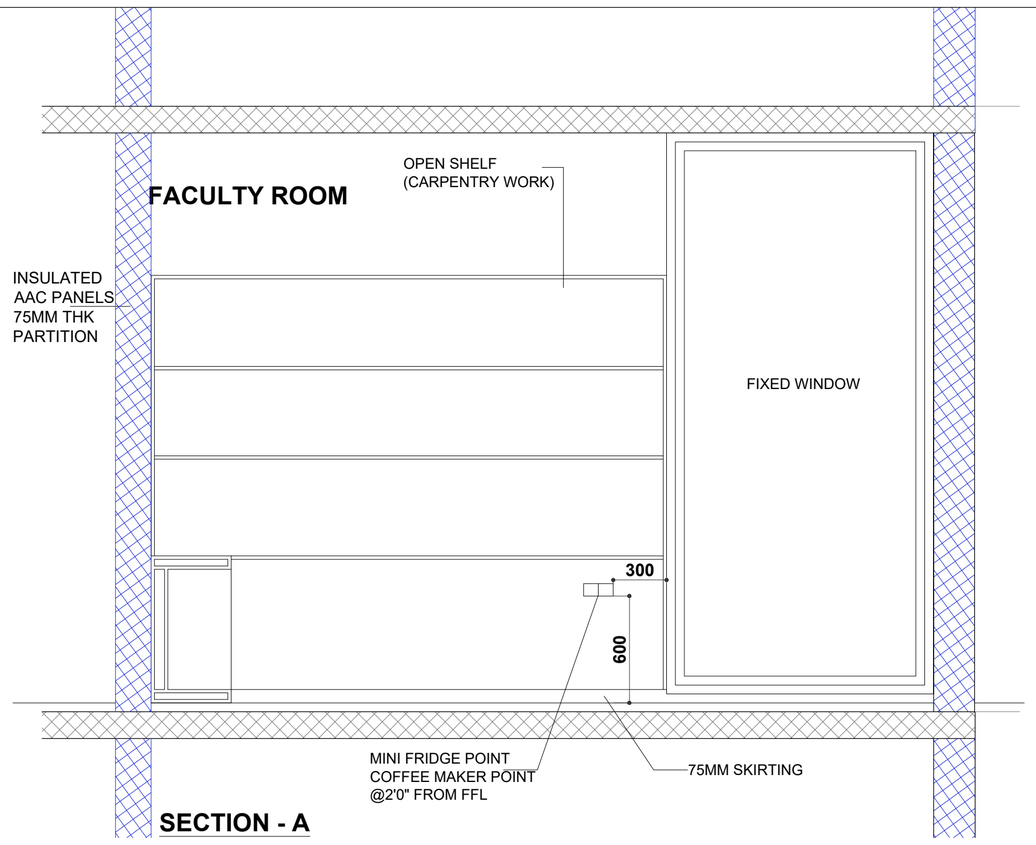

SECTION - A

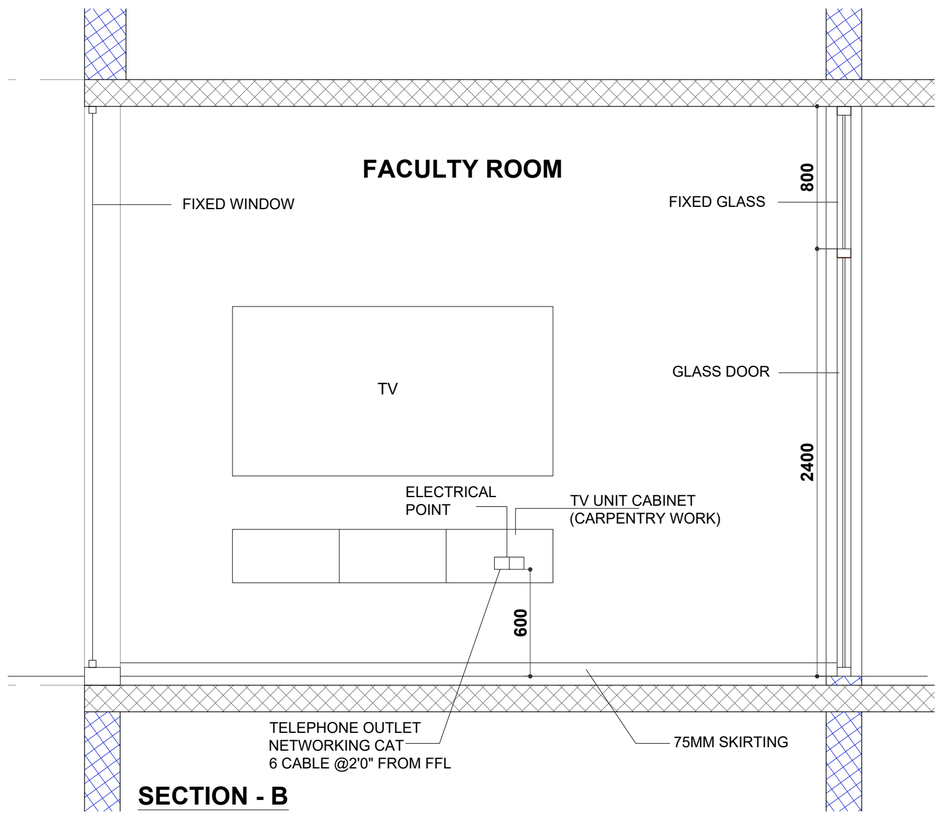

SECTION - B

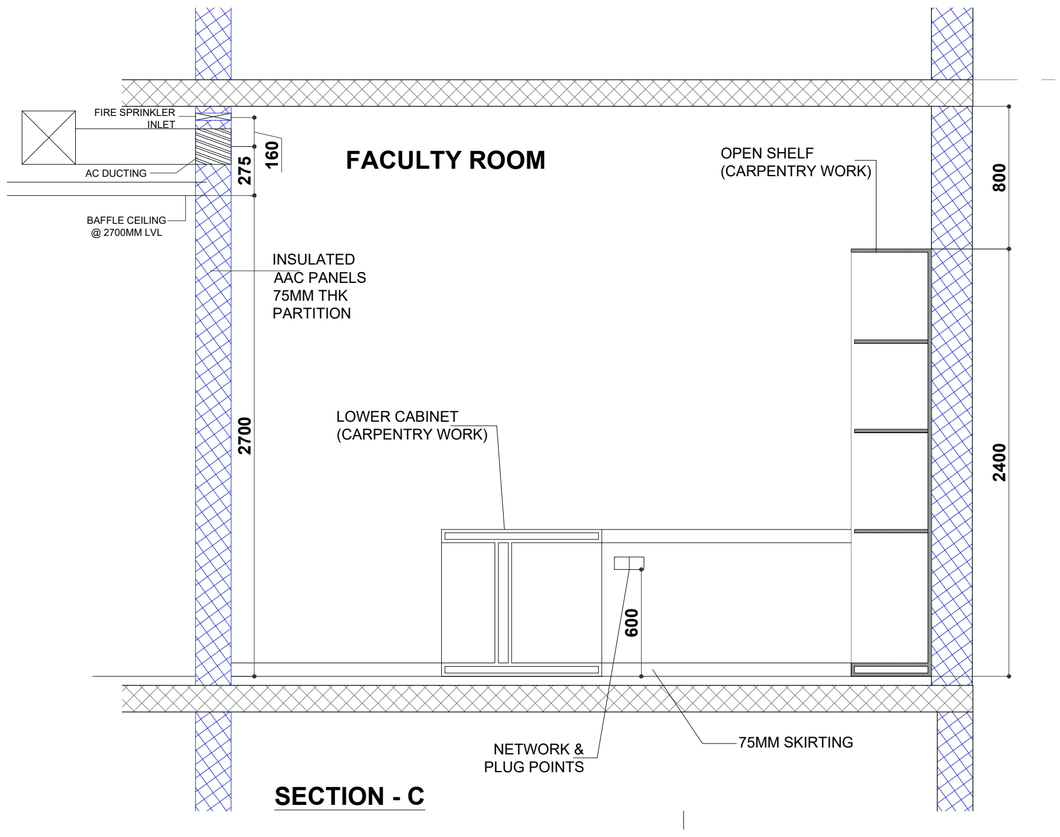

SECTION - C

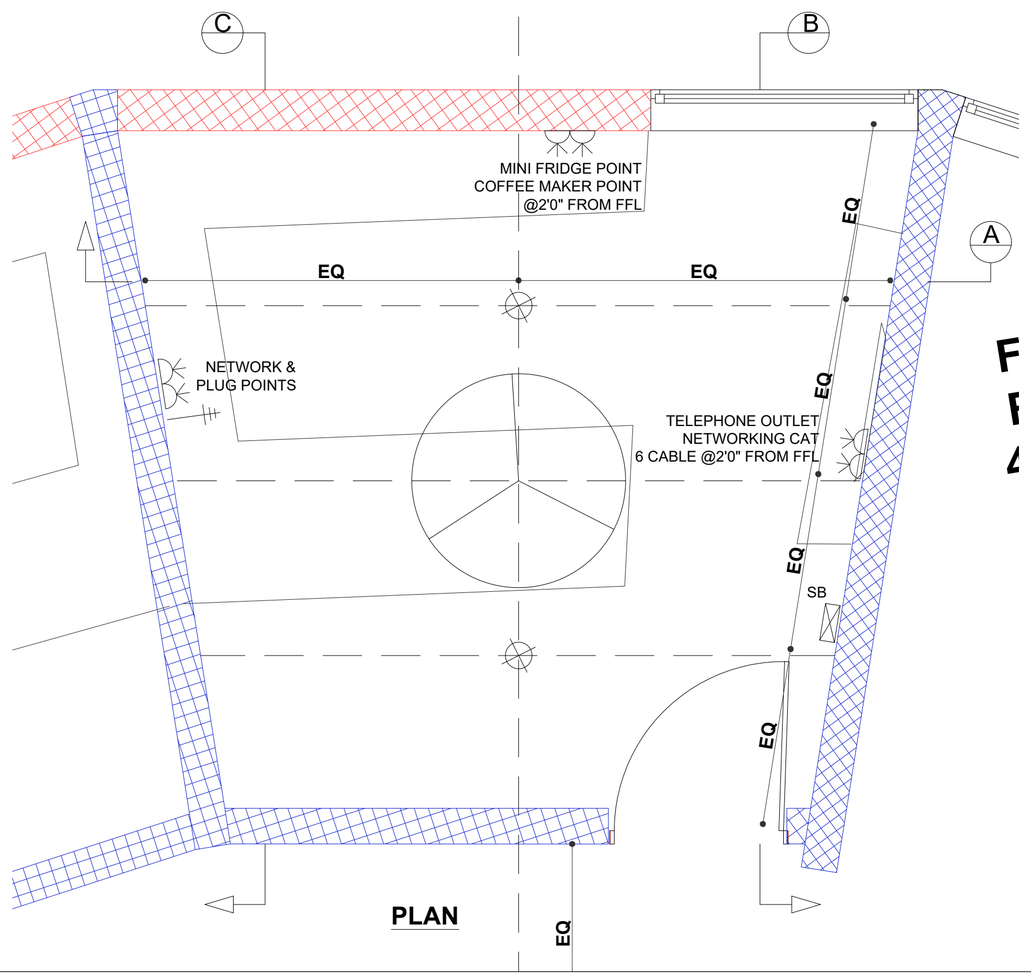

PLAN

DISCLAIMER

DOCUMENT CONTROL STATUS

TENDER DRAWINGS

PRINTS

REVISIONS

NOTES

1.ALL DIMENSIONS ARE IN MM.
2. ALL LEVELS GIVEN W.R.T. SITE SURVEY DRAWING GIVEN BY CLIENT
3.DRAWING TO BE READ & NOT SCALED.
4.THIS DRAWING IS TO BE READ IN CONJUNCTION WITH RELEVANT CONSULTANTS DRAWINGS. DISCREPANCIES IF ANY ARE TO BE BROUGHT TO THE NOTICE OF THE ARCHITECT PRIOR.

PROJECT

CONSTRUCTION OF FACULTY COMPLEX BY REPLACING THE EXISTING MFC BUILDING AT IIT MADRAS

CLIENT

IIT MADRAS

DRAWING TITLE

TYPICAL ROOM DETAIL WITH WALL ELEVATIONS

DATE	SCALE	DRAWN BY
12.05.2026	A2 - 1:75	JSR
PROJECT NO.	DRAWING NO.	REV NO.
IITM-FC	TD-25	R2

NORTH

CHECKED BY
Ar. Iswarya Jayakumar

APPROVED BY
Ar. Jeganath.J.Balakrishnan

JEGANATH JB ARCHITECTS
Tel(m): 91 - 9840570026
Email : jeganathjb@gmail.com
Web : www.jeganathjbarchitects.carbonmade.com
Address: No.6, 6th floor, Ram Swathi Towers,
Durghabai Deshmukh Road,
R.A.Puram, Chennai - 28.

IIT MADRAS
FACULTY COMPLEX

IIT MADRAS
FACULTY COMPLEX

IIT MADRAS
FACULTY COMPLEX

IIT MADRAS
FACULTY COMPLEX

IIT MADRAS
FACULTY COMPLEX