FRONT ELEVATION

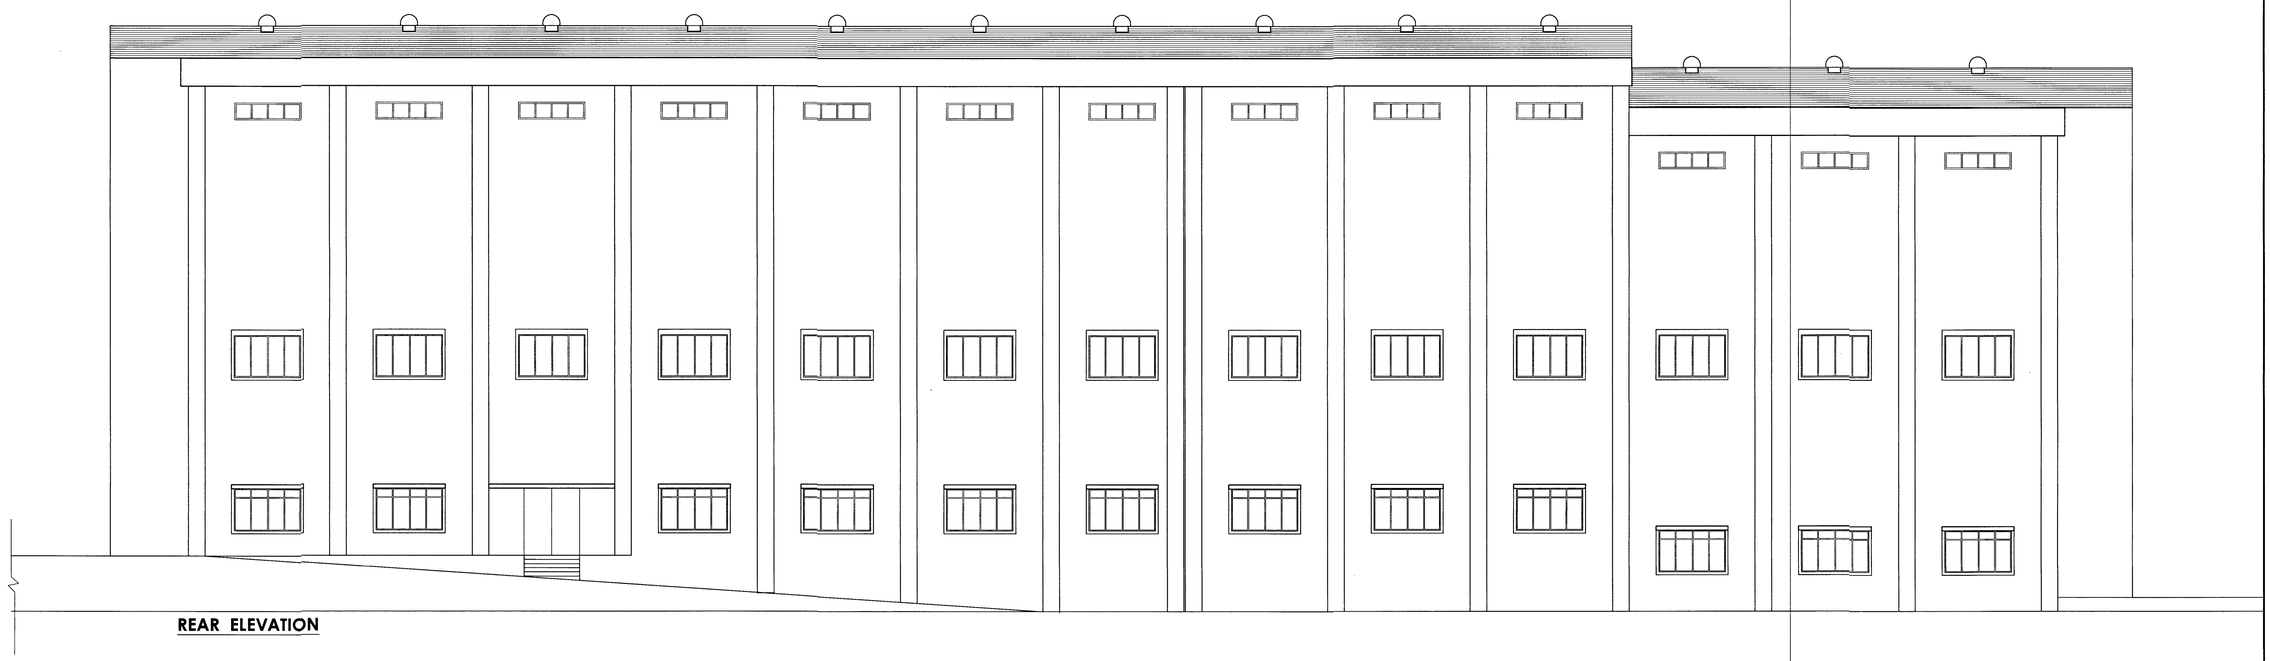

REAR ELEVATION

SER NO.	NOTES

S.NO.	DATE	DESCRIPTION	INITIAL
		REVISIONS	

PROVN OF HANGAR AND ANNEXE BUILDING AT INS DEGA VISAKHAPATNAM

HANGAR AND ANNEXE BUILDING

FRONT AND REAR ELEVATIONS

DATE	28 FEB 2023	CHIEF ENGINEER (NAVY) VISAKHAPATNAM ZONE	SHEET NO 4R/13
DRN	S B SAHOO		
TCD	—		
CKD	—		
SCALE	1:100	REF DRG NO : CEVZ / 2022 / WD - 2120	

AAD ARCH

JT. DIR (ARCH)

DIRECTOR (ARCH)
FOR CHIEF ENGINEER