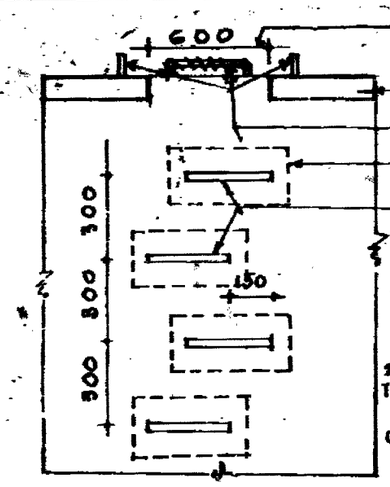

SECTION A-A

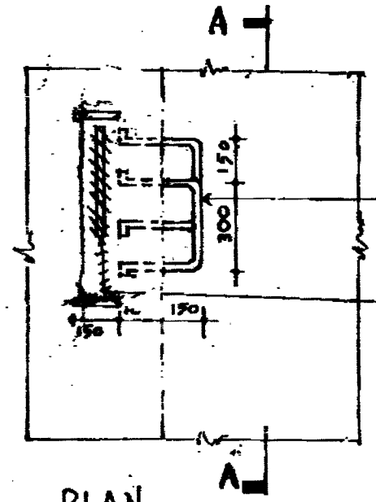

PLAN

DETAIL OF MS. RUNGS

SCALE = 1:20

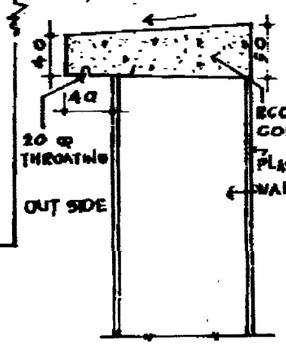

DETAIL OF PCC. COPING

SCALE = 1:5

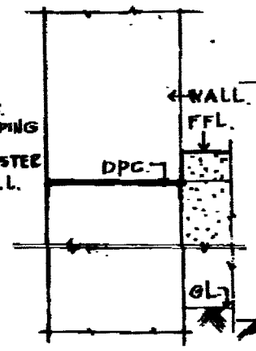

DETAIL OF DPC.

SCALE = 1:5.

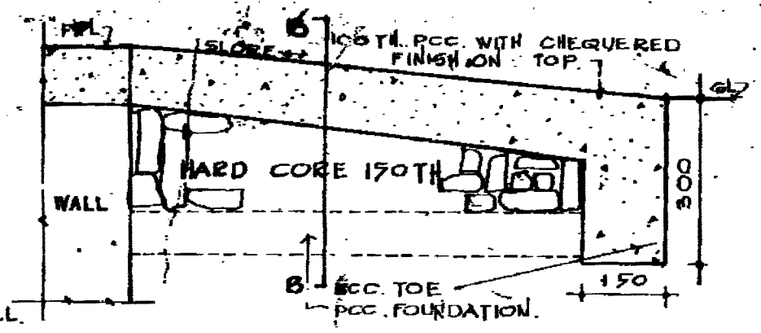

DETAIL OF RAMP.

SCALE = 1:10

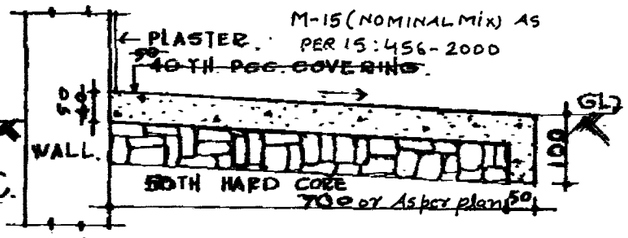

DETAIL OF PLINTH PROTECTION.

SCALE = 1:10.

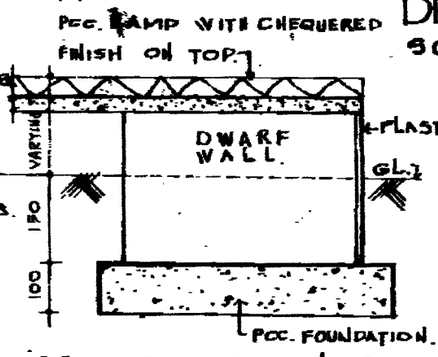

CROSS SECTION OF RAMP AT B-B.

SCALE = 1:10

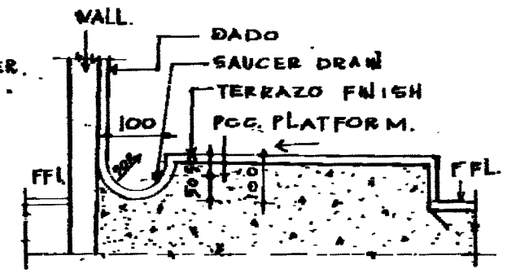

SECTION THRO. SAUCER DRAIN.

SCALE = 1:10.

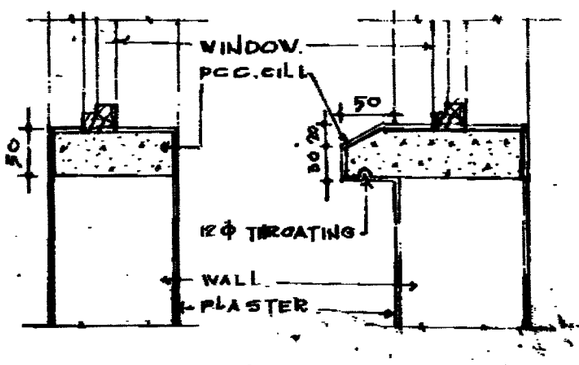

FOR INTERNAL WALL FOR EXTERNAL WALL

DETAILS OF PCC. CILL.

SCALE 1:5

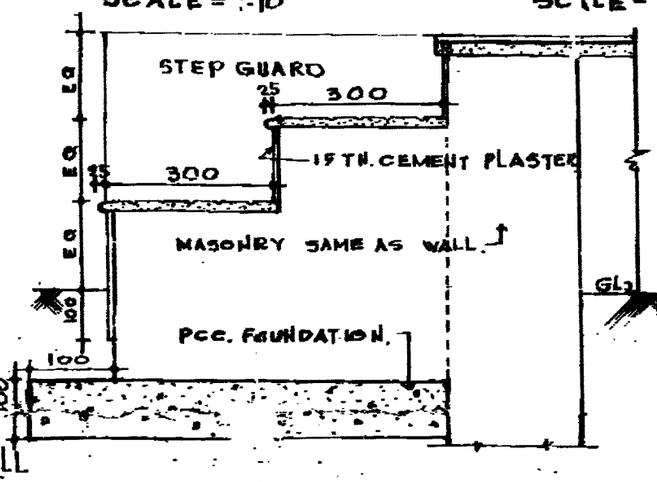

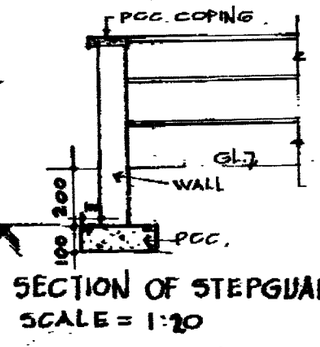

SECTION OF STEPGUARD

SCALE = 1:20

DETAILS OF STE

SCALE 1:10

NOTES

1. CONTRACTOR TO CHECK AND VERIFY ALL DIMENSIONS BEFORE TAKING EXECUTION IN HAND.
2. FIGURED DIMENSIONS SHALL BE FOLLOWED.
3. ALL DIMENSIONS ARE GIVEN IN MILLIMETRES UNLESS OTHERWISE SPECIFIED.

6D

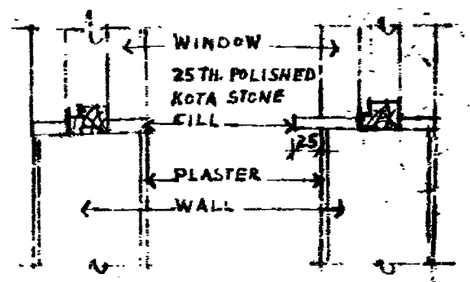

FOR INTERNAL WALL FOR EXTERNAL WALL

DETAILS OF POLISHED KOTA STONE CILL

6D

SL.NO	DISCRIPTION	DATE	INTIAL
5	DETAIL OF PLINTH PROTECTION CORRECTED.	07/2/23	KSVM
4	POLISHED KOTA STONE CILL DETAIL ADDED	27/04/07	KSVM
3	M.S. RUNGS 25ø SHOWN INSTEAD OF 20ø	22/12/89	
2	THICKNESS OF PCC FOR PLINTH PROTECTION 50TH INSTEAD OF 40TH, SHOWN.	28/3/88	
1	POSITION OF MS RUNGS FIXED IN SLAB CHANGED IN DETAIL PLAN OF MS RUNGS AND SECTION A-A	17.2.88	

MISCELLANEOUS DETAILS.

DETAILS OF RUNGS, PCC COPING, DPC, RAMP, PLINTH PROTECTION SAUCER DRAIN, PCC CILLS, STEPS.

DTE	1.5.86.	CHIEF ENGINEER	SH 1/1
DRN	AMILA	DRY DOCK & V Z	
TCD	—	VISAKHAPATNAM	
CKD			
SCALE	SHOWN	REF. DRG. NO. CEDD/86/1D	

SENIOR ARCHI

6D

10