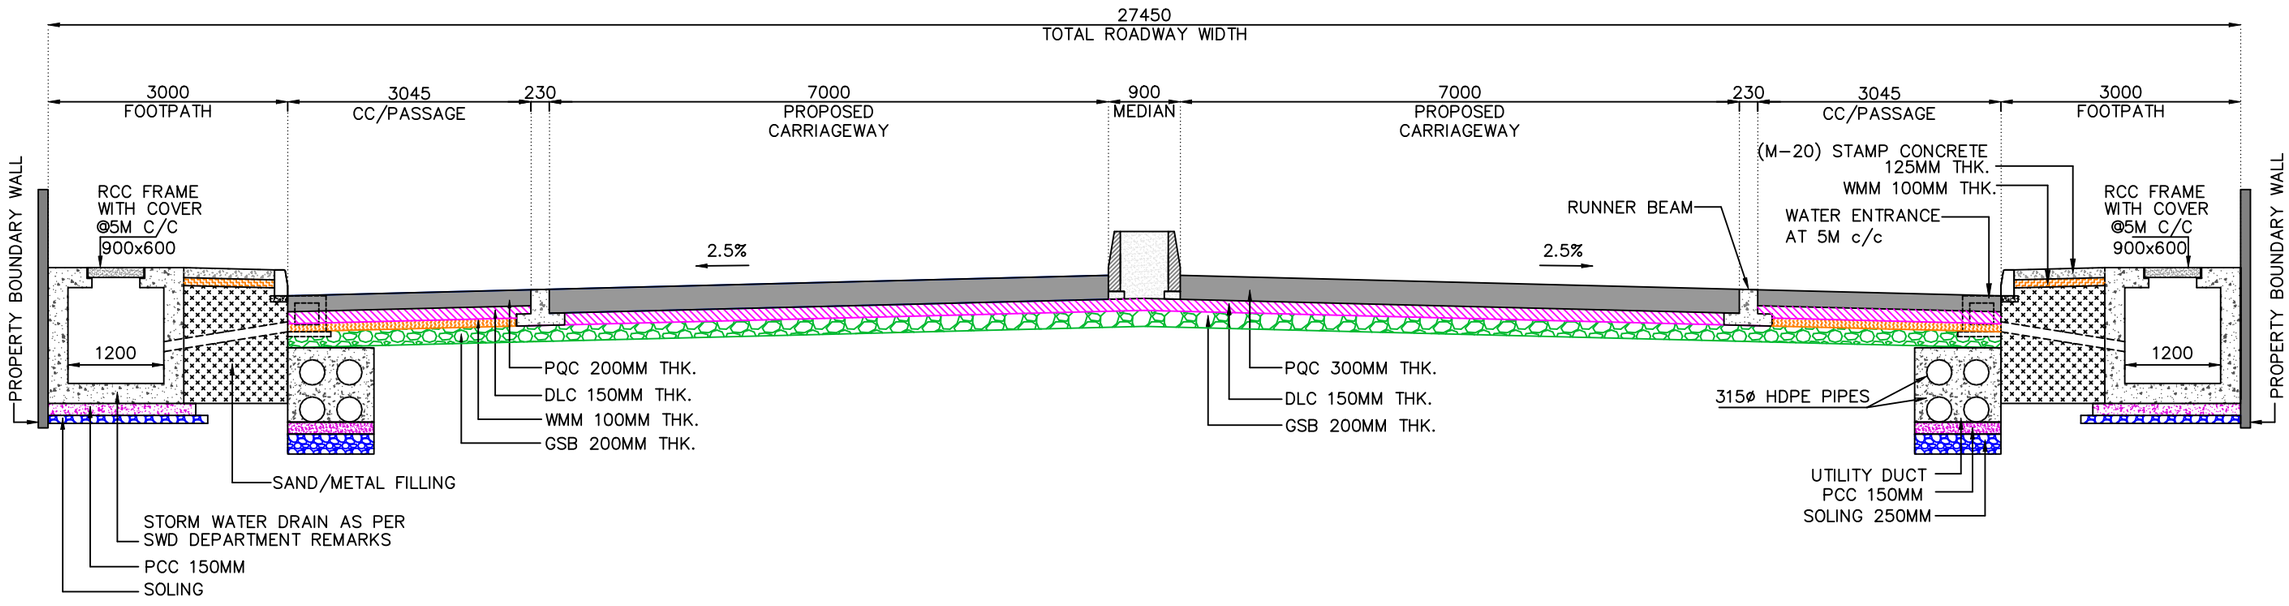

TCS-6
TYPICAL CROSS SECTION FOR 27.45M DP ROAD

NOTES:-

1) UNLESS NOTED OTHERWISE ALL DIMENSIONS ARE IN 'MM'.
2) DO NOT SCALE THE DRAWING ONLY WRITTEN DIMENSIONS SHALL BE FOLLOWED..
3) THE LAYERS OF ROAD CRUST SHALL BE COMPACTED TO SATISFY THE MINIMUM COMPACTION REQUIREMENTS GIVEN IN MORTH SPECIFICATIONS.
4) DISCREPANCIES IF ANY SHALL BE BROUGHT TO THE NOTICE OF DESIGN CONSULTANT BEFORE EXECUTION.
5) GRADE OF CONCRETE :

A) ROAD CRUST
   i) PQC– M40

B) DRAIN/UTILITY DUCT
   i) PCC– M15
   ii) UTILITY DUCT– M25
   iii) RAISED DRAIN– M25
   iv) FLUSHED DRAIN– M40

6) UTILITY DUCTS ACROSS ROAD SHALL BE PROVIDED AT 90M C/C WITH RCC CHAMBER AND CI COVERS.
7) RAISED FOOTPATH SHALL BE PROVIDED WITH STAMP CONCRETE OF APPROVED PATTERN AND COLOUR.

REV.	DATE	DESCRIPTION OF REVISIONS

DESIGN CONSULTANT:
TECHNOGEM CONSULTANTS PVT. LTD.
CONSULTING ENGINEERS
OFFICE NO. 803, 8th FLOOR,
B WING, LODHA SUPREMUS II,
ROAD NO. 22, NEAR NEW PASSPORT OFFICE,
WAGLE ESTATE, THANE (W) – 400 604
TEL : 022 – 49747799 / 49749899

CLIENT: BRIHANMUMBAI MUNICIPAL CORPORATION (BMC).

PROJECT: IMPROVEMENT OF VARIOUS ROAD IN C.C ROAD /C.C. PASSAGE IN PHASE - II IN WESTERN SUBURNS DIVISION

TITLE: TYPICAL CROSS SECTION FOR 27.45M DP ROAD

SCALE: N.T.S.

DRAWING NO:– 981-MCGM-TYP-TCS-006
DATE:– 14.10.23
REVISION: R0

DESIGNED BY	DRAWN BY	CHECKED BY	APPROVED BY
H.P.K	S.V.M	P.S.C	V.R.P

\TCPL\DRAUGHTSMEN\981 – MCGM DESIGN WORK 2023\MCGM TCS\MCGM TCS REVISION – 23-10-24\981-MCGM-TCS-001 TO 007.DWG