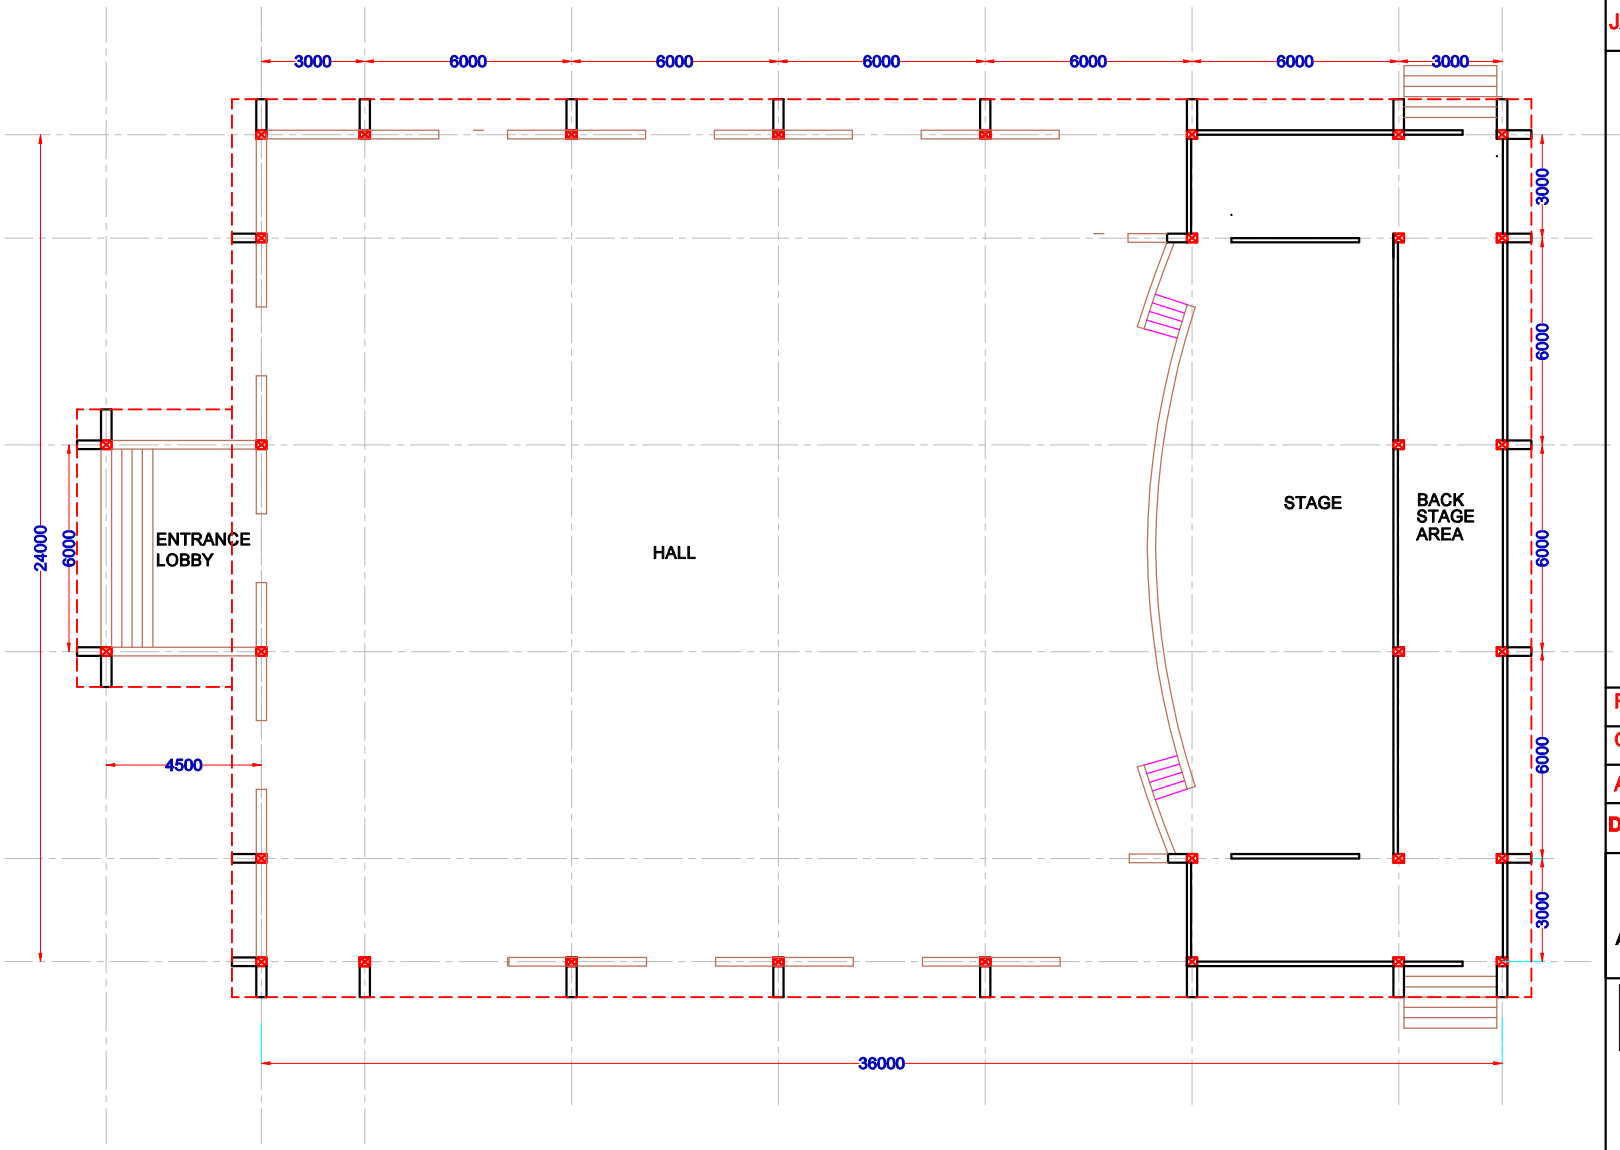

TITLE OF THE PROJECT

DEVELOPMENT OF SRI SRI MAHA PURUSH ANIRUDHADEVA'S JANMAKSHETRA AT NARAYANPUR

RANGAMANCHA

GROUND FLOOR PLAN

AREA:

DRW.No.2023/DS/A/ML-01

ALL DIMENSIONS ARE IN MM

CONSULTANT

DESIGNERS HIVE

ARCHITECTS & ENGINEERS.

ZOO ROAD, JONALI, GUWAHATI-24