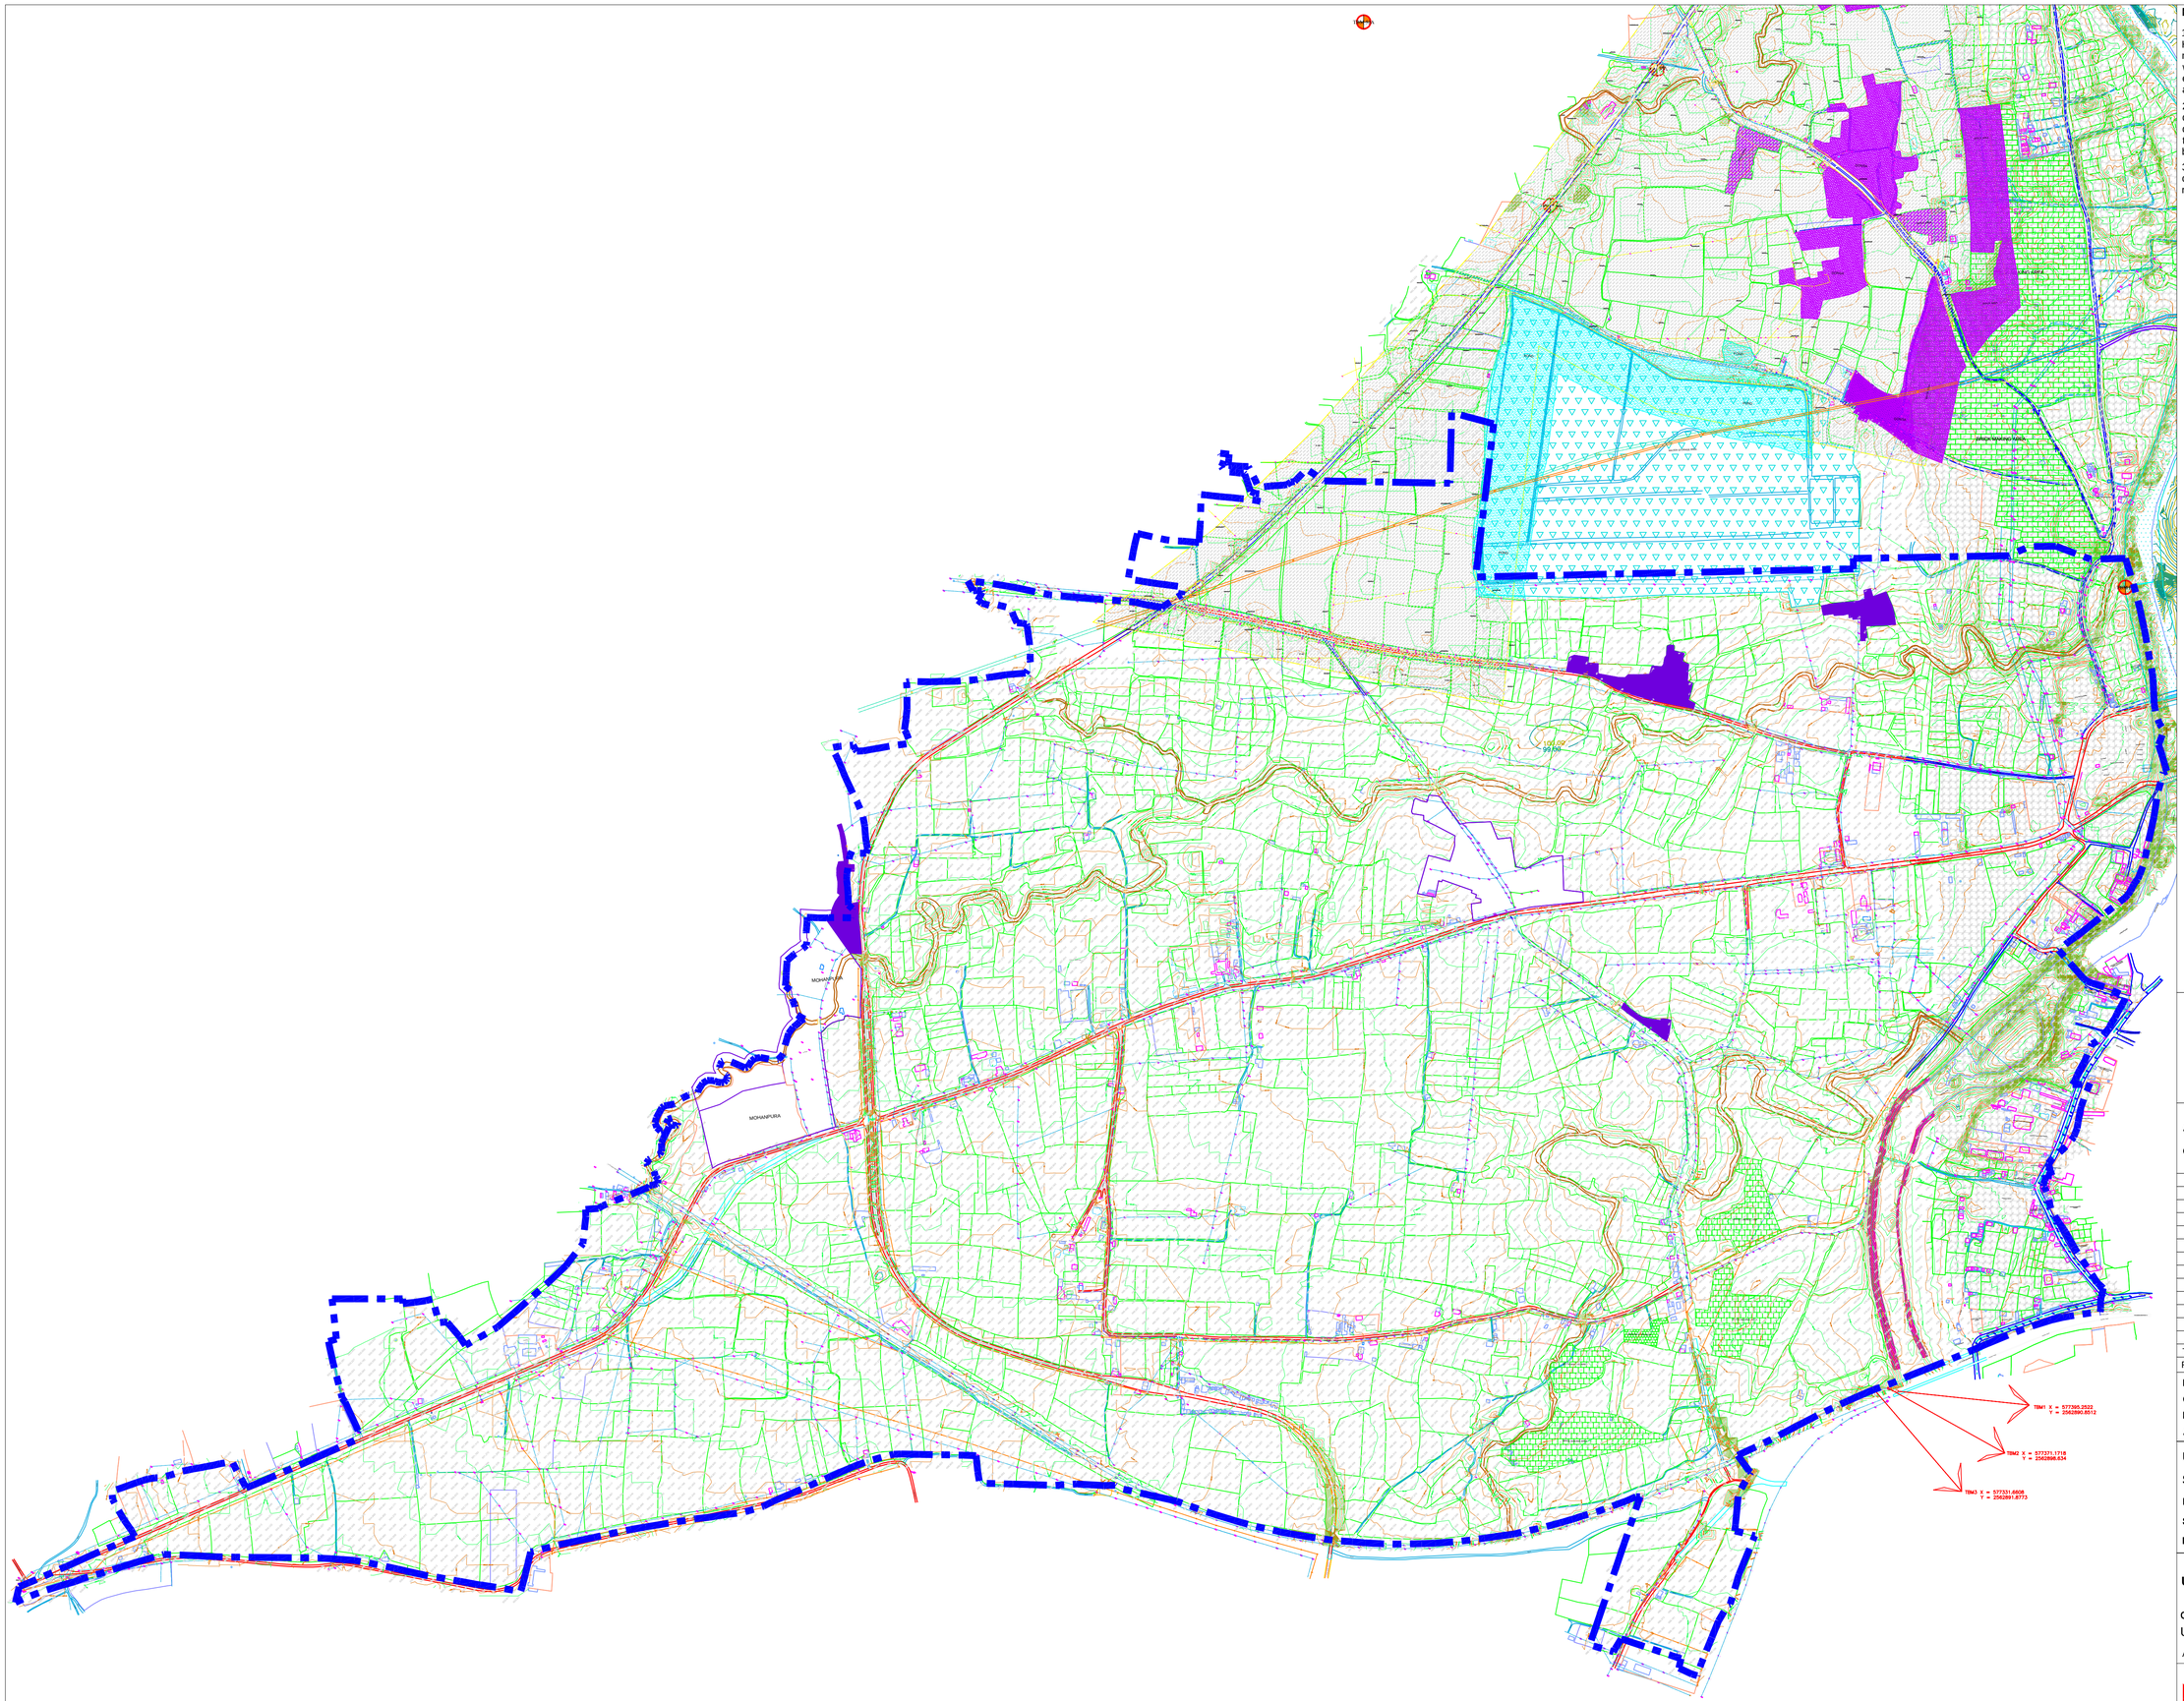

Notes:

1. This drawing and the design it covers is the property of HCP Design, Planning and Management Pvt. Ltd. It is merely loaned on the borrower's express agreement that it will not be reproduced, copied, loaned, exhibited nor used except in a limited way and private use as permitted by any written consent given by the lender to the borrower.

2.These drawings are not construction drawings and nor do they purport to be so. These are schematic design drawings intended to give a conceptual understanding of the project. Modifications in design and quantities are to be expected in final construction drawings.

3.All dimensions are to be read and not measured. All dimensions are in m. Refer detail drawings wherever relevant.

HCP Design Planning & Management Pvt. Ltd.

FOR TENDER

08/06/2026

N

Multi Media Consultants Pvt. Ltd.
401, Shivalik Shilp, Iskcon Cross Road, S.G. Highway, Ahmedabad - 380 054.

APPROVED BY : APOORV PARIKH

CHECKED BY: VARSHIL PARIKH

REF.	DATE	DESCRIPTION
T-00	08/06/2026	ISSUED FOR TENDER

DRAWN BY
CHECKED BY
REVIEWED BY
APPROVED BY

UJJAIN STREET

SURVEY PACKAGE-04

DWG.NO.: 25024-01-04-MMCPL-DG-8011-T00

SCALE: NTS

DATE : 14/03/2026

8011

UJJAIN KUMBH DEVLOPMENT, UJJAIN

CLIENT
UDA

AT UJJAIN

PROJECT NO. 25024-01

HCP
www.hcp.co.in