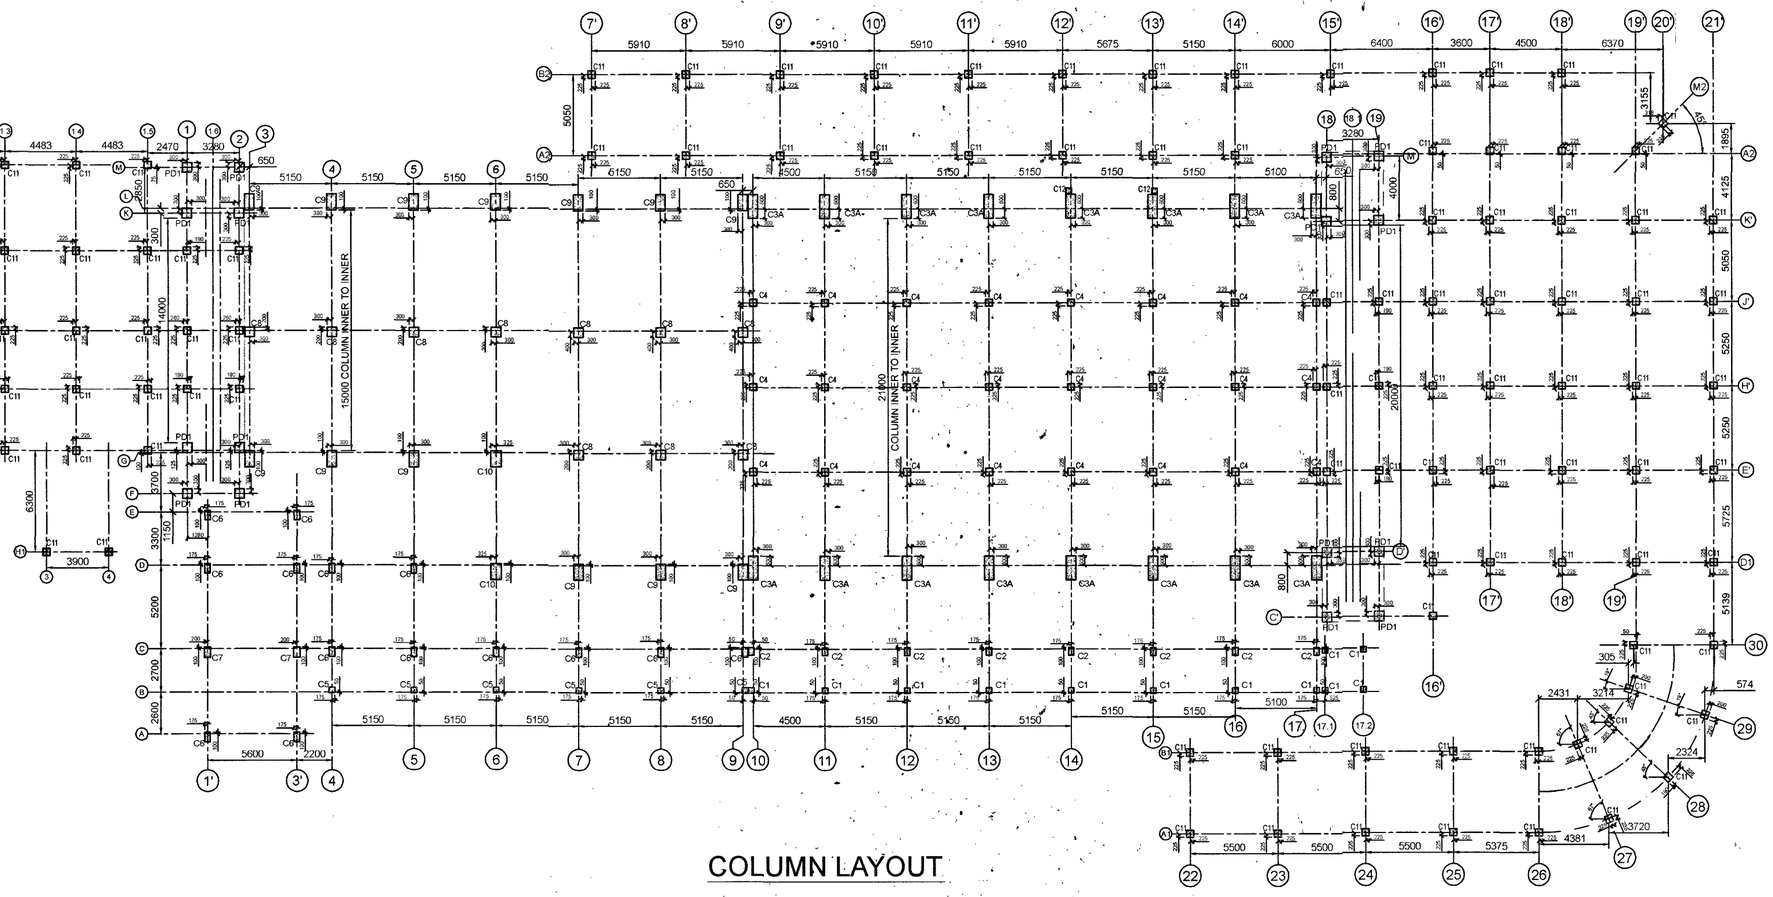

COLUMN LAYOUT

NOTES

1. ALL DIMENSIONS AND LEVELS GIVEN ARE IN MILLIMETERS UNLESS OTHERWISE SPECIFIED.
2. FIGURED DIMENSIONS ONLY SHALL BE FOLLOWED.

DATE	DESCRIPTION	SIGN
	REVISIONS	

VETTED BY

ALL DETAILS HAVE BEEN THOROUGHLY CHECKED AND ARE IN COMPLIANCE TO STANDARDS, CODES, REGULATIONS IN RESPECT OF SAFETY, SOUNDINESS AND ECONOMY.

PROVN OF HANGAR AND ANNEXE BUILDING AT INS DEGA VISAKHAPATNAM

COLUMN LAYOUT

SHT NO.	S05
PRO NO.	ST2204
SCALE.	AS NOTED
DRN BY.	KSS
DATE.	28-02-2023

HELIOS ENGINEERING CONSULTANTS
#38-34-66 FCI COLONY
MARRIPALEM
VISAKHAPATNAM - 530018

DESIGNED BY

DV TRINADH RAO

CHECKED BY

S SURYA
MS (STRUCTURES)

CHIEF ENGINEER (NAVY) VISAKHAPATNAM

REF.DRG.NO : CEVZ/2022/WD-2120(S) **Sht.No.** 5/40

DESIGNS & DRAWINGS PREPARED UNDER CONSULTANCY FROM M/S HELIOS ENGINEERING CONSULTANTS AND VETTED BY ANDHRA UNIVERSITY

Srinivas Natla, IDSE
CE (NF)
Director (Design)
for Chief Engineer

Ramana
SO 1 (Design)
for Chief Engineer